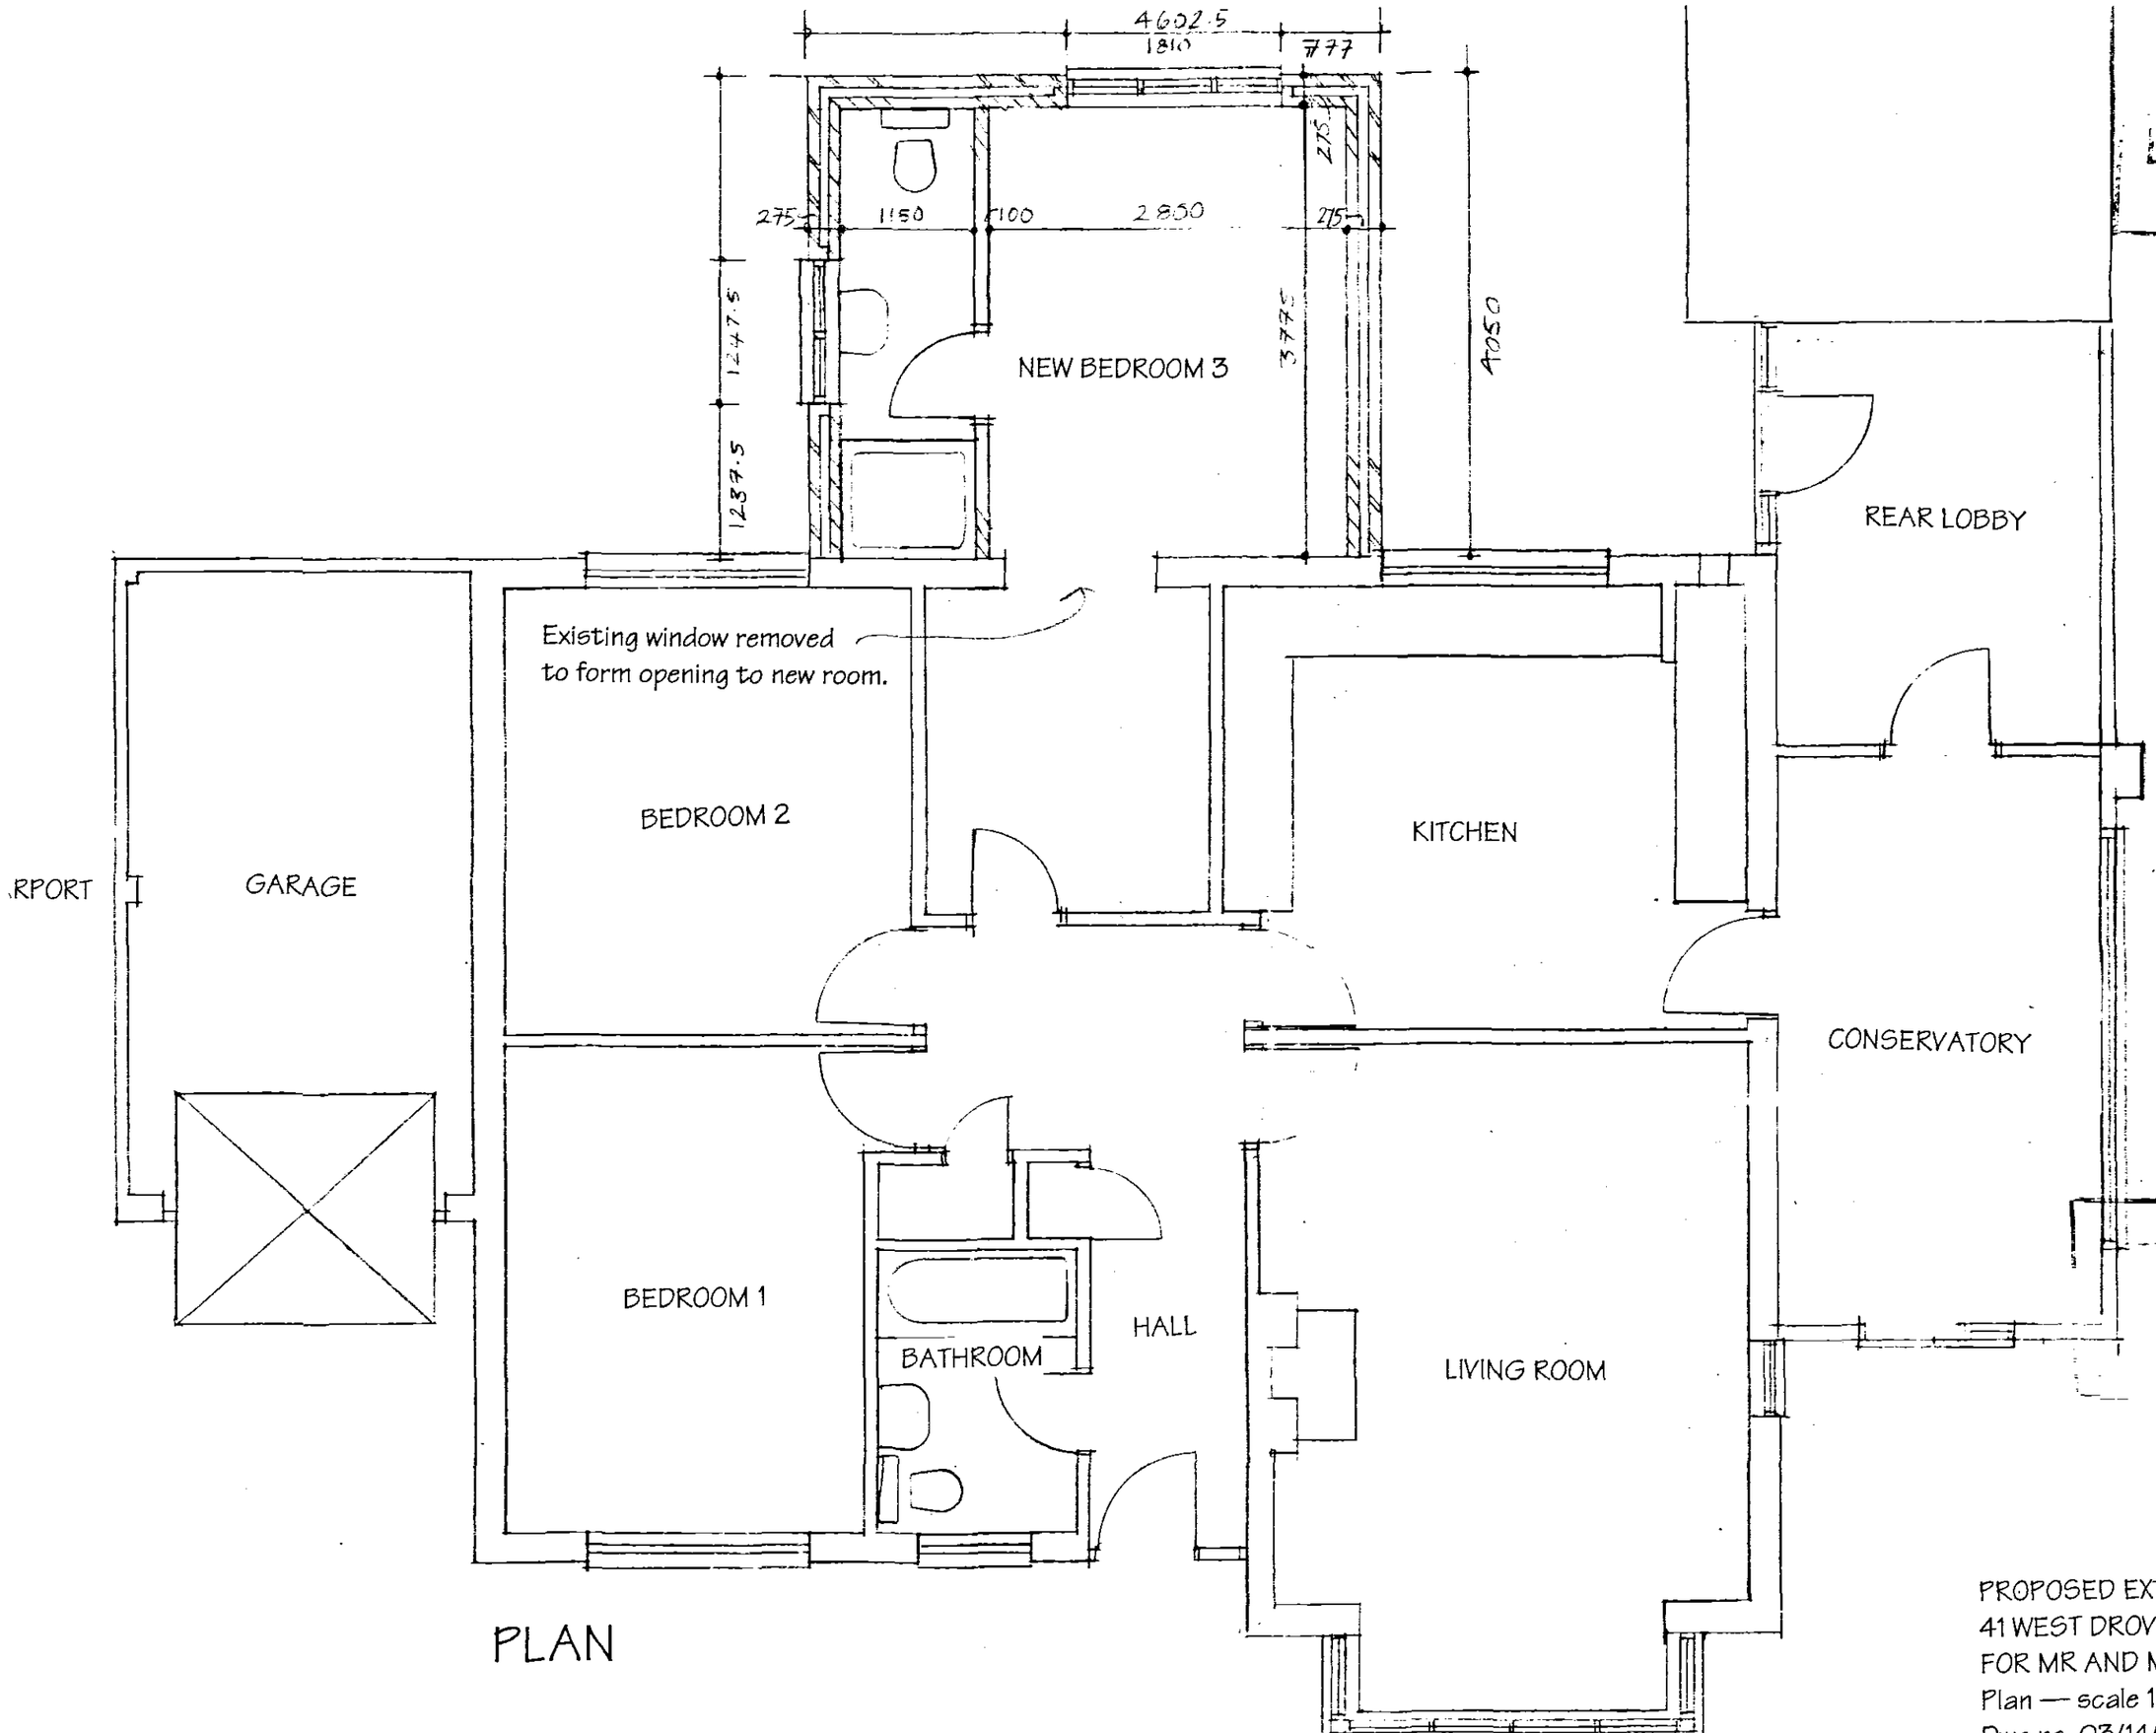

PLAN

Karen Bradley — Chartered Architect

PROPOSED EXTENSION TO
41 WEST DROVE SOUTH, GEDNEY HILL,
FOR MR AND MRS COOPER
Plan — scale 1:50
Drawn 03/14/01

0889/03