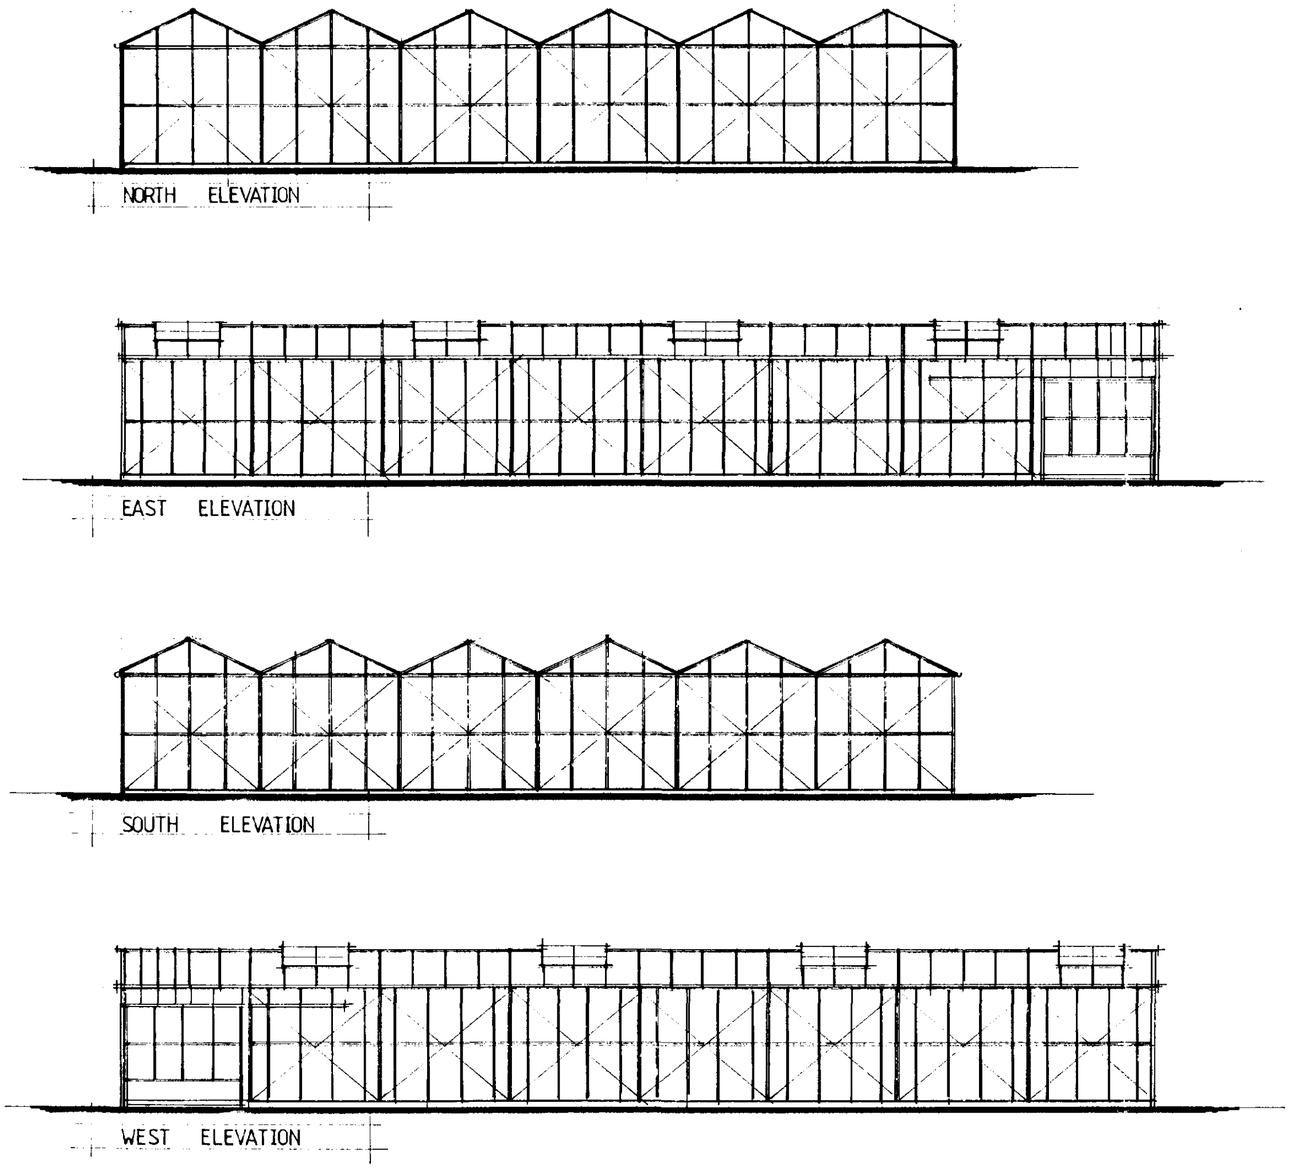

DETERMINED PLAN

Date:	Description:

R E V I S I O N S

Project:
Proposed Glasshouse for Mr. I.R.Day.
West Drove, Gedney Hill.
Midfield Nursery.

Drawing Title:
Proposed Elevations.

Date: 9/8/97	Scales: 1 : 100
Reference No:	Drawn:
Drawing No: 01	Revision:

Do not scale directly from this drawing. All discrepancies to be brought to the attention of the above office.

SOU... HOUS... ...NING
12 AUG 1997
Ref: 0889/97.

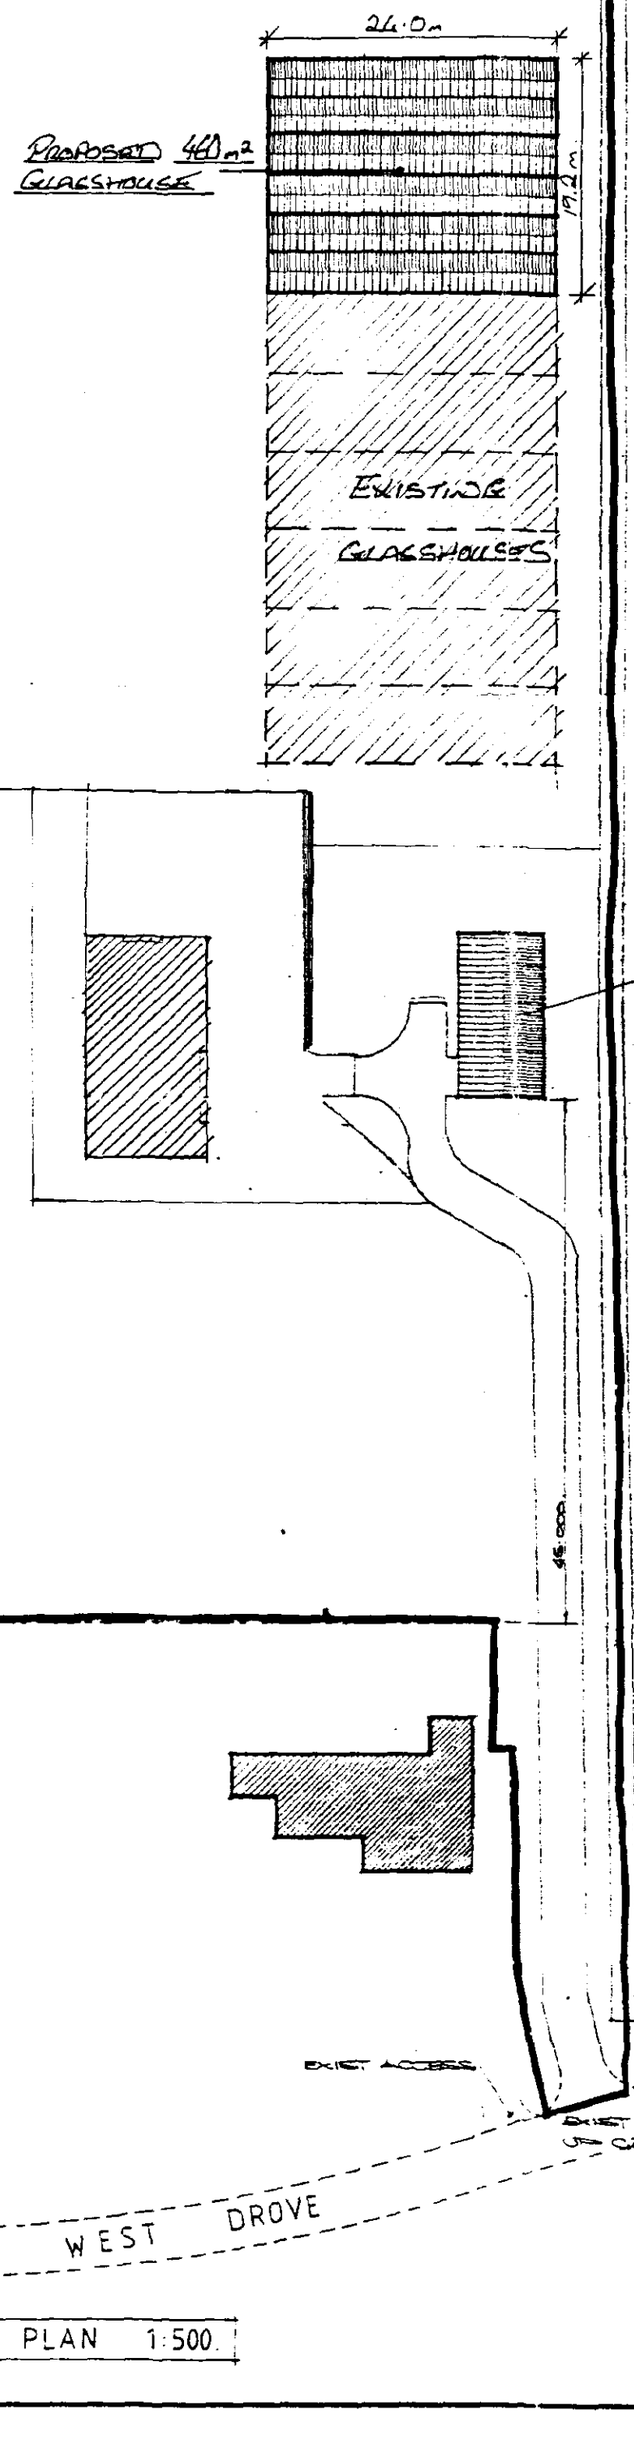

BLOCK PLAN 1:500.



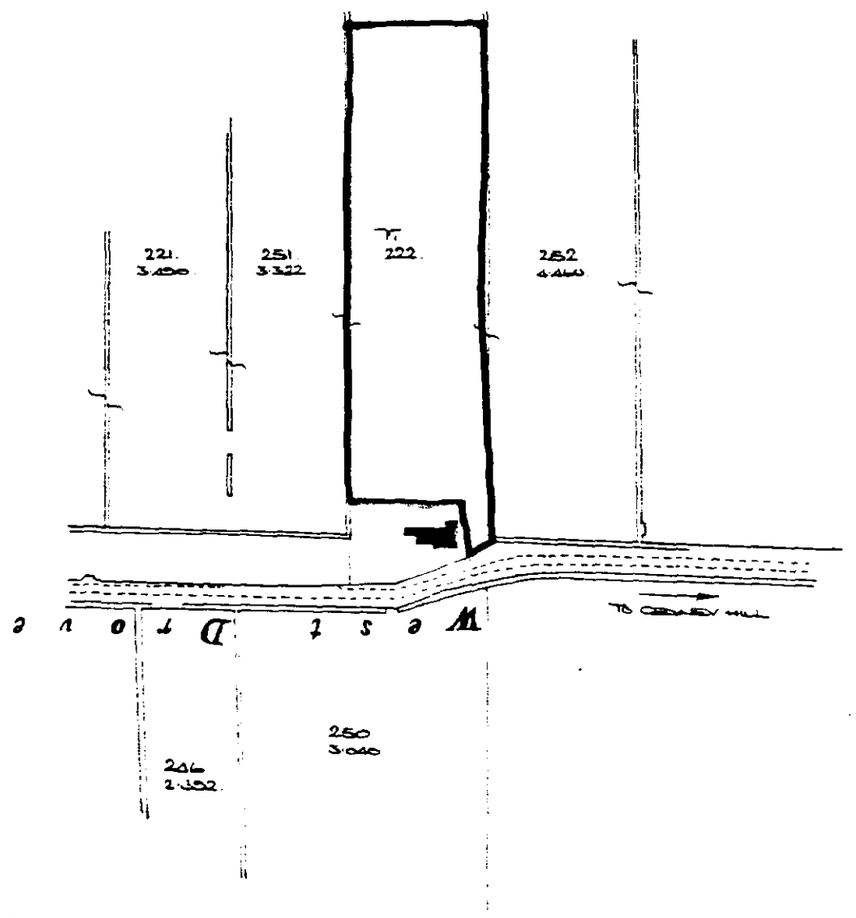

LOCATION PLAN 1:2500

DETERMINED PLAN

SOUTH HOLLAND DC
HOUSING & PLANNING
12 AUG 1997
Ref: H/0891/97

Project: Proposed Glasshouse for Mr. I.R. Day. West Drove, Gedney Hill.	
Drawing Title: Block & Location Plan	
Date: 4/8/97	Scales: 1:500 & 1:2500
Reference No:	Drawn:
Drawing No: 01	Revision:

Do not scale directly from this drawing. All discrepancies to be brought to the attention of the above office.