
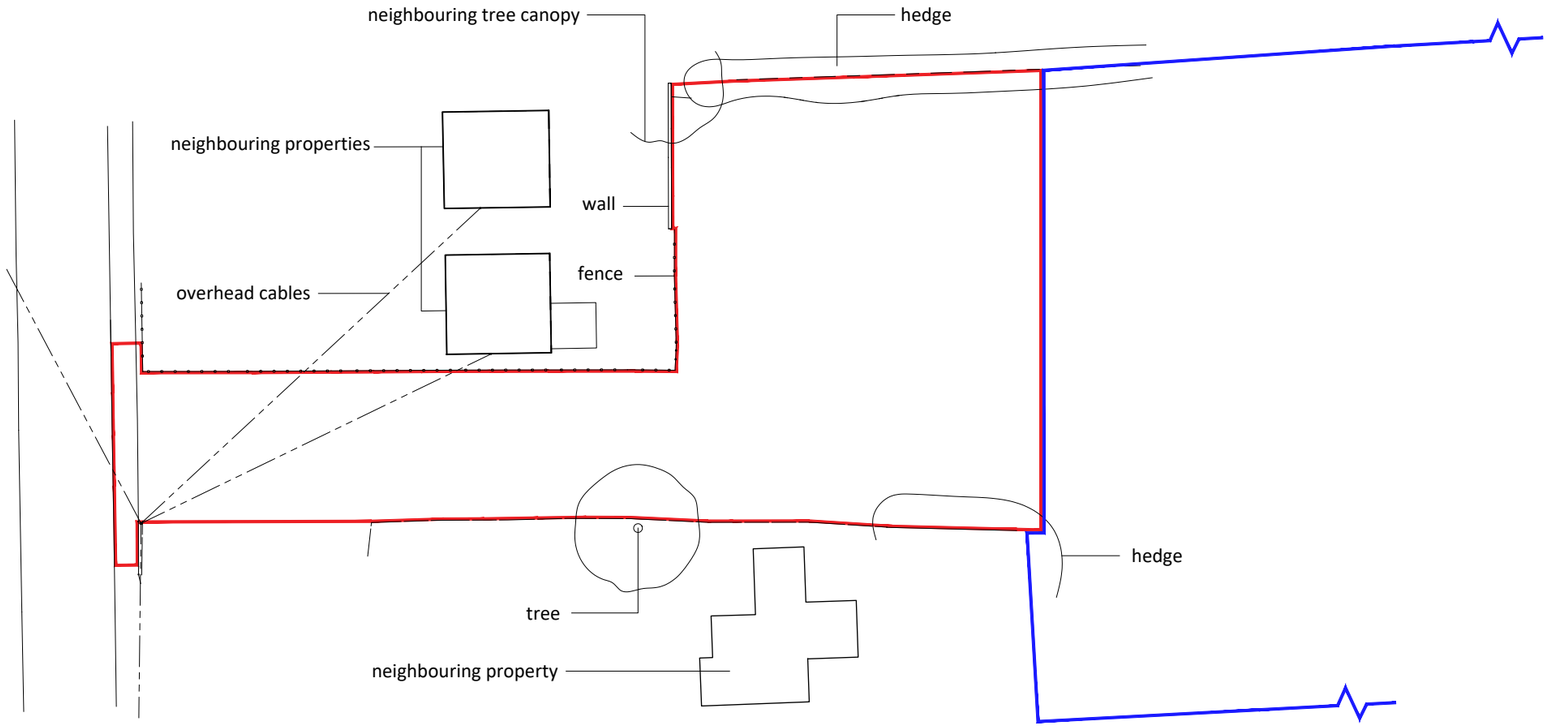


Existing Block Plan

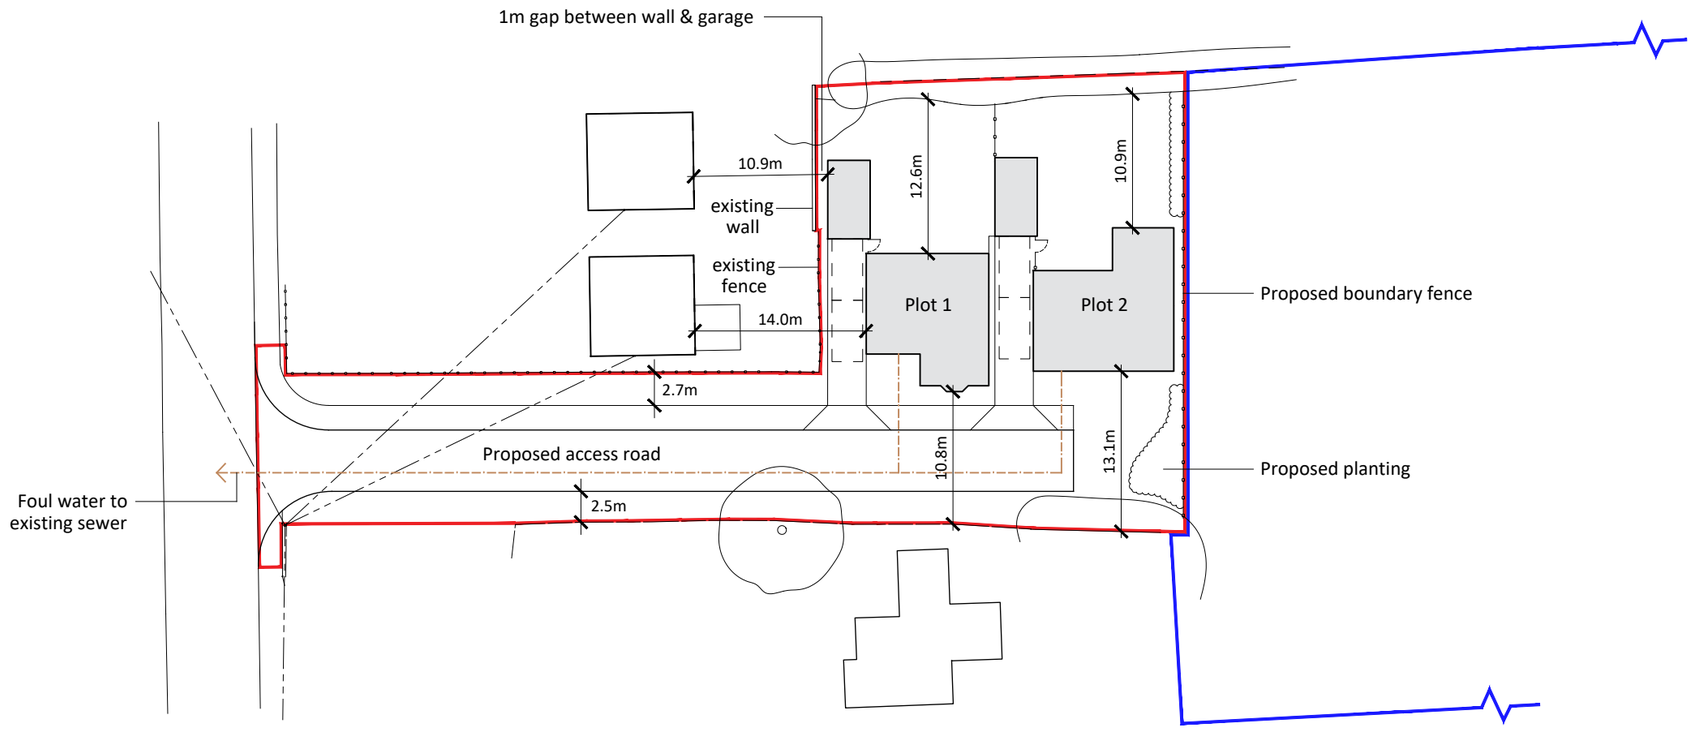

Proposed Block Plan

Notes

Copyright
© Robert Doughty Consultancy Limited.
All rights described in the Copyright, Designs and Patents Act 1988 have been asserted.

Dimensions
All dimensions shown are for the purposes of obtaining the relevant planning permission only.

CDM 2015
This drawing is for illustrative purposes and/or obtaining the relevant planning permission only. It should not be used for construction and accordingly, risk identification under the Construction (Design & Management) Regulations 2015 has not been undertaken.

Rev	Description	Date
-	-	-

rdc
Robert Doughty Consultancy

32 High Street, Helpringham
Sleaford, Lincolnshire, NG34 0RA

Tel: 01529 421646
Email: admin@rdc-landplan.co.uk
Web: www.rdc-landplan.co.uk

Client
Mr S. Kennally

Project
Proposed Residential Development
Gedney Hill

Drawing
Existing & Proposed Block Plans

Scale @ A3	Date
1:500	04/09/19

Drawn By	Checked By
WW	LMS

Job Number	Status	Purpose of Issue
817-7	PL	Planning

Drawing No.	Rev
817-7_PL_BP01	-