
"Proposed" Location Plan

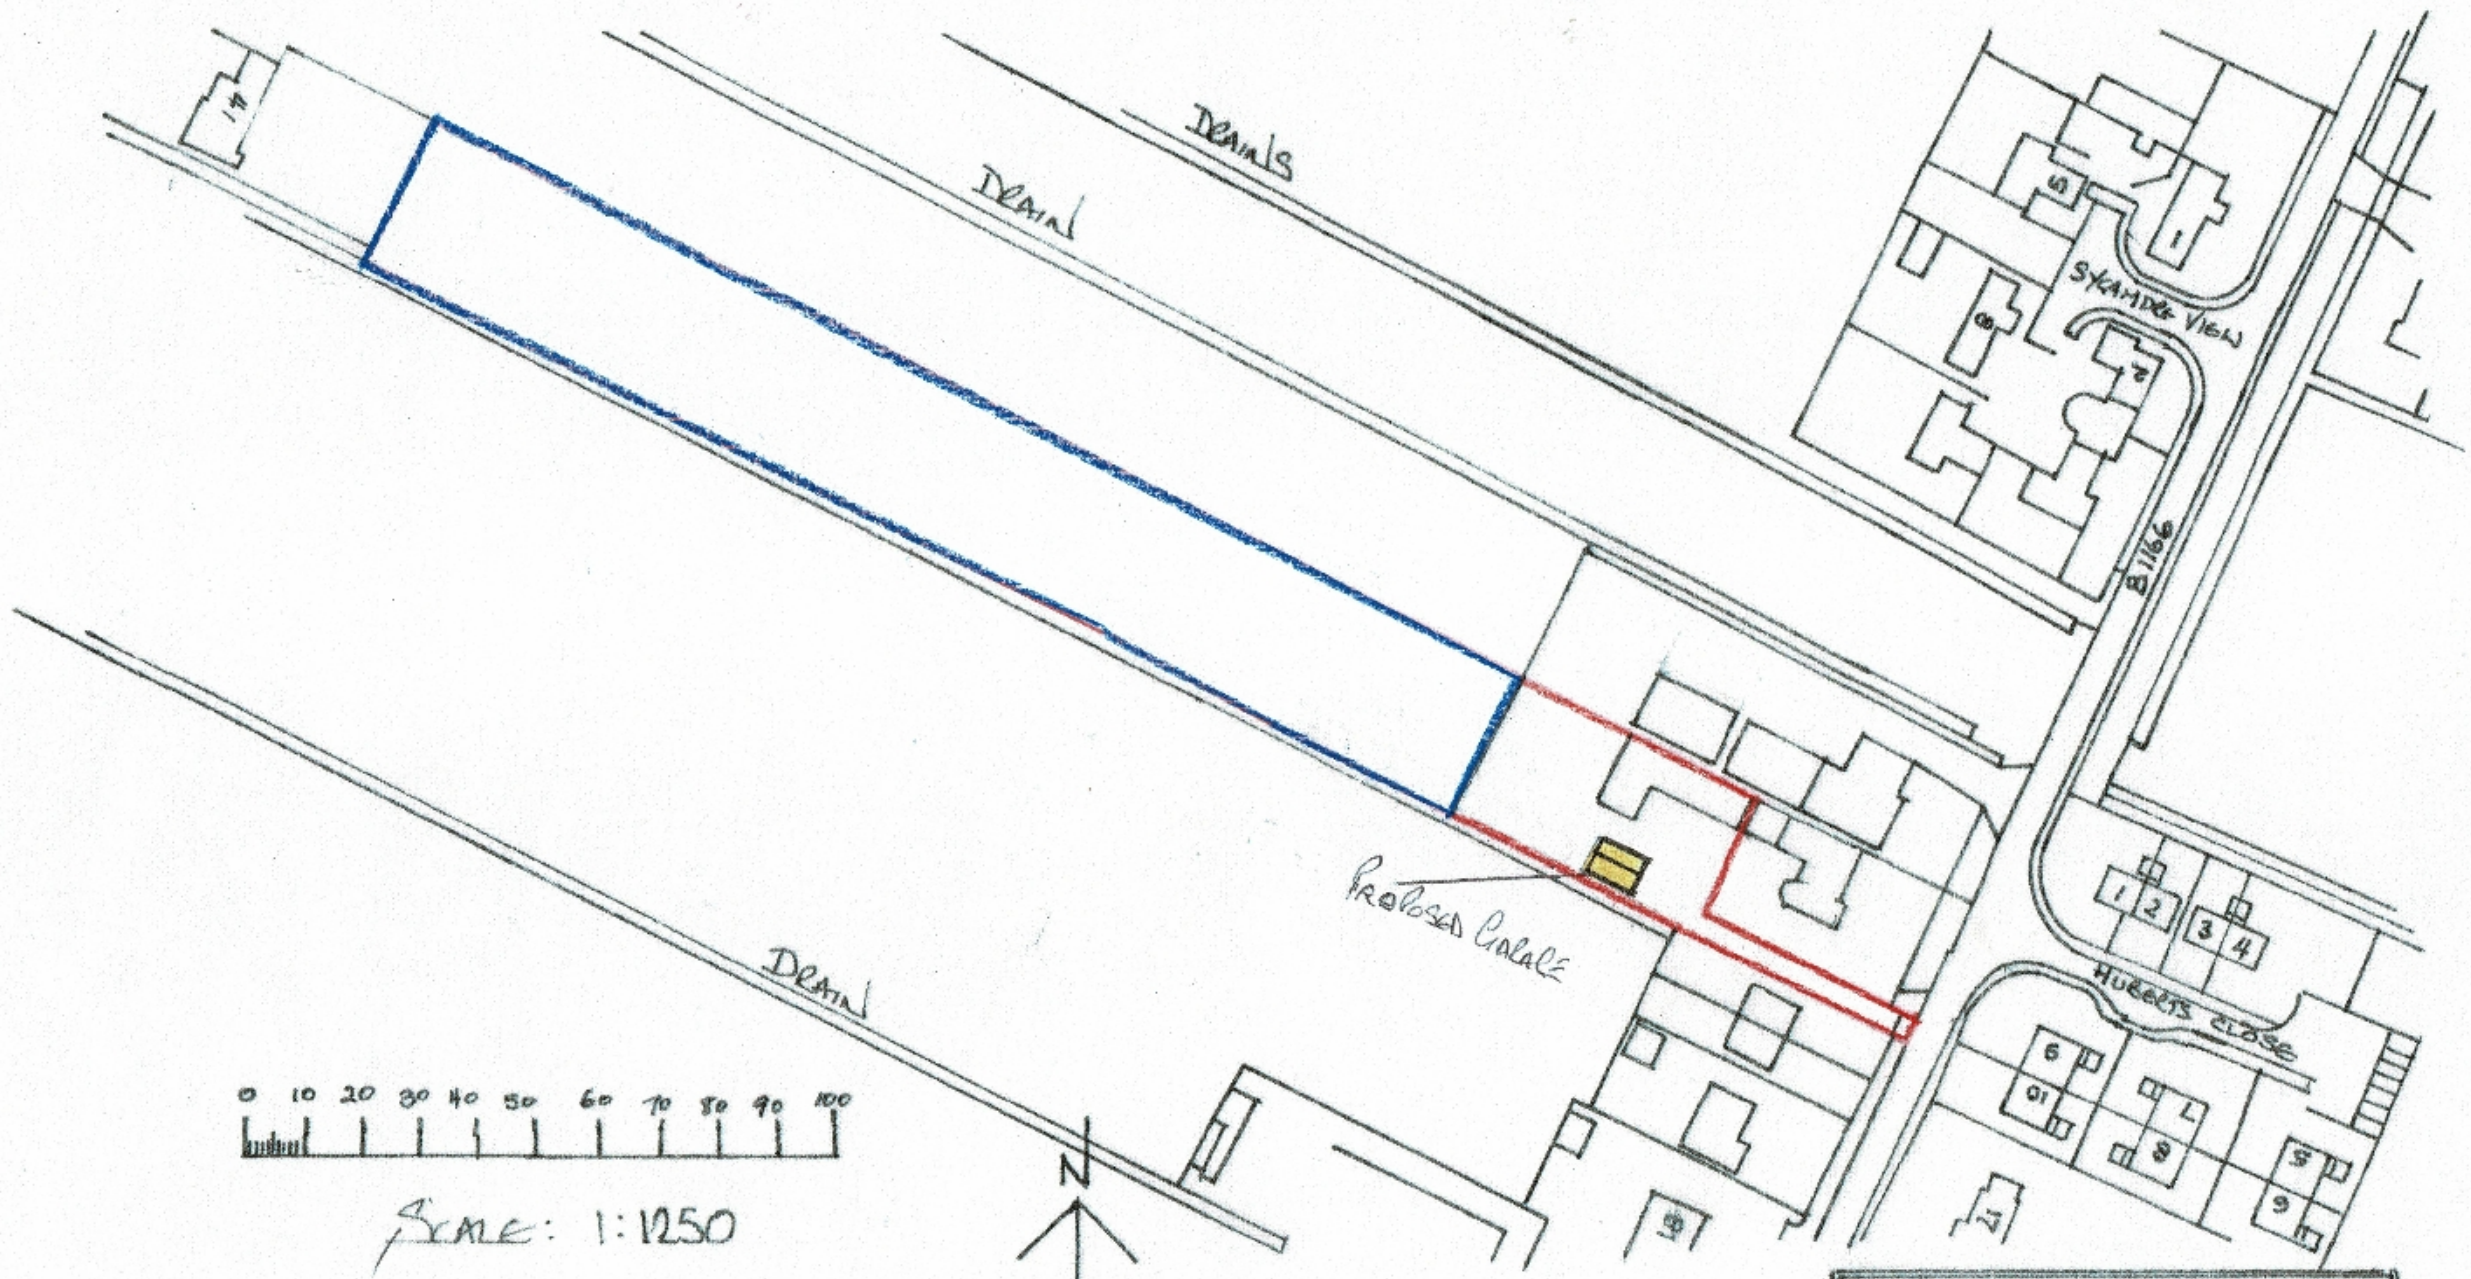

Proposed Double Garage
Little Birch Barn
Station Road
Gedney Hill
Date 12/10/2023
Drawing No AD/KJ/004B