



SHDC
Planning & Development
04 AUG 2003
Ref 0956103

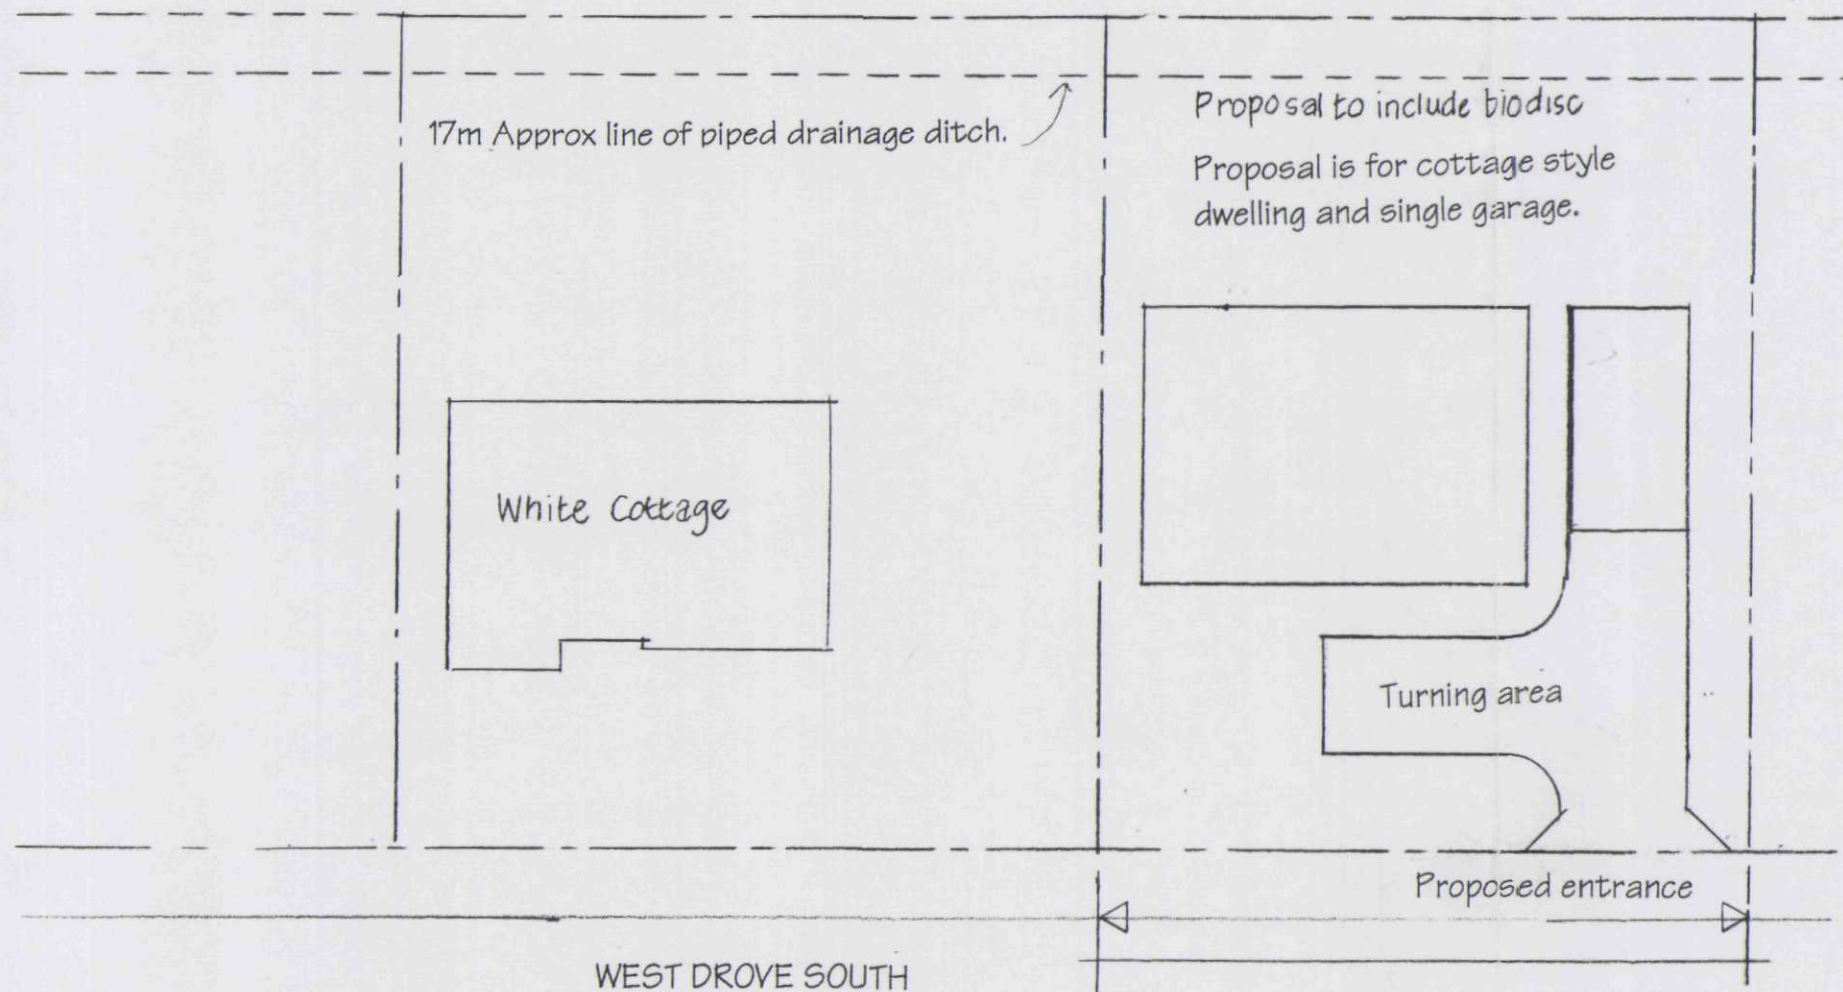

BLOCK PLAN 1:200

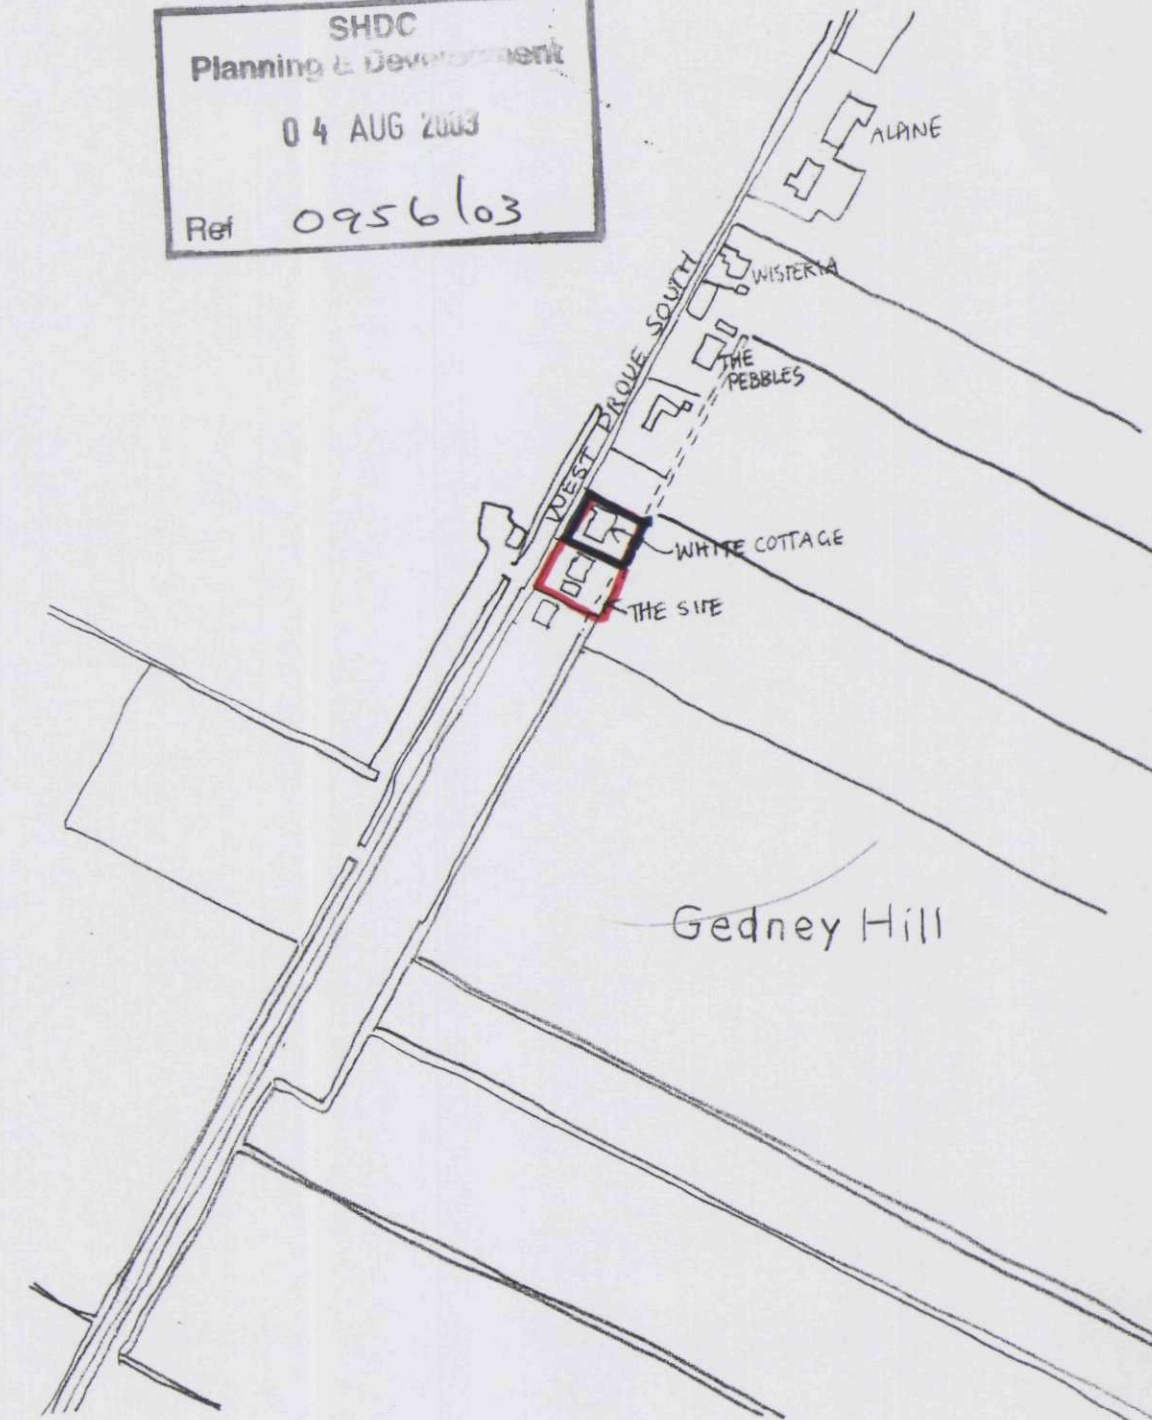

LOCATION PLAN 1:2500

**DETERMINED
PLAN**

PROPOSED NEW DWELLING
LAND BELONGING TO WHITE COTTAGE,
25 WEST DROVE SOUTH, GEDNEY HILL
FOR, MR J. TAYLOR
Dwg no. 03/12/1
Scales 1:200 & 1: 2500