
# Land adjacent to 139 and 141 North Road - Location Plan

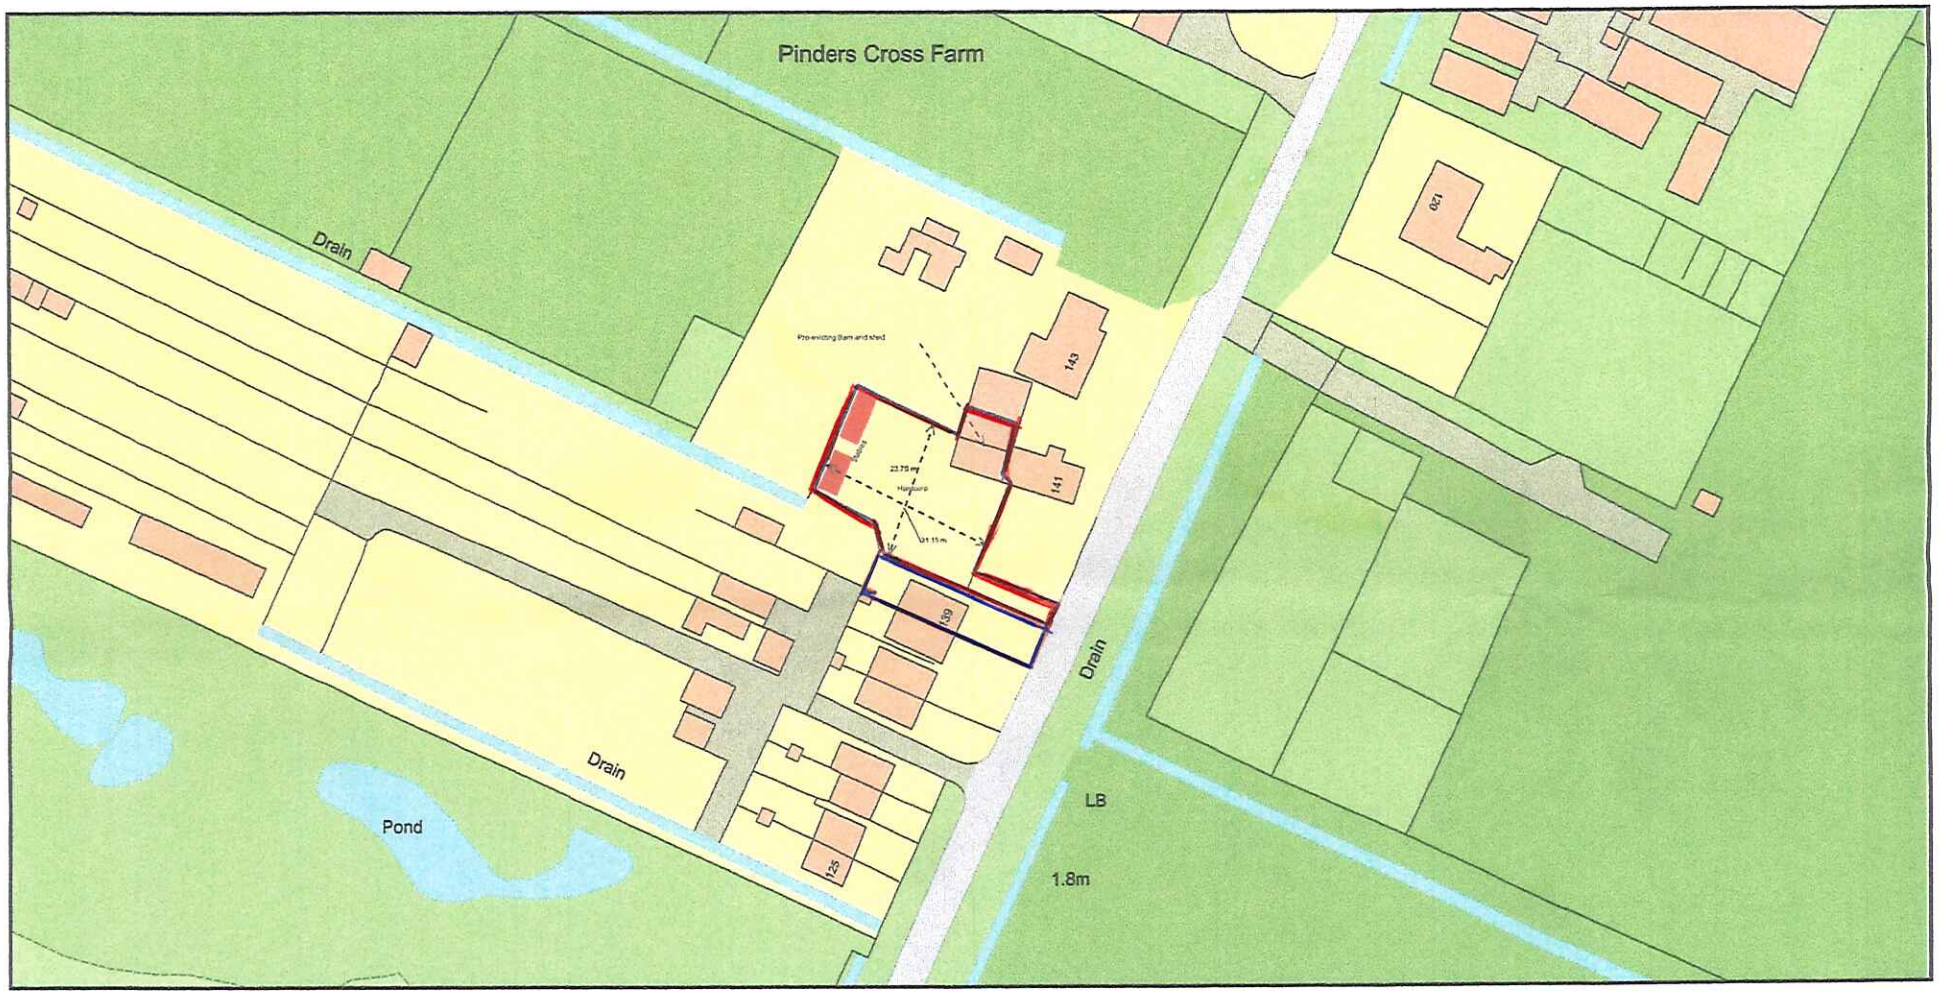


ReQuestaPlan

Plan Produced for: Sally Price

Date Produced: 16 Oct 2020

Plan Reference Number: TQRQM20290091810474

Scale: 1:1250 @ A4

© Crown copyright and database rights 2019 OS 100042766