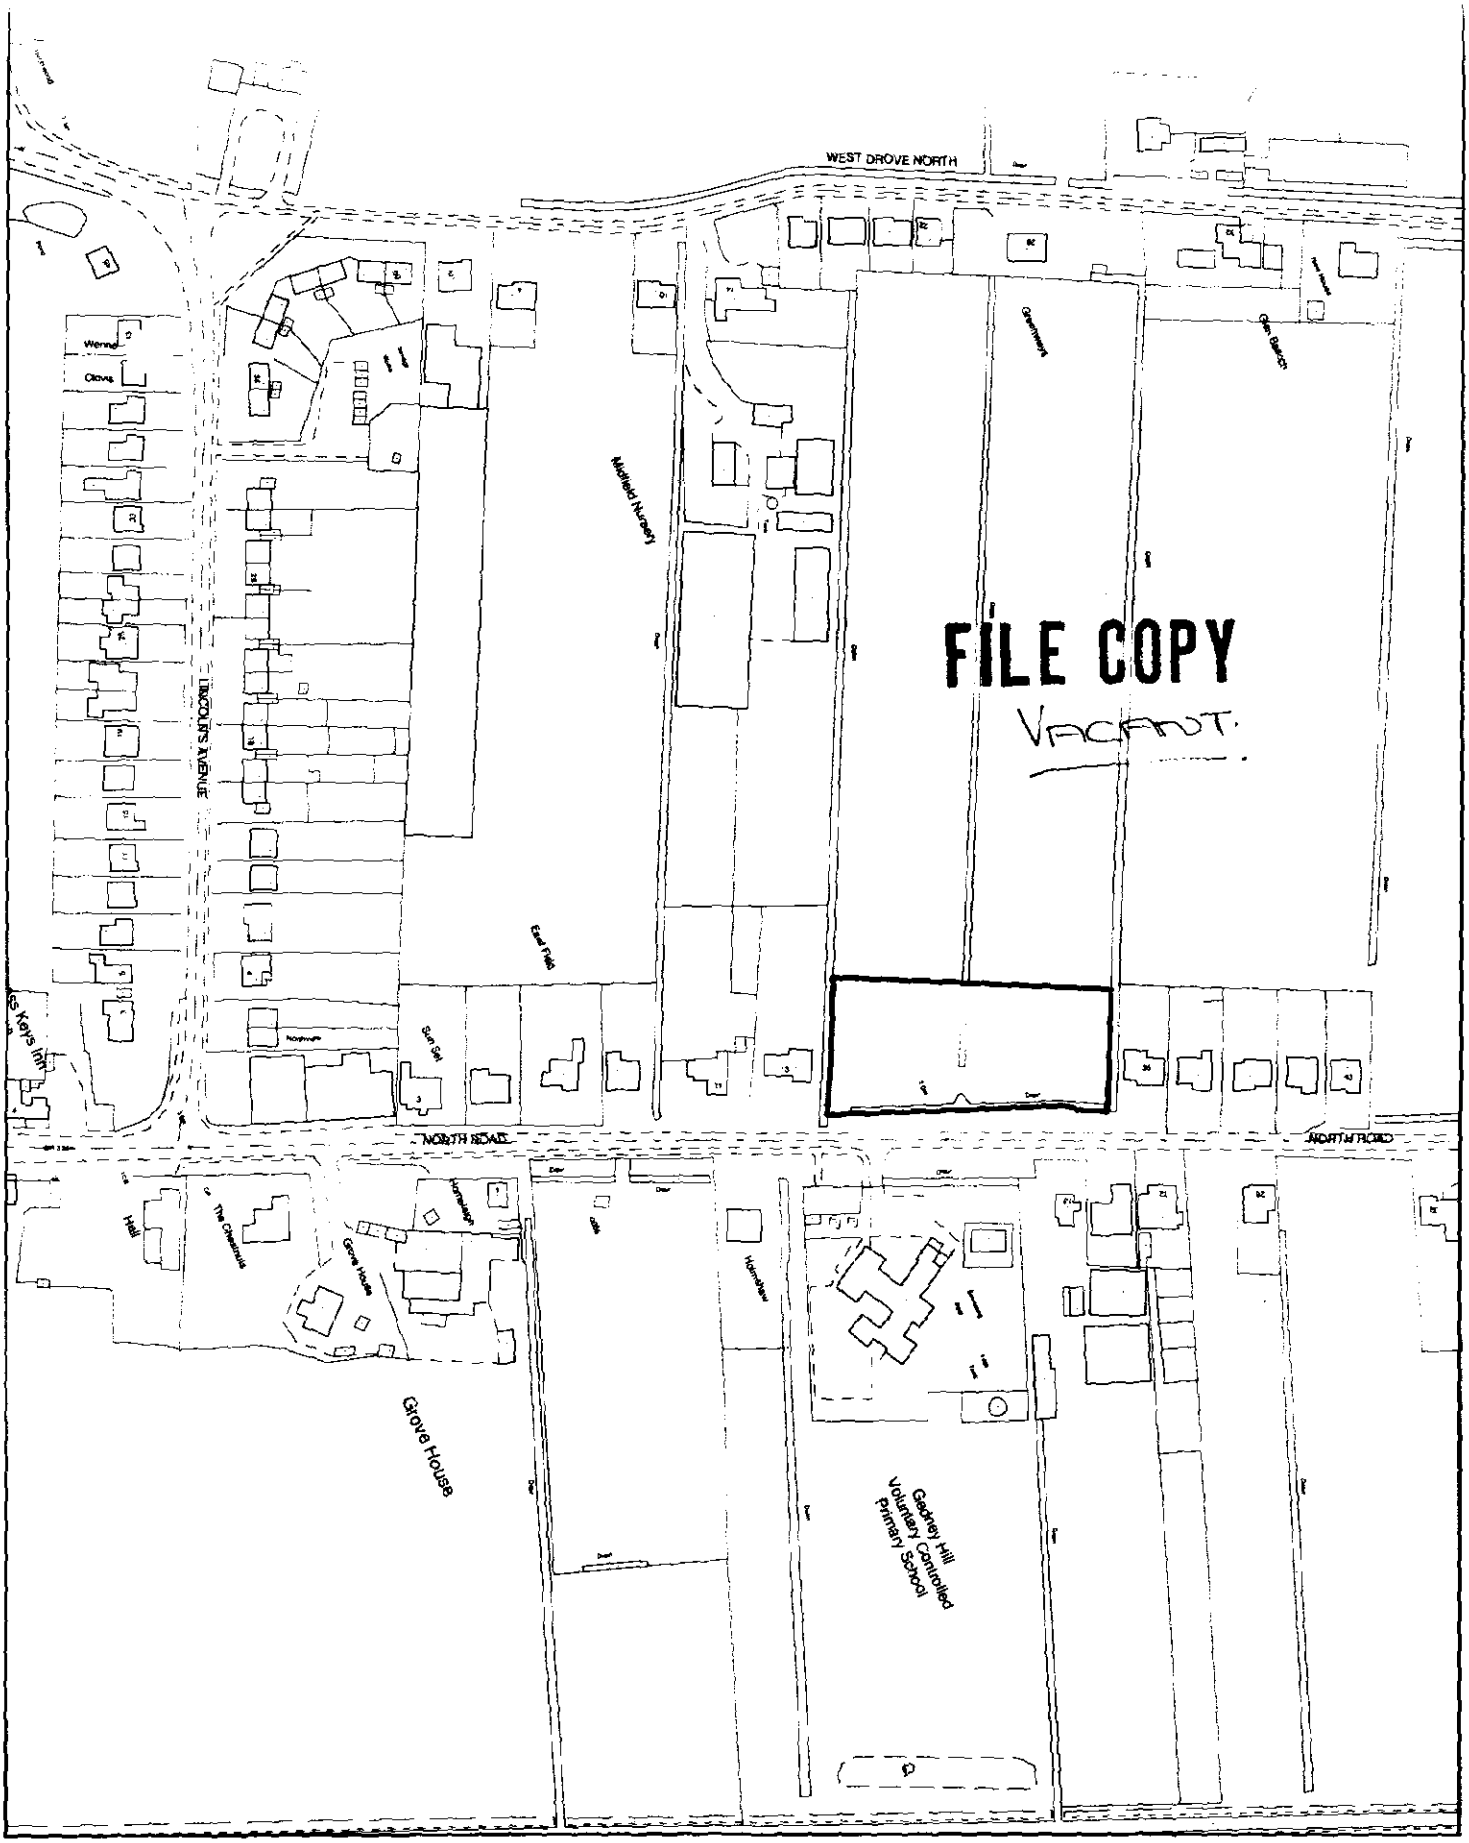


SOUTH HOLLAND DISTRICT COUNCIL

Planning Application Location Plan
Ward Member Notification

H07/0959/00

Scale: 1:2500

Housing and Planning Services Department

Council Offices, Priory Road, Spalding, Lincolnshire
PE11 2XE

PLEASE DO NOT COPY THIS PLAN
This map is reproduced from Ordnance Survey material with permission of Ordnance Survey on behalf of Her Majesty's Stationery Office (c) Crown copyright. Unauthorised reproduction infringes Crown copyright and may lead to prosecution or civil proceedings. South Holland District Council LA079413 2000

...mission of Her Majesty's Stationery...
© Crown Copyright reserved.

...ey's Walk,
York YO2 7HA
Tel: 52313
Licence No: PR:21756

TF 34 :1

PLAN TF32NAL GRID PLANS Scale 1:2500

LINCOLNSHIRE COUNTY

338 339 340 341 342 343 344

3498

Gedney Hill

Gedney Hill Voluntary Controlled Primary School

R. LONGSTAFF & CO
6 New Road, Spalding, Lincs PE11 1BS
Reproduced from the Ordnance Survey
Map No. TF 33 II | 34 III
Scale 1:2500 Edition 1977
with the permission of the Controller of Her Majesty's Stationery Office
Crown Copyright Office.
Licence No. ES 759066
Date 17-12-99

DETERMINED PLAN

01 AUG 2000
0959/00
Ref: