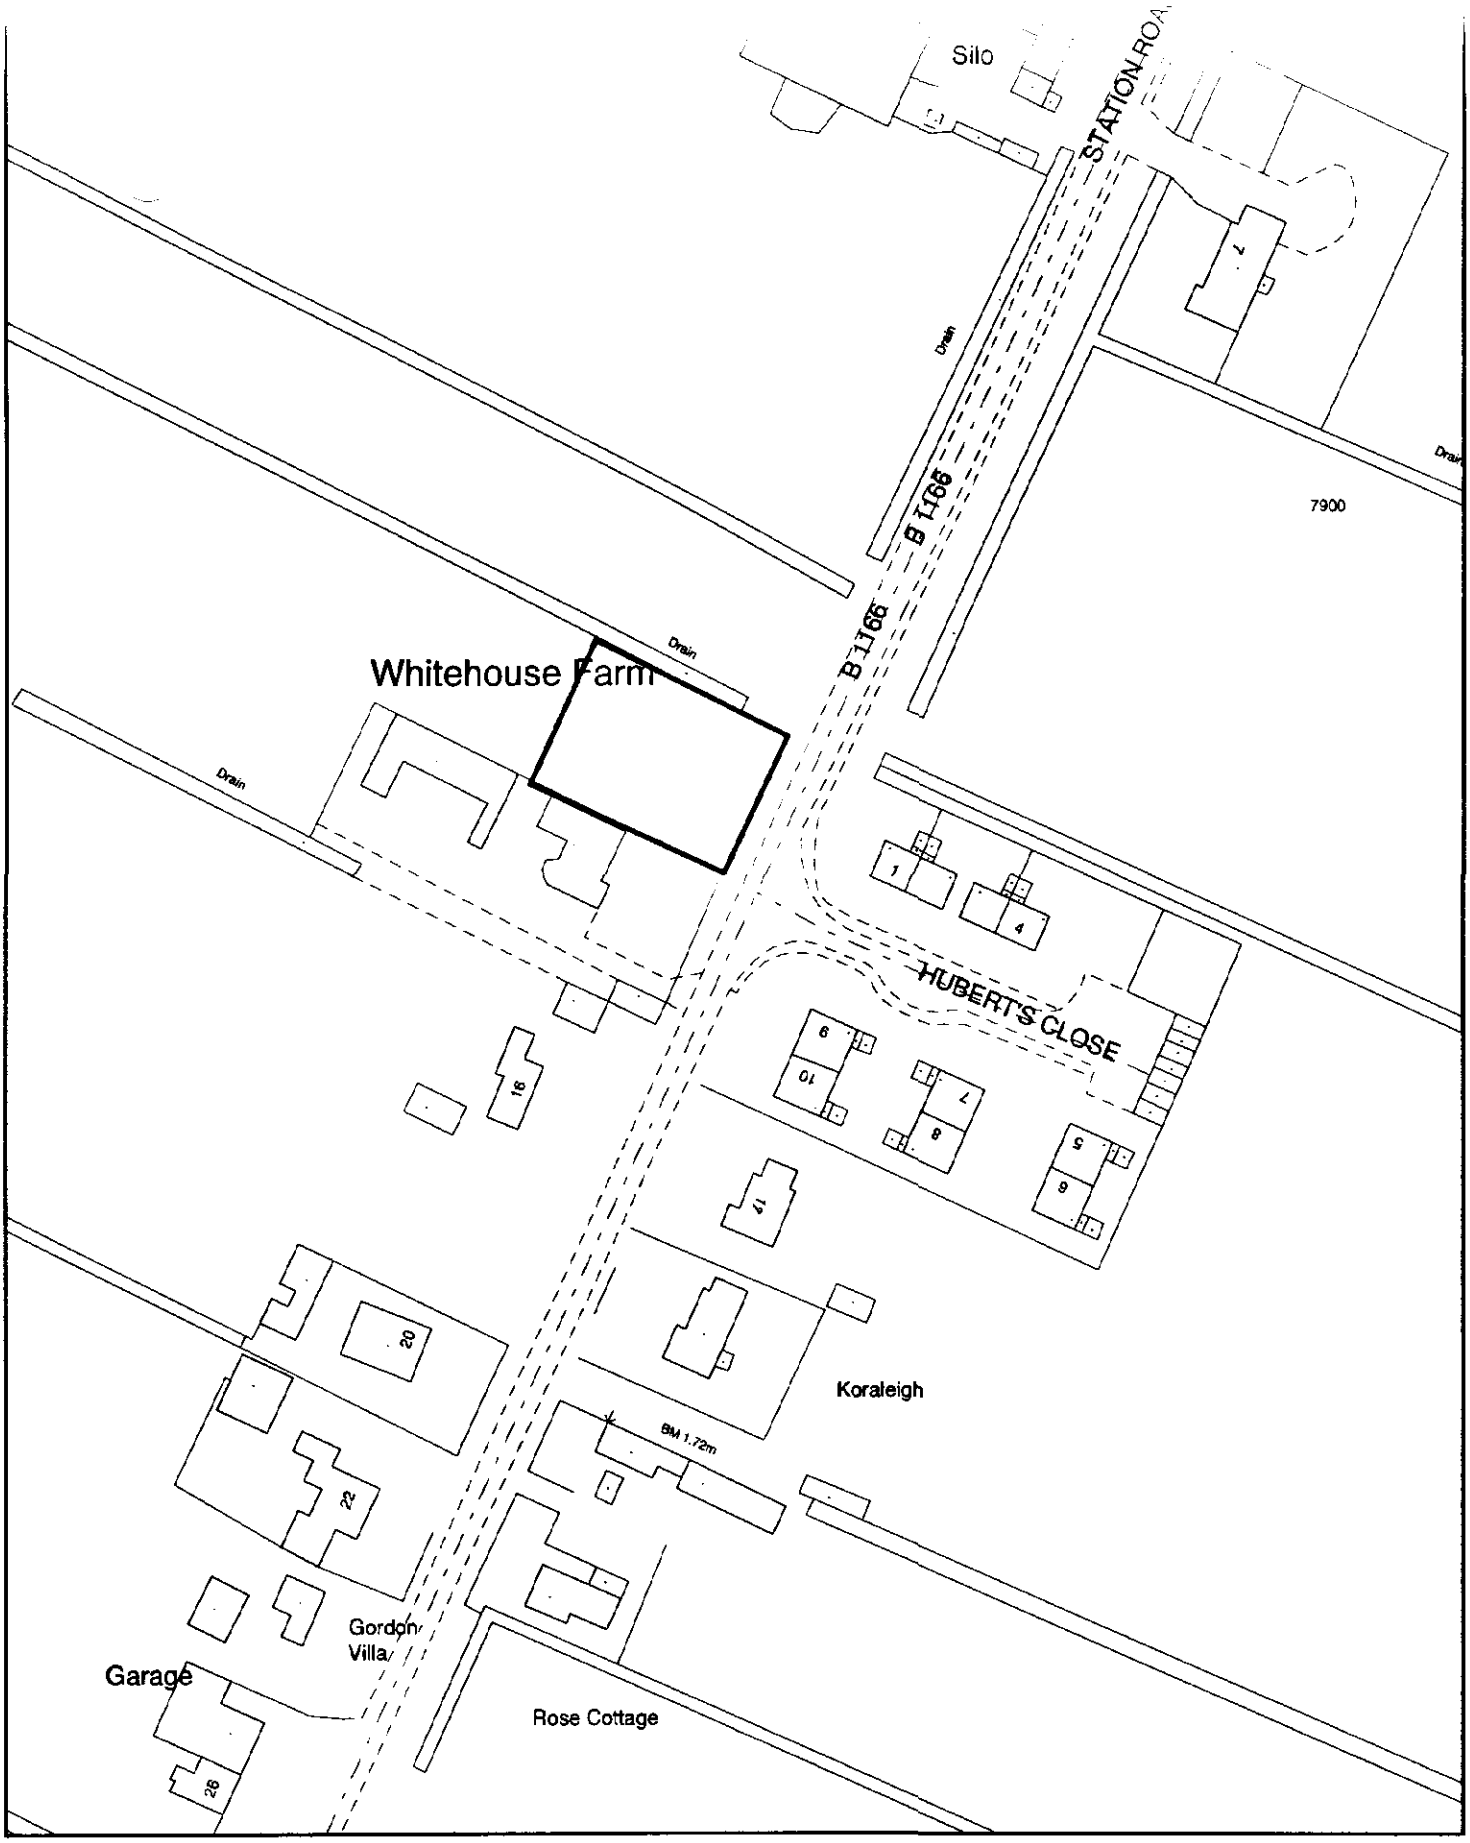

S O U T H
HOLLAND
DISTRICT COUNCIL

Housing and Planning Services Department

Council Offices, Priory Road, Spalding, Lincolnshire
PE11 2XE

Planning Application Location Plan
Ward Member Notification

H07/0960/00

Scale: 1:1250

PLEASE DO NOT COPY THIS PLAN
This map is reproduced from Ordnance Survey material with permission of Ordnance Survey on behalf of Her Majesty's Stationery Office (c) Crown copyright. Unauthorised reproduction infringes Crown copyright and may lead to prosecution or civil proceedings. South Holland District Council LA079413 2000

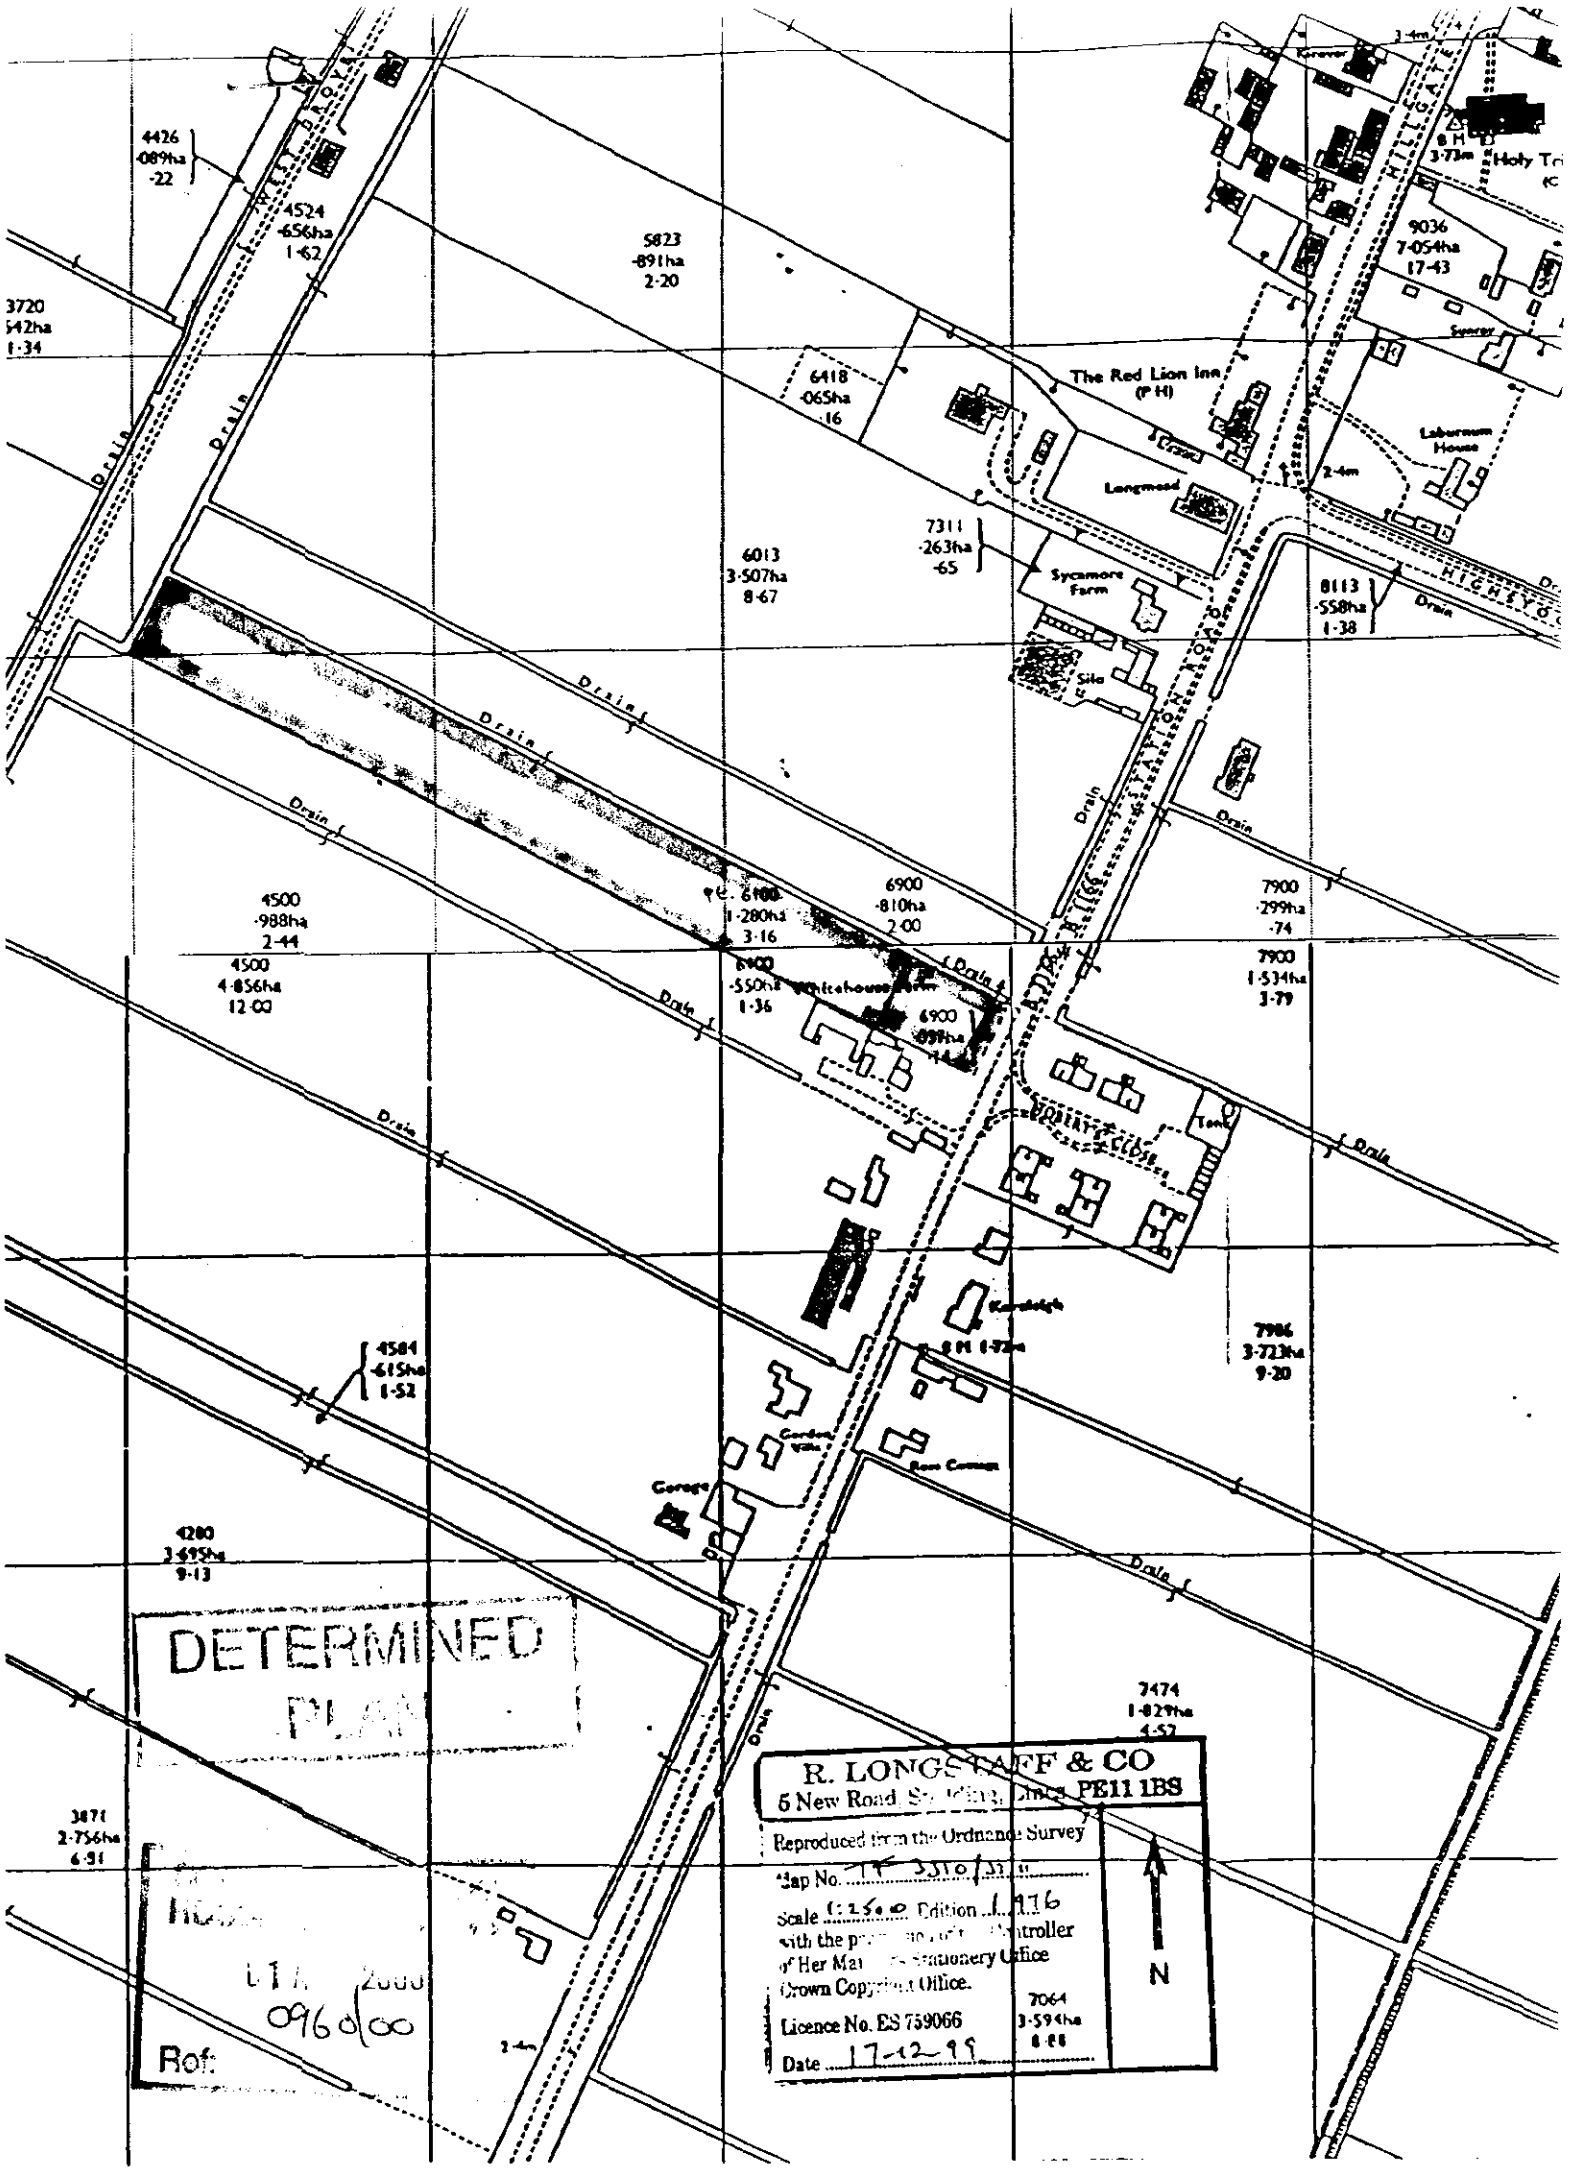
4426
·089ha
·22
4524
·656ha
1·62
5823
·891ha
2·20
3720
·42ha
1·34
6418
·065ha
·16
The Red Lion Inn
(P H)
Longmead
Laburnum House
9036
7·054ha
17·43
7311
·263ha
·65
6013
3·507ha
8·67
Sycamore Farm
Silo
8113
·558ha
1·38
Drain
4500
·988ha
2·44
4500
4·856ha
12·00
6900
·810ha
2·00
6900
·550ha
1·36
7900
·299ha
·74
7900
1·534ha
3·79
7986
3·723ha
9·20
4581
·615ha
1·52
4280
3·695ha
9·13
7474
1·829ha
4·52
7064
3·594ha
8·88
3871
2·756ha
6·91
DETERMINED
PLAN
R. LONGSTAFF & CO
6 New Road
PE11 1BS
Reproduced from the Ordnance Survey
Map No. TF 3310 / 3311
Scale 1:2500 Edition 1.1996
with the permission of the Controller
of Her Majesty's Stationery Office
Crown Copyright Office.
Licence No. ES 759066
Date 17-12-99
N
Ref: 0960/00