


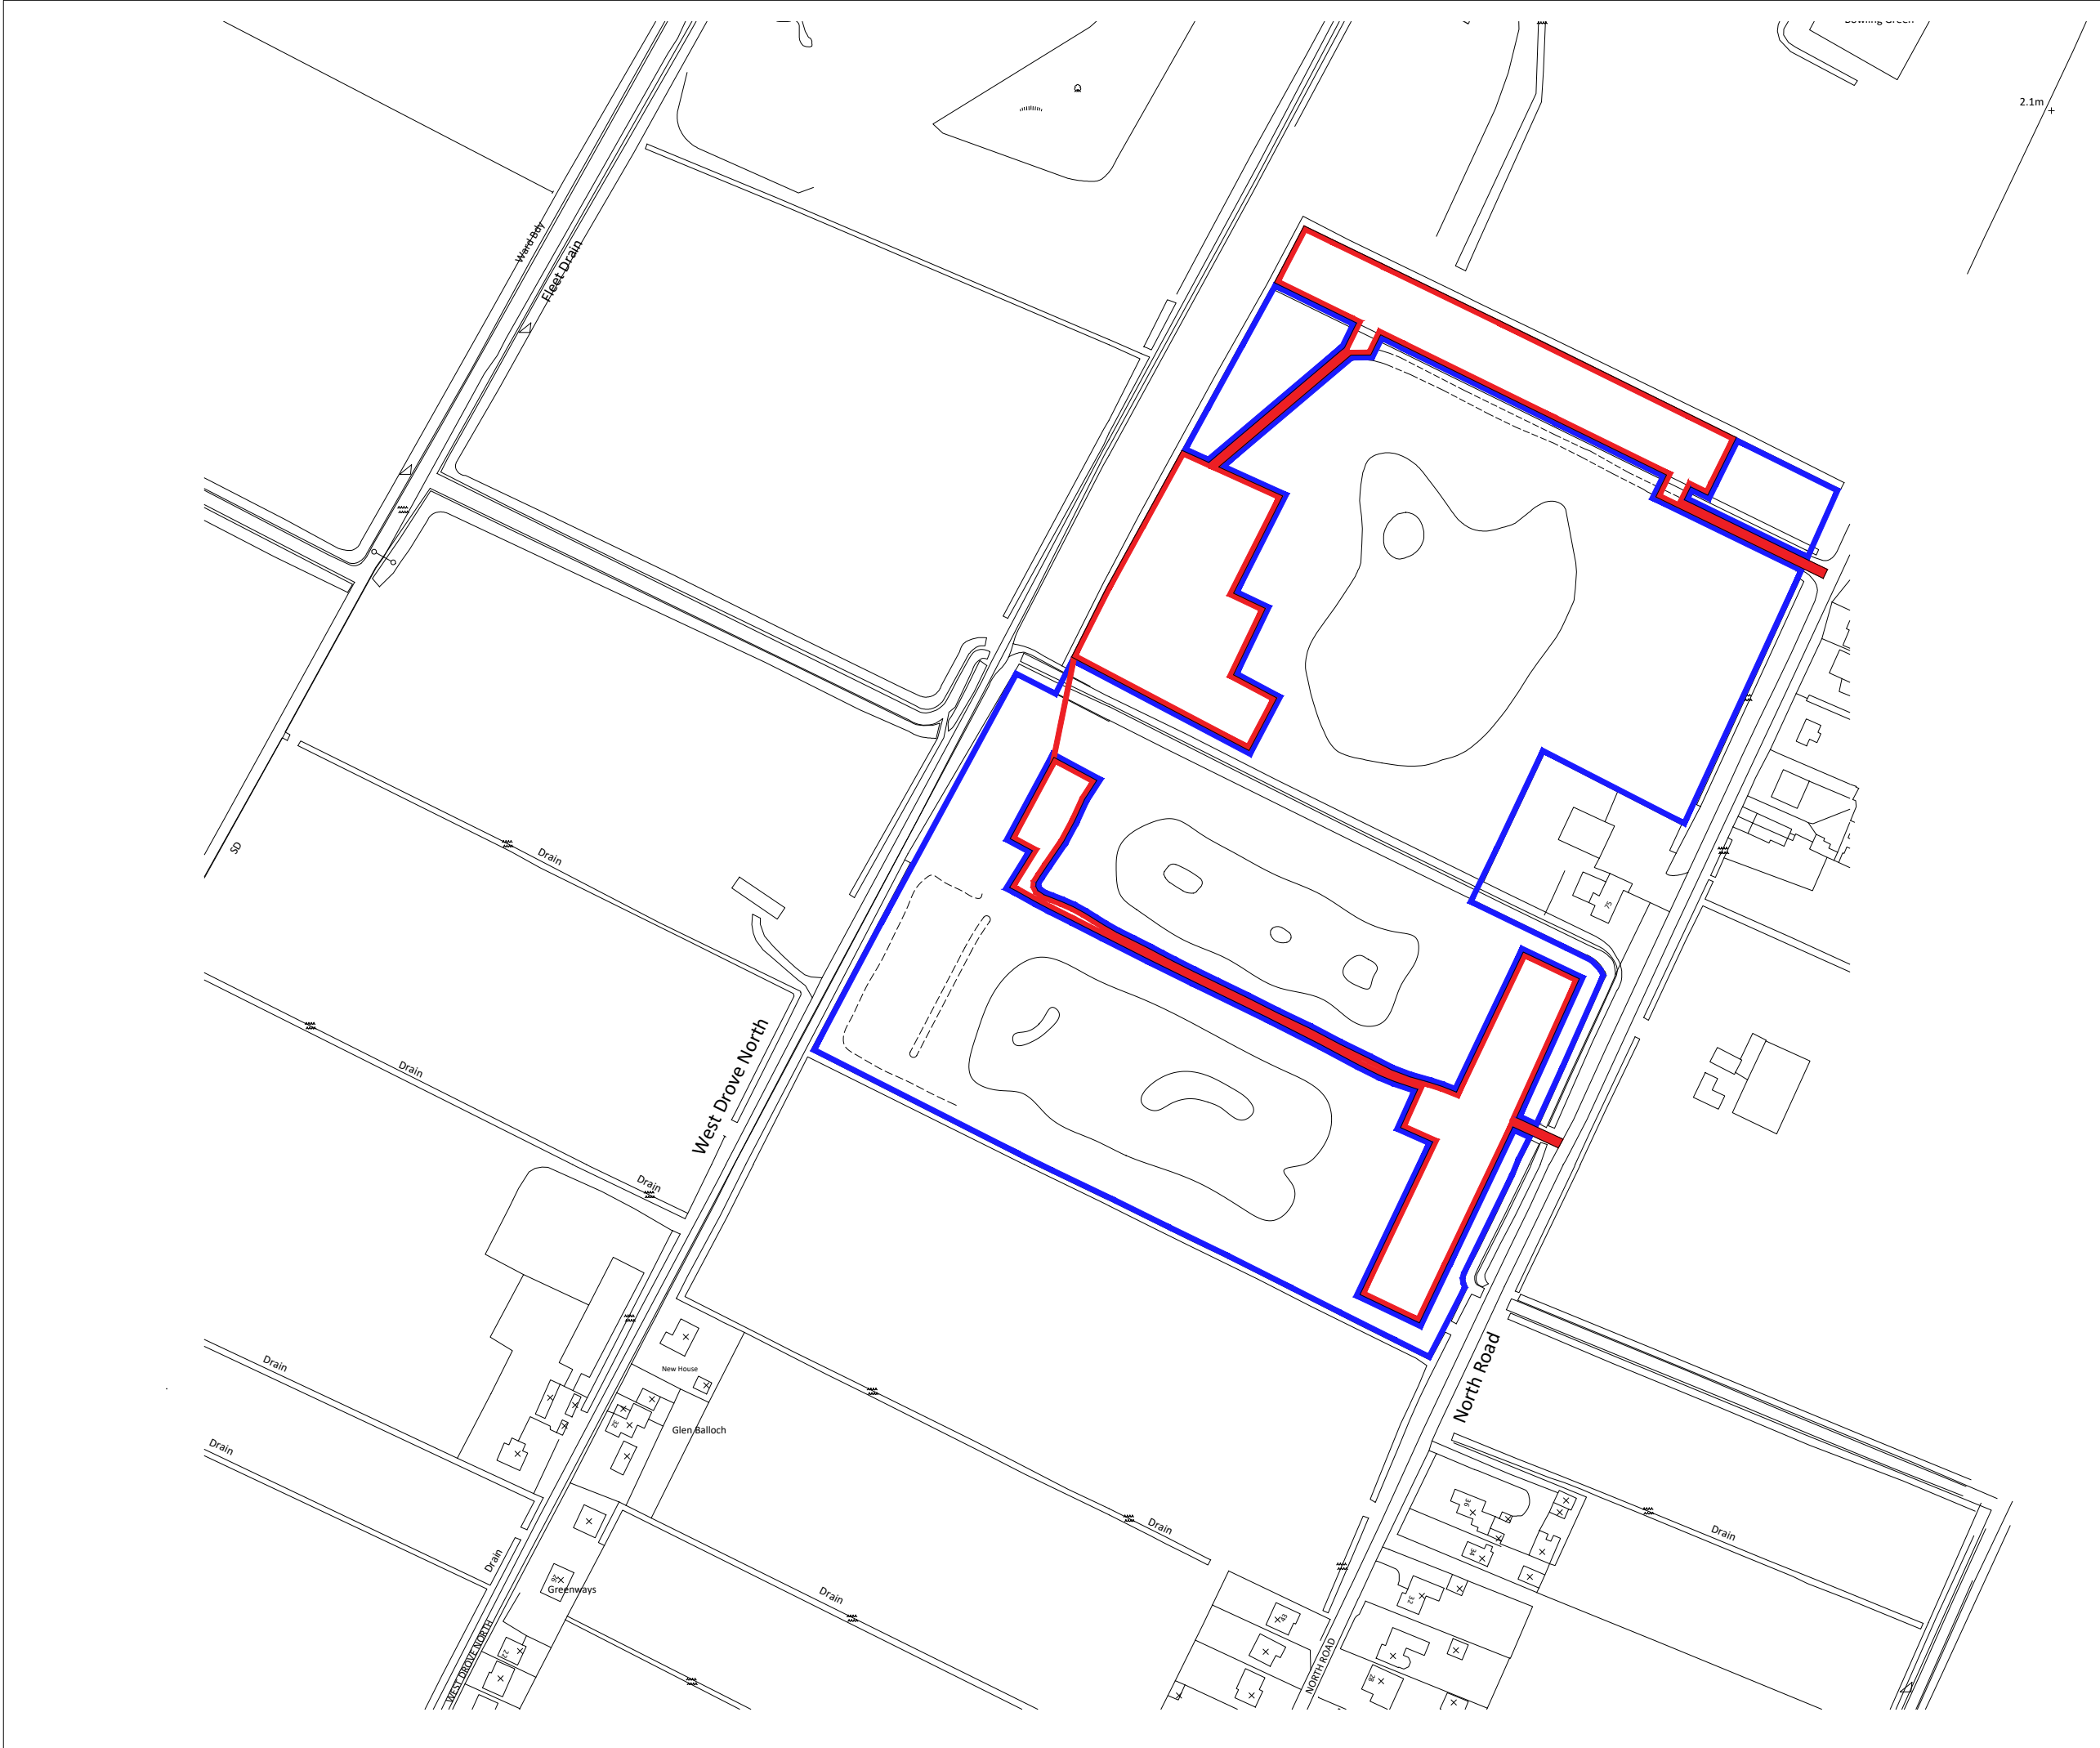

Notes

Copyright
© Robert Doughty Consultancy Limited.
All rights described in the Copyright, Designs and Patents Act 1988 have been asserted.

Ordnance Survey Map
© Crown Copyright. OS Licence No: AR 100010613.

N

020406080100m

Rev	Description	Date

rdc

Robert Doughty Consultancy

32 High Street, Helpingham

Sleaford, Lincolnshire, NG34 0RA

Tel: 01529 421646

Email: admin@rdc-landplan.co.uk

Web: www.rdc-landplan.co.uk

Client
Steve Kennally

Project
Lodge & Static Caravan Development
North View Lakes

Drawing
Location Plan

Scale @ A3
1: 2500

Drawn By
WW

Job Number
817-14

Date
15/11/24

Checked By
LMS

Status
FP

Purpose of Issue
Planning

Drawing No.
817-14_FP_LP01

Rev
-