


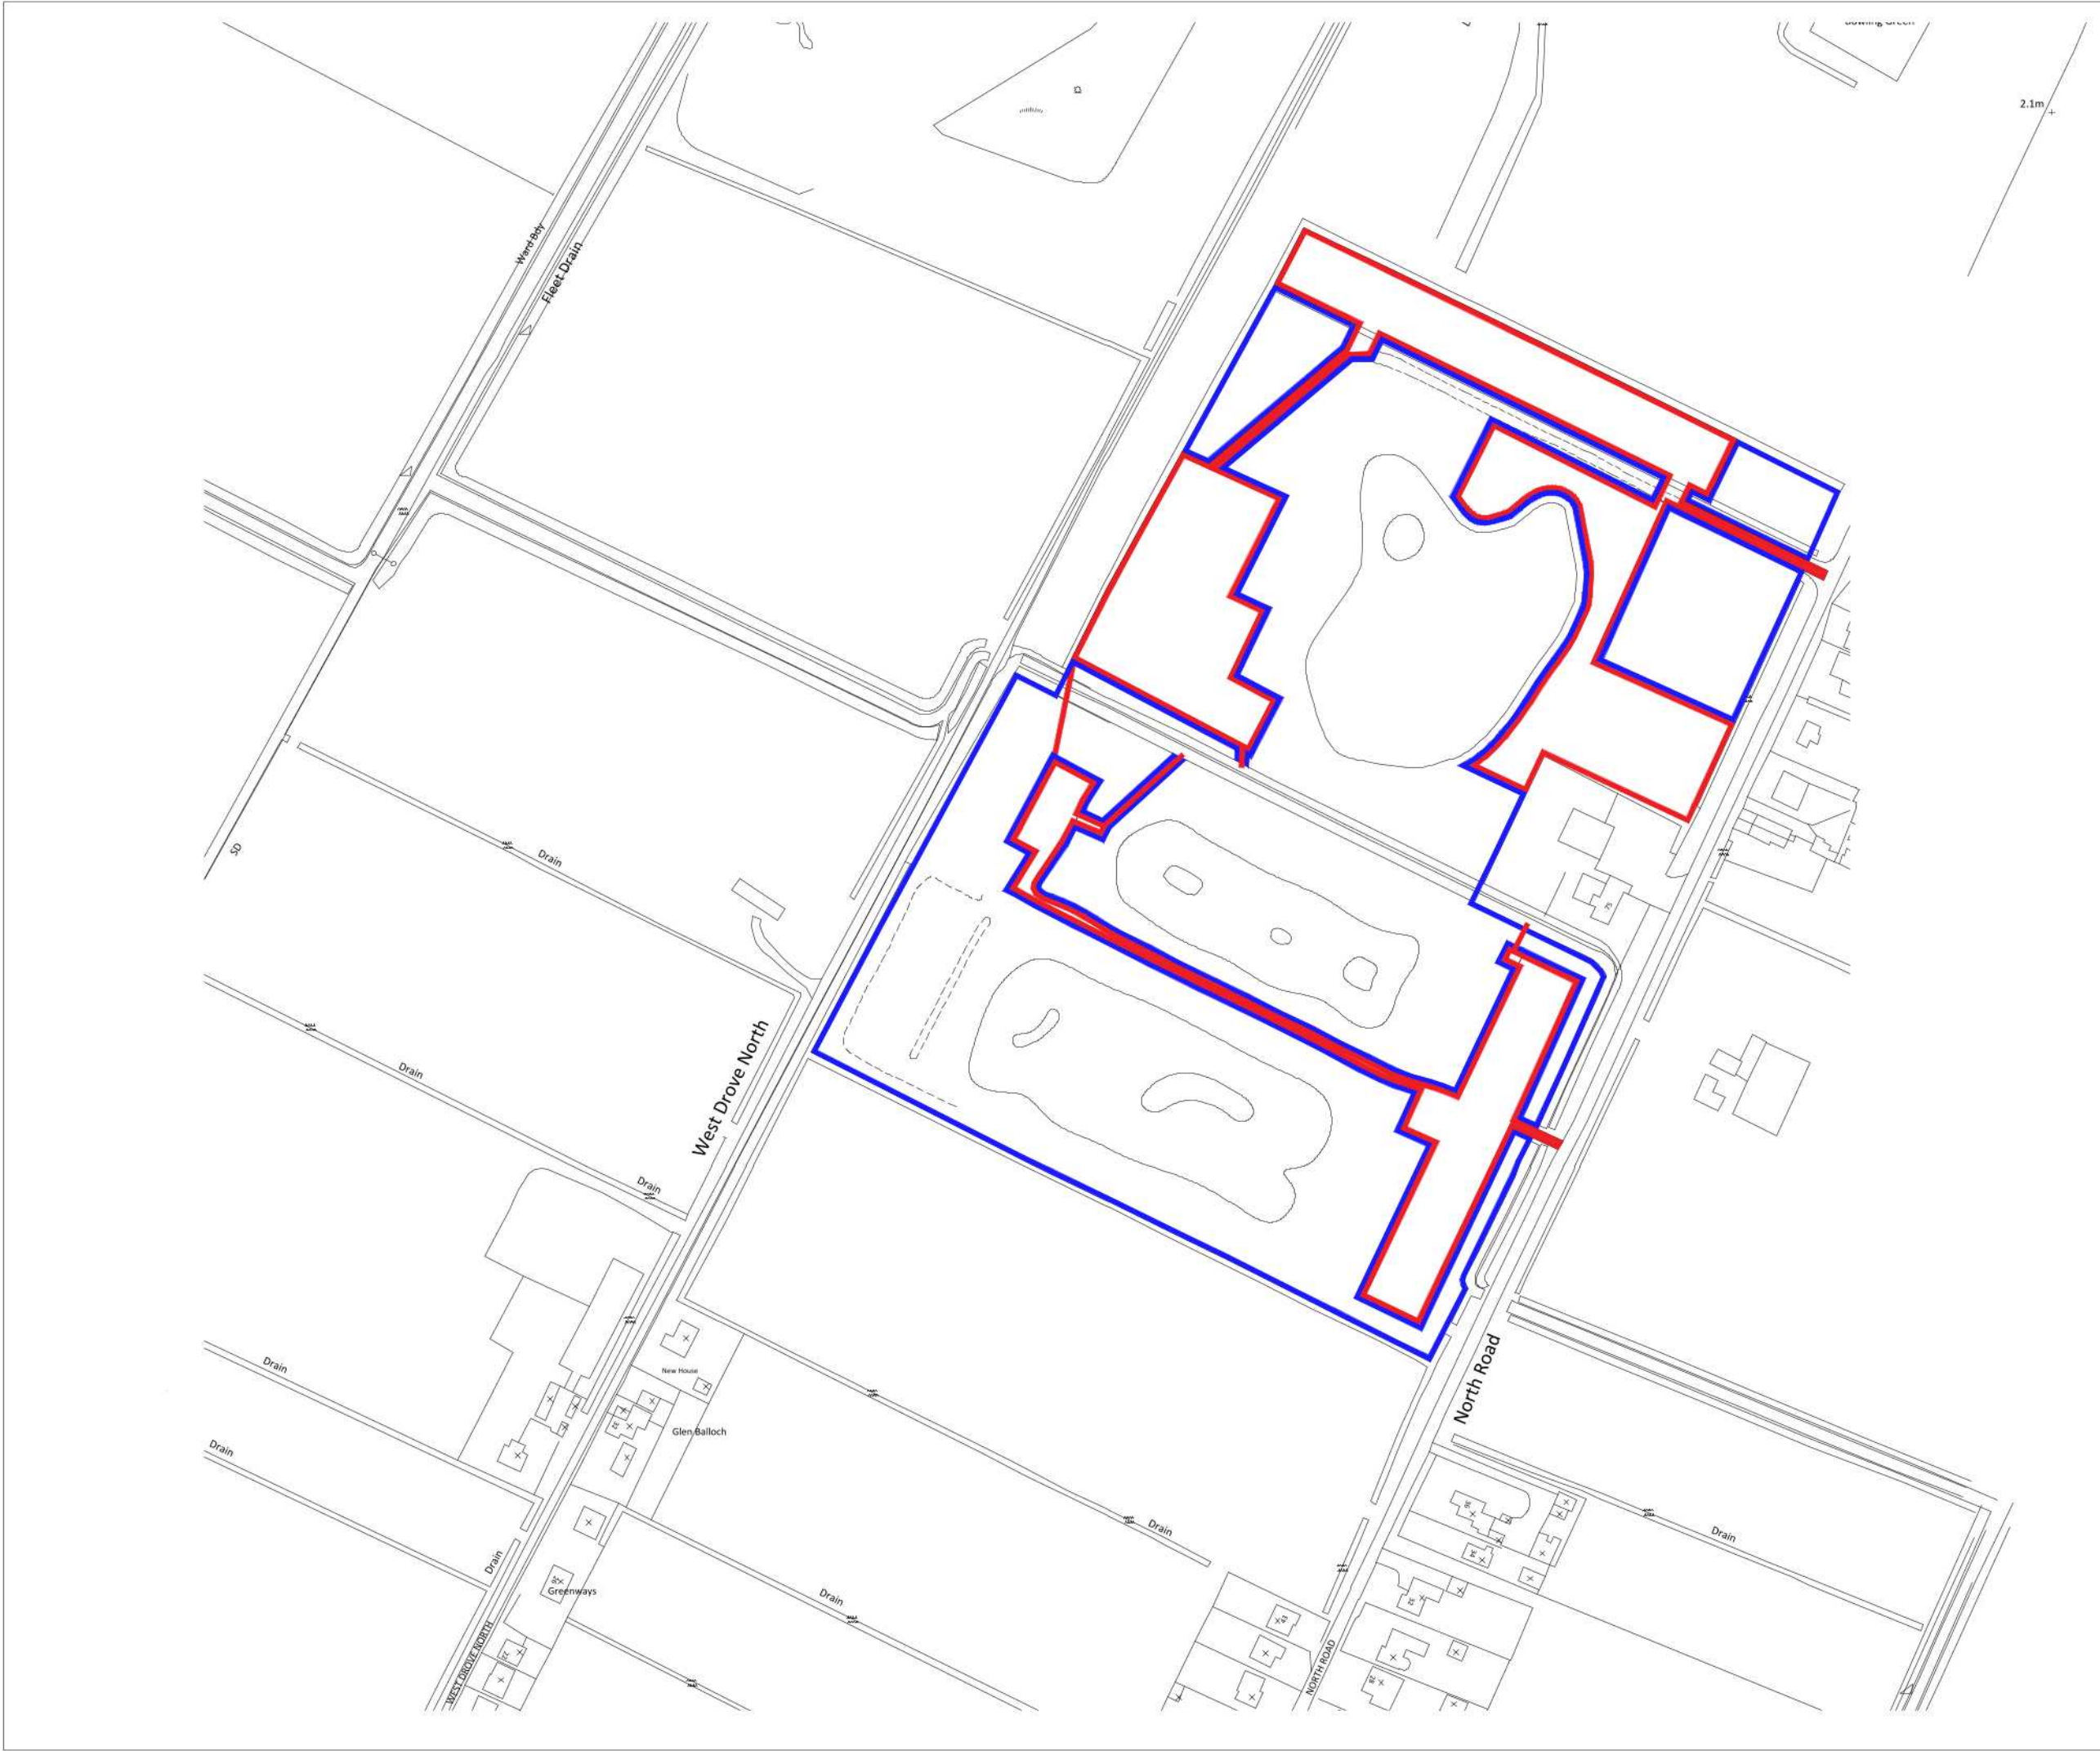

Notes
Copyright
© Robert Doughty Consultancy Limited.
All rights described in the Copyright, Designs and Patents Act 1988 have been asserted.
Ordnance Survey Map
© Crown Copyright. OS Licence No: AR 100010613.

N

020406080100m

A Red line revised to include BNG area 03.04.25

Rev	Description	Date

rdc

Robert Doughty Consultancy

32 High Street, Helpingham
Sleaford, Lincolnshire, NG34 0RA

Tel: 01529 421646
Email: admin@rdc-landplan.co.uk
Web: www.rdc-landplan.co.uk

Client
Steve Kennally

Project
Lodge & Static Caravan Development
North View Lakes

Drawing
Location Plan

Scale @ A3 1: 2500	Date 15/11/24	
Drawn By WW	Checked By LMS	
Job Number 817-14	Status FP	Purpose of Issue Planning

Drawing No. 817-14_FP_LP01	Rev A
--------------------------------------	-----------------