


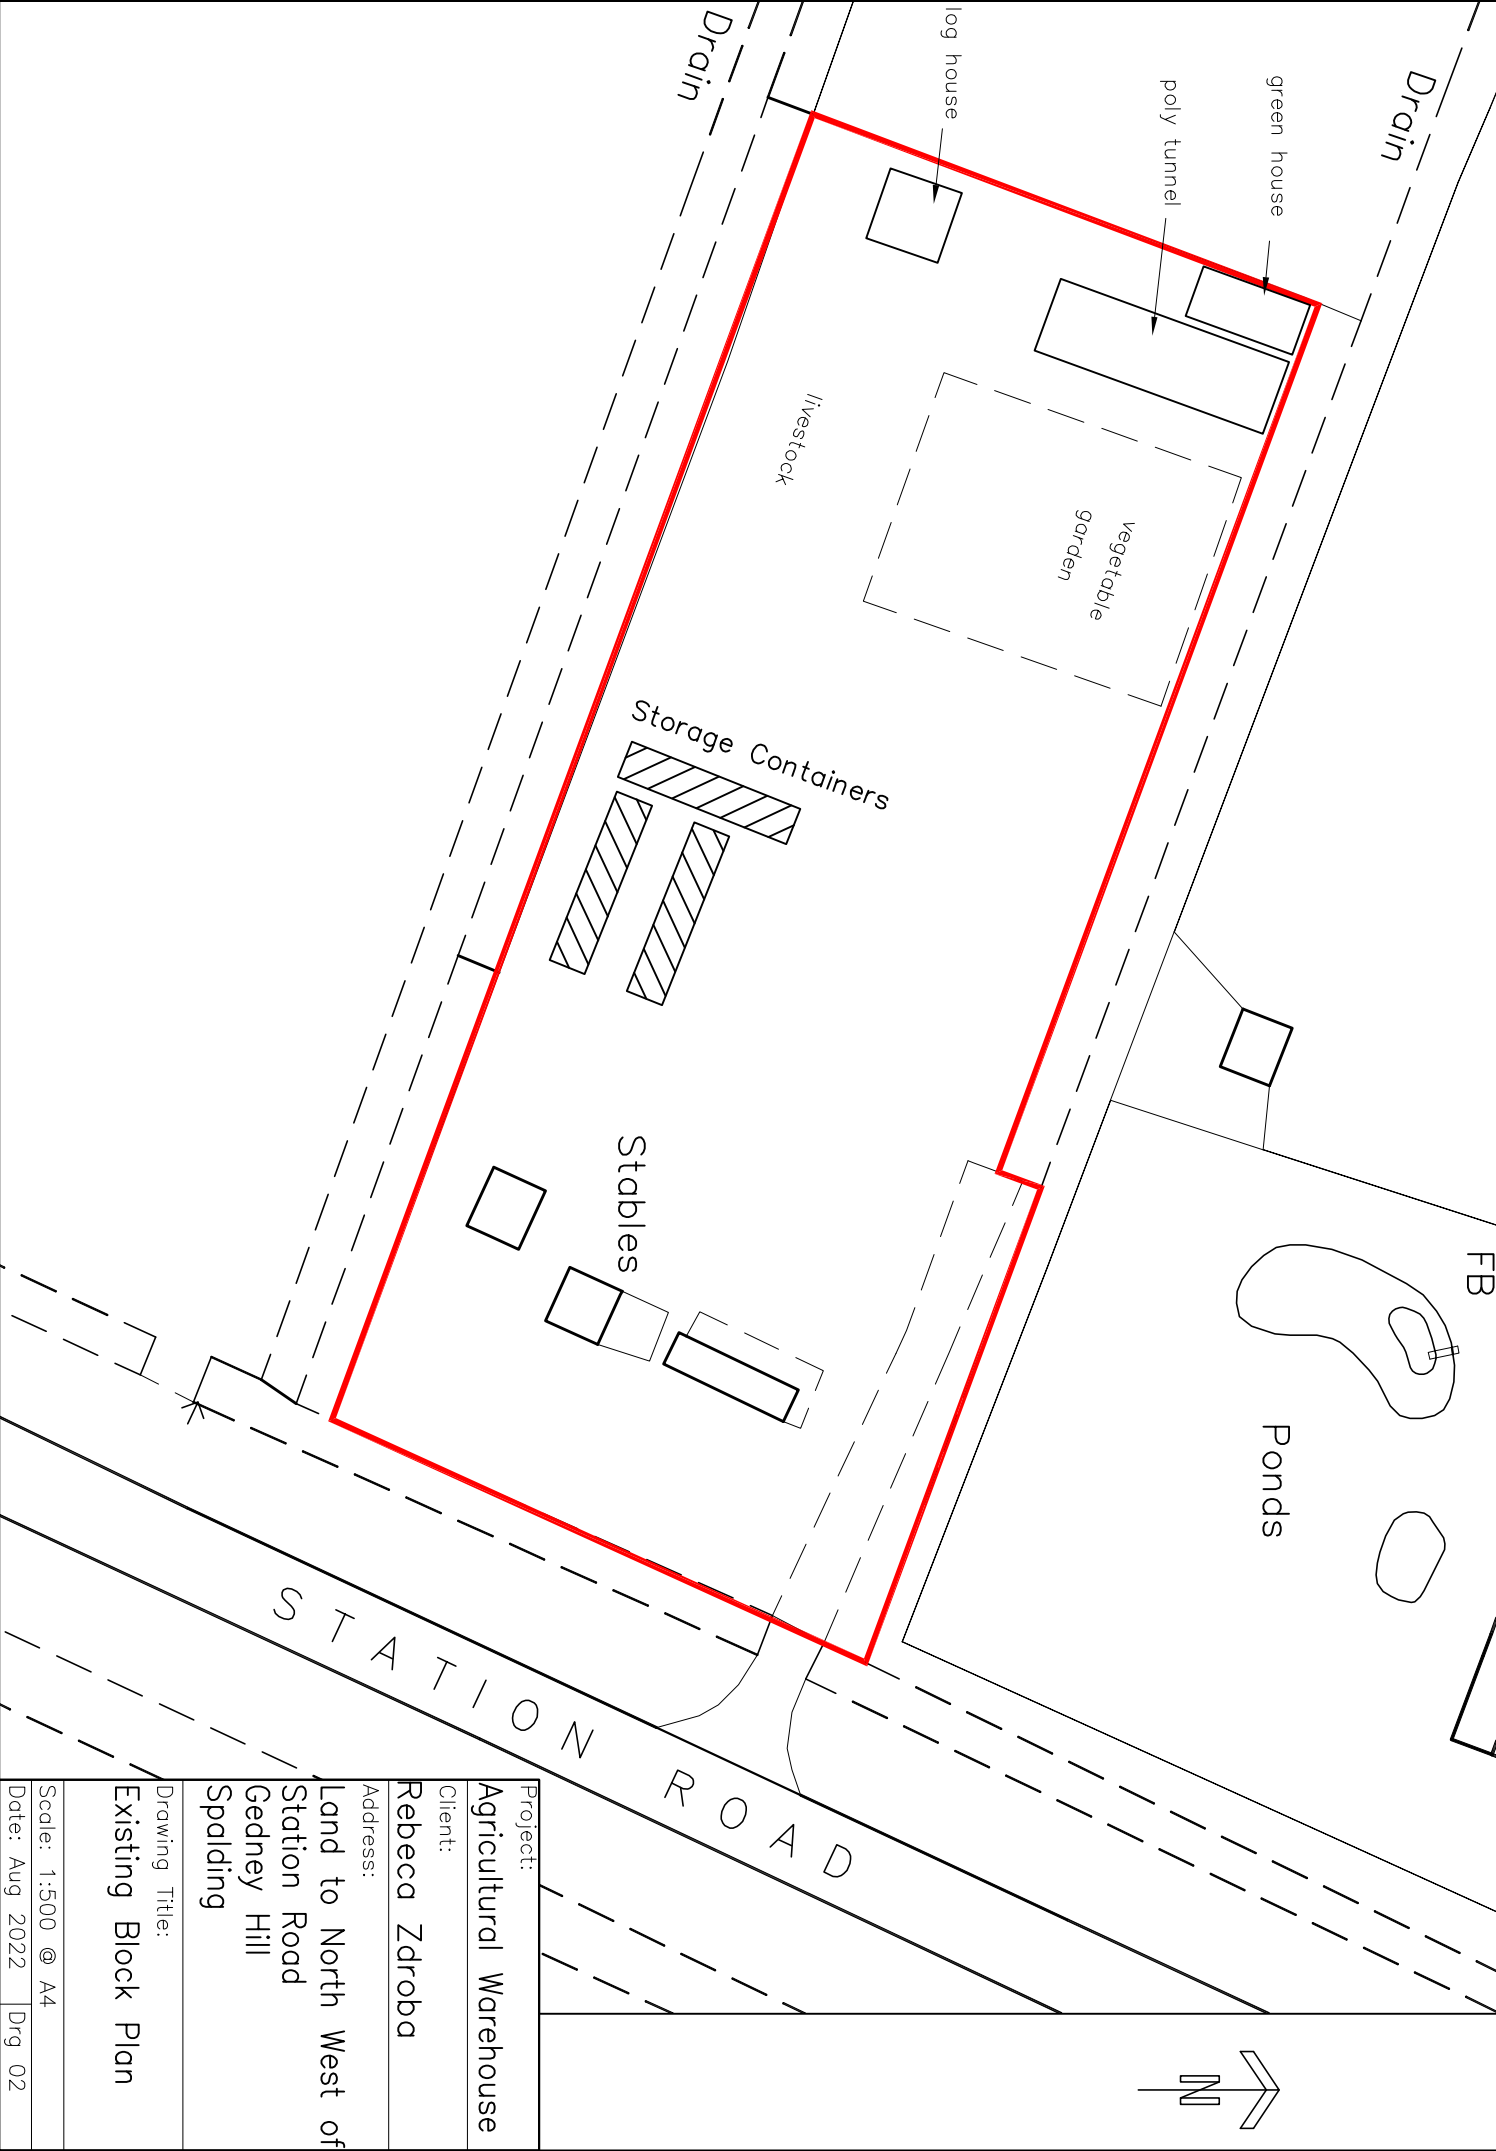

Project:
Agricultural Warehouse

Client:
Rebeca Zdroba

Address:
Land to North West of
Station Road
Gedney Hill
Spalding

Drawing Title:
Existing Block Plan

Scale: 1:500 @ A4
Date: Aug 2022
Drg 02