



This drawing is the copyright of Halmshaw Building Design Ltd.  
DO NOT scale from this drawing, check all dimensions on site.  
The Contractor shall bring all discrepancies immediately to the  
attention of Halmshaw Building Design Ltd.

CDM Notes - Refer to separate schedule.

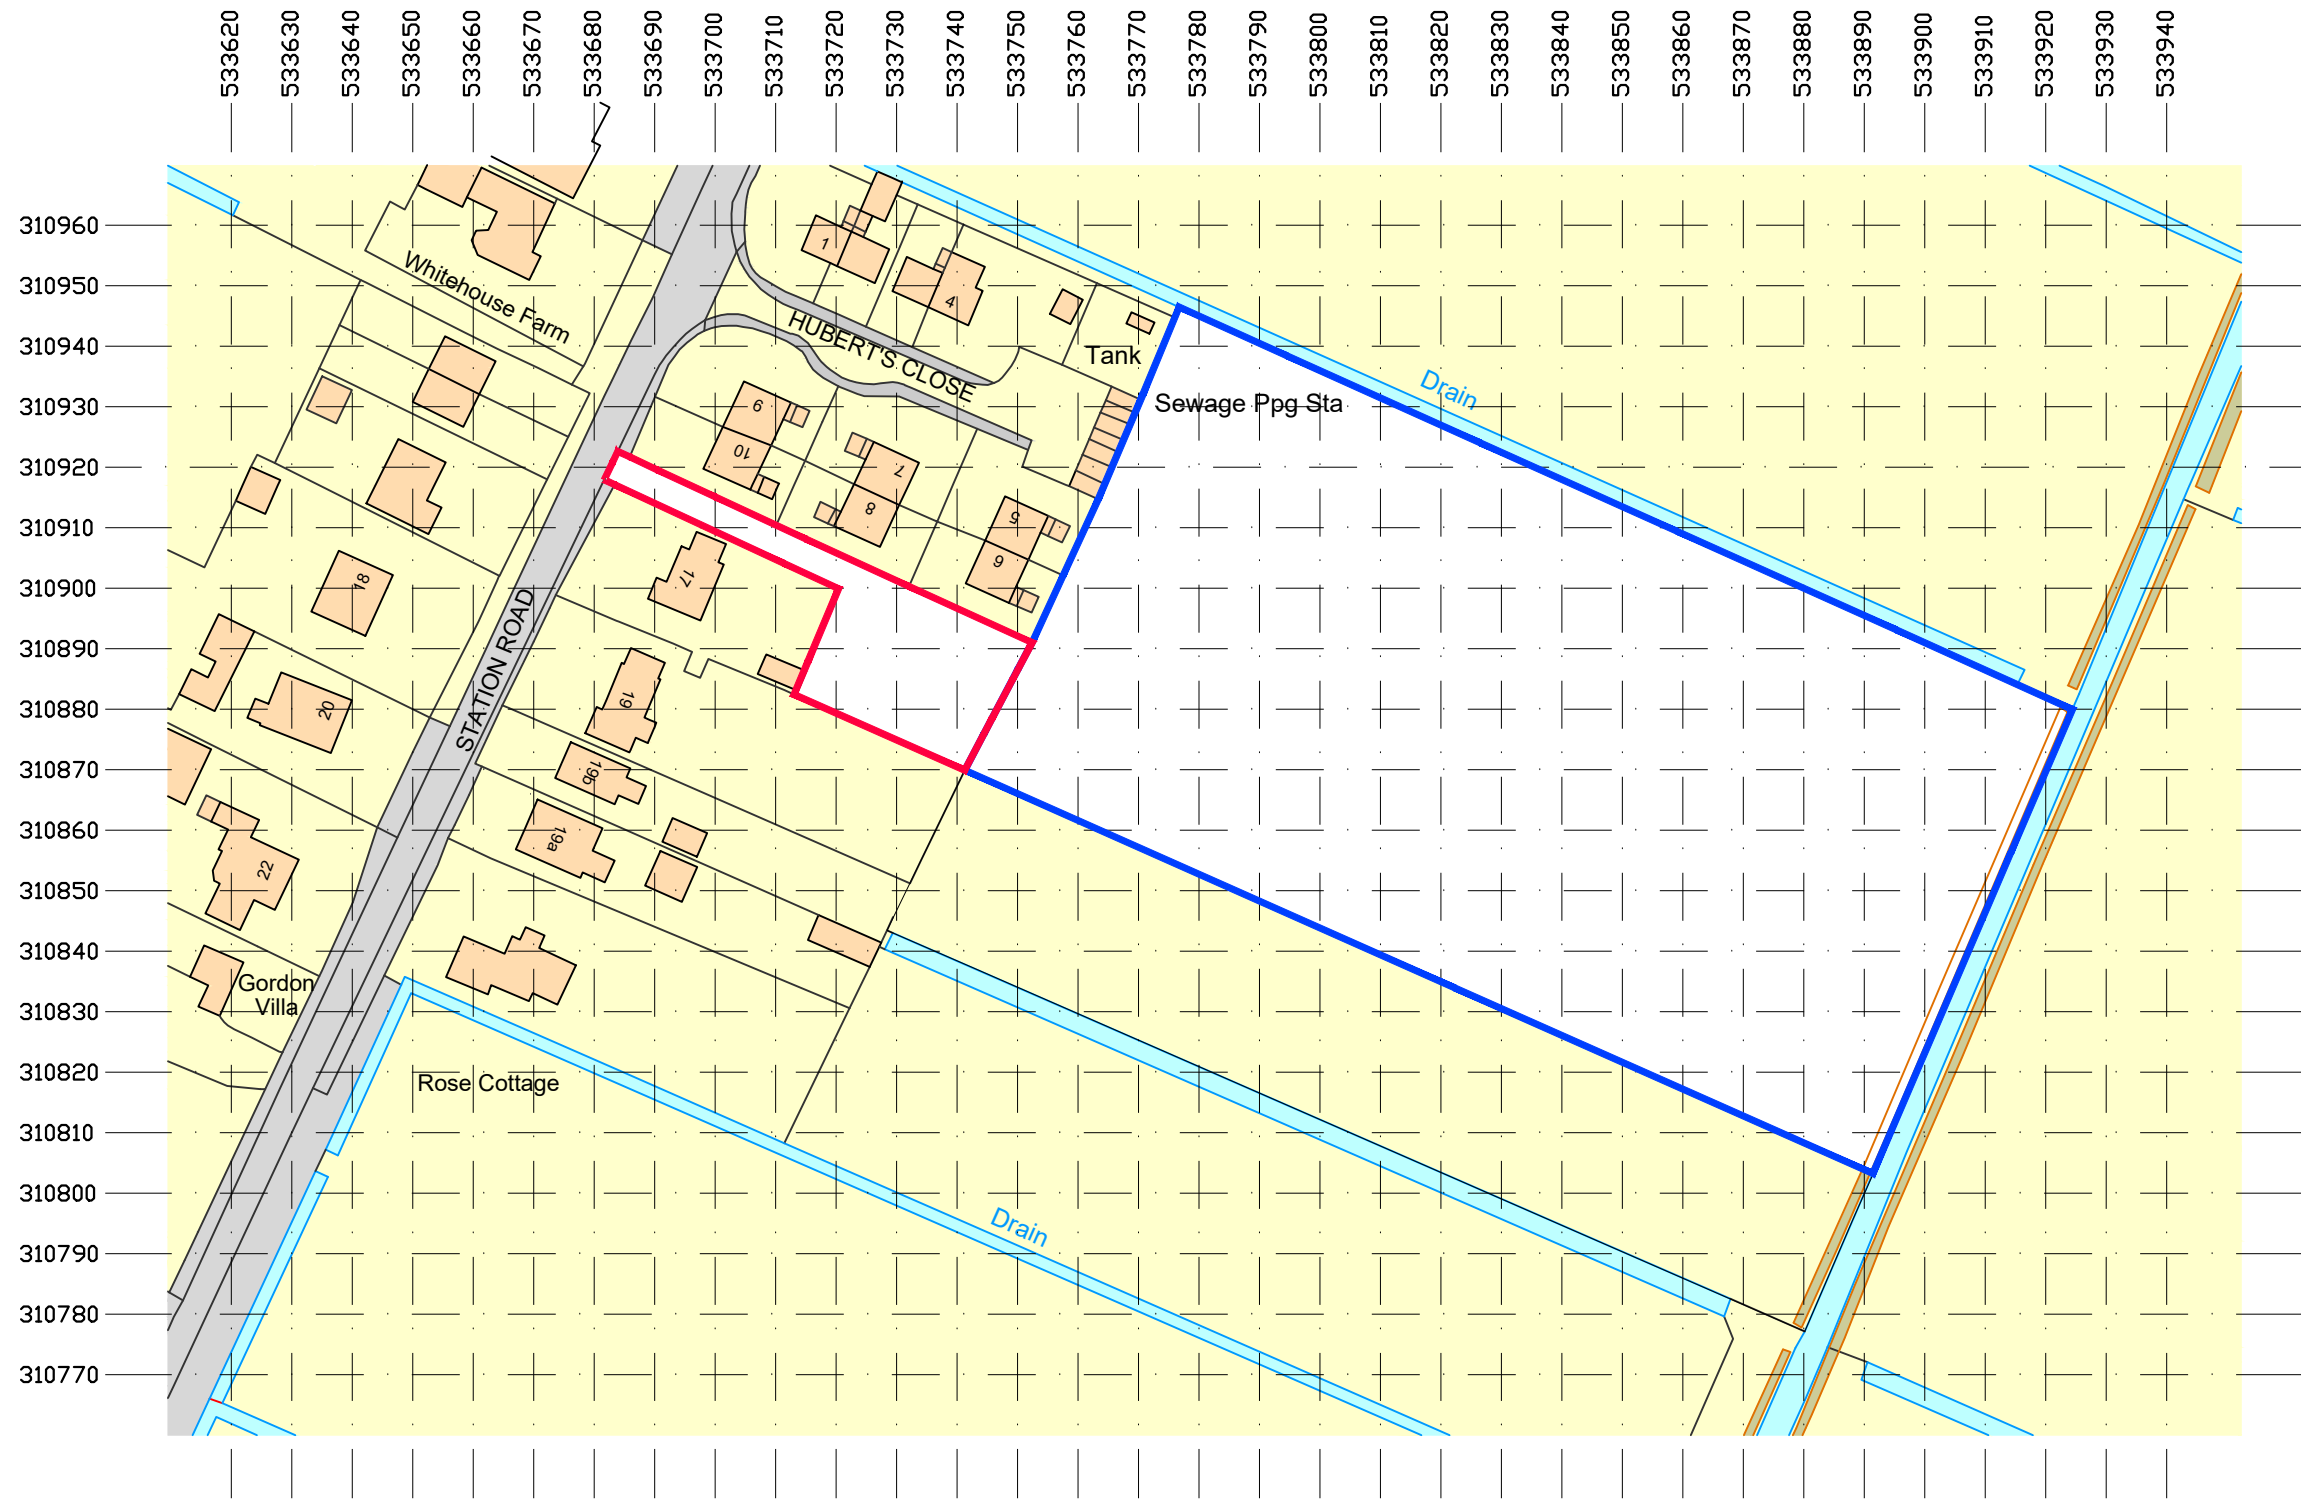

Ordnance Survey, (c) Crown Copyright 2020. All rights reserved. Licence number 100022432

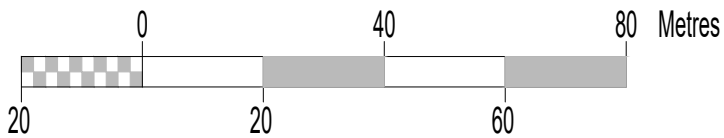

Scale 1:1250

**Halmshaw Building Design Ltd**

8 Wesley Drive, Chatteris, Cambs PE16 6DQ  
Tel: 01354 694165  
Email: alan.hbd@outlook.com



client

Mr and Mrs Bradley

title

Location Plan

project

Proposed Dwelling  
Land rear of 17 Station Road  
Gedney Hill, Spalding, PE12 0NP

drawn

HBD

checked

scale

1:1250@A3

date

August 2020

drawing no

2031-AP001

revision

P02