


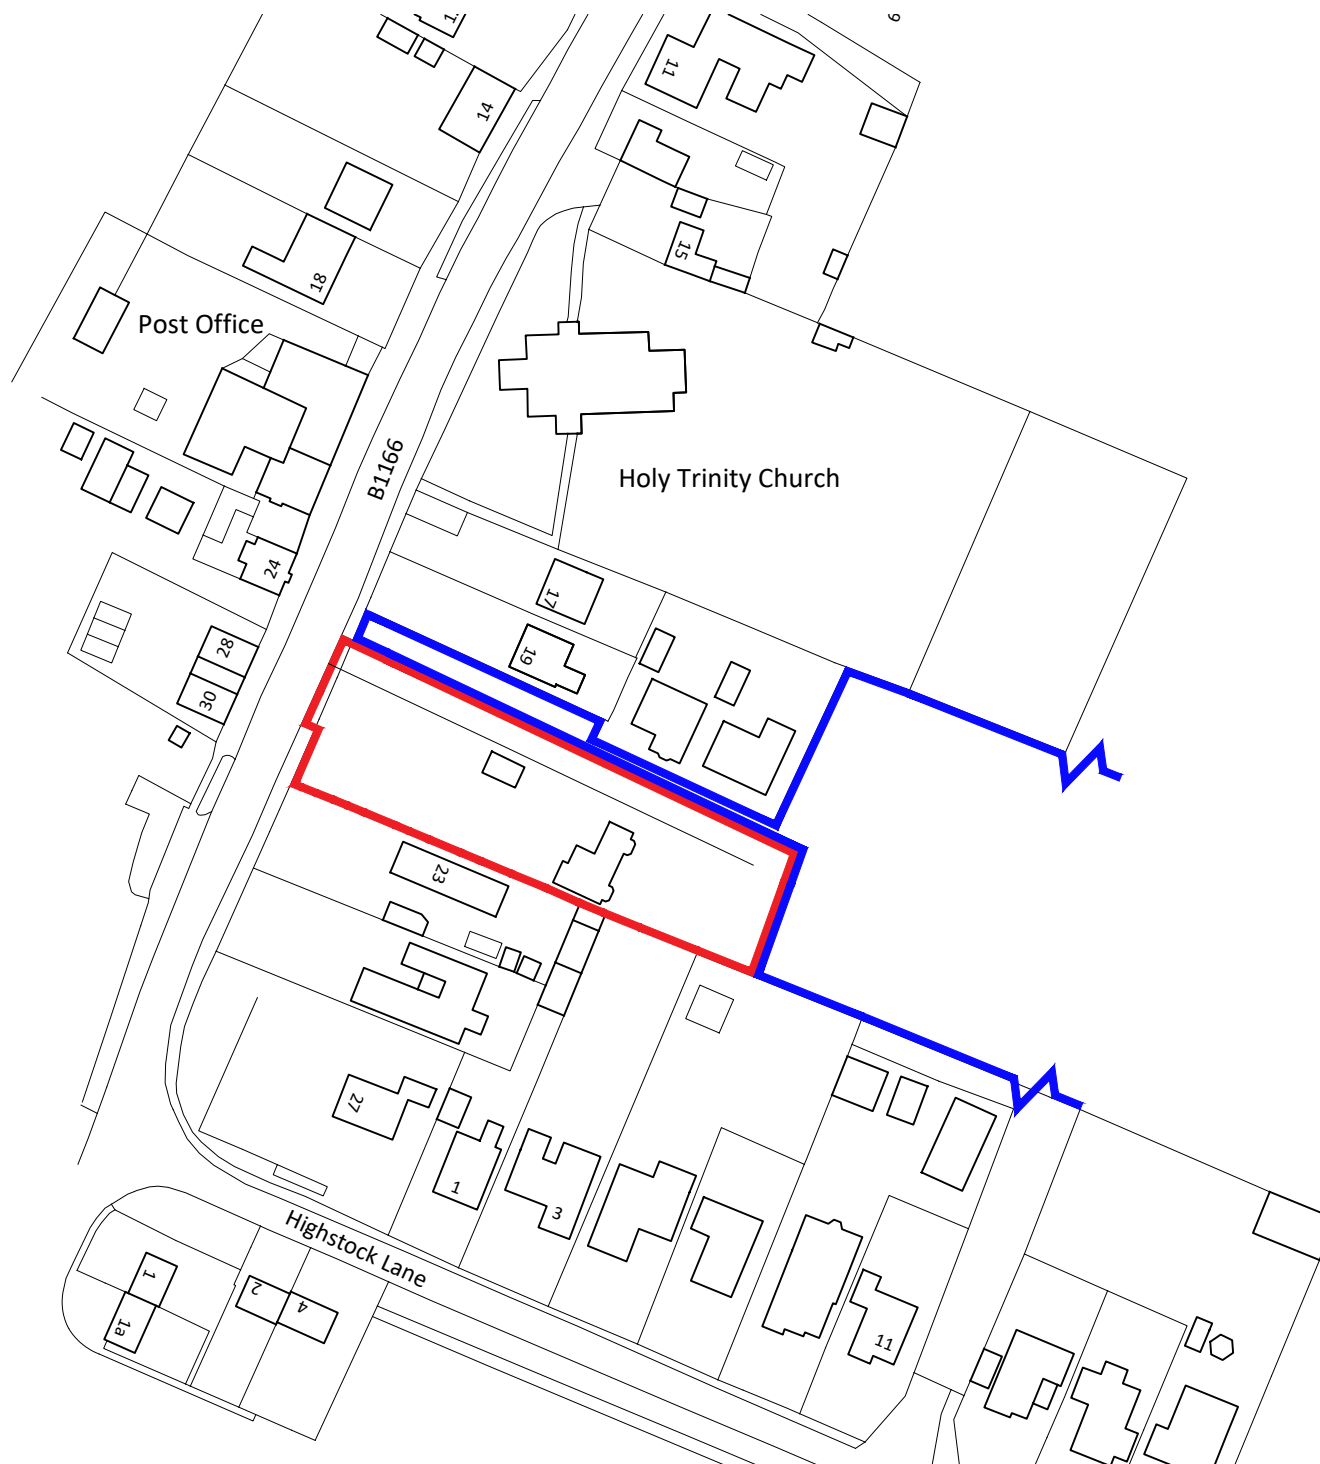


Notes

Copyright

© Robert Doughty Consultancy Limited.
All rights described in the Copyright, Designs and Patents Act 1988 have been asserted.

Ordnance Survey Map

© Crown Copyright. OS Licence No: AR 100010613.

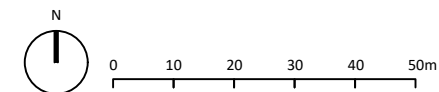

Rev	Description	Date
-----	-------------	------

rdc
Robert Doughty
Consultancy

32 High Street, Helpringham
Sleaford, Lincolnshire, NG34 0RA

Tel: 01529 421646
Email: admin@rdc-landplan.co.uk
Web: www.rdc-landplan.co.uk

Client

Mr S. Kennally

Project

Proposed Residential Development
Gedney Hill

Drawing

Location Plan

Scale @ A4 1:1250		Date 24/08/21
Drawn By WW		Checked By LMS
Job Number 817-13	Status PL	Purpose of Issue Planning
Drawing No. 817-13_PL_LP01		Rev -