


Drawing No.	Revision
Client	Mr R Dennis

Draft Only

Final sizes to be confirmed by Chart Timber Buildings

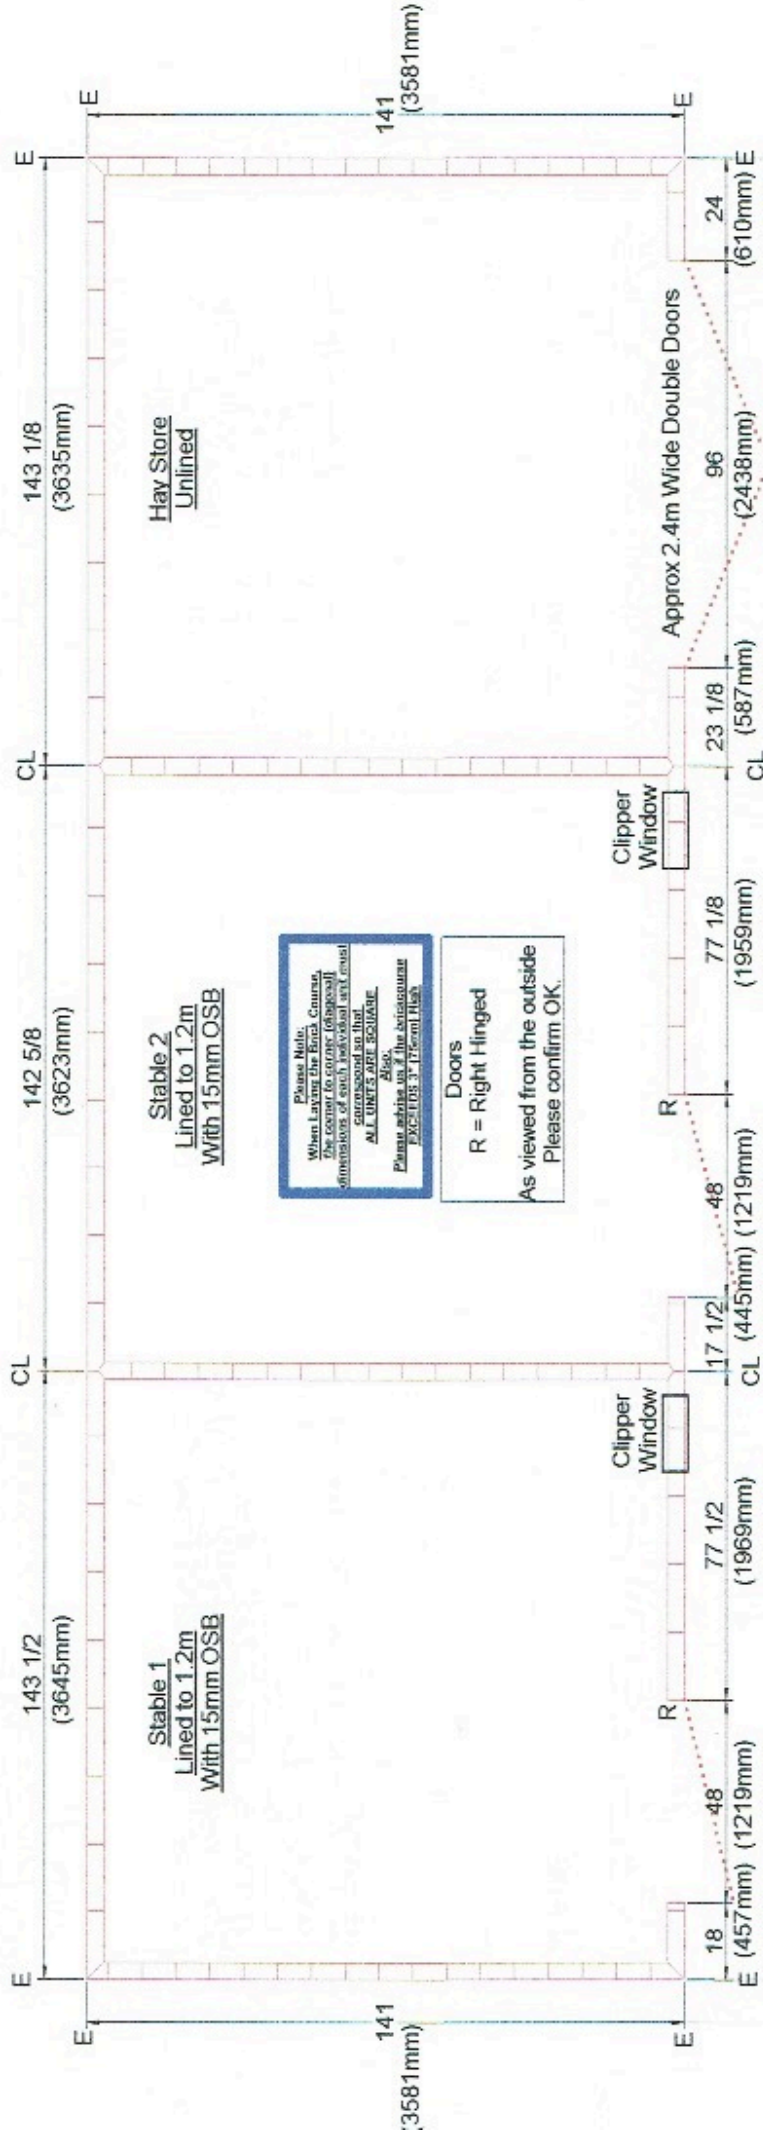

ALL DIMENSIONS IN INCHES & (MM) 		E = OUTSIDE EDGE OF BRICKWORK CL = CENTRE LINE OF BRICKWORK = SINGLE COURSE OF SEMI-ENGINEERING BRICK OF TYPE WITH 3 HOLES THROUGH CENTRE X = CHECK ALL DIAGONALS ARE EQUAL		CHART STABLES Mr R Dennis 22.10.19 Fred Pragnell		CHART TIMBER BUILDINGS 01233 611123 Customer Signature To Confirm & Return: Signed: _____ Date: ____/____/____ (refer to above plan for exact dims) 2 x 3.6m x 3.6m Stables 1 x 3.6m x 3.6m Hay Store CLIPPER Range Shiplap Cladding	
--	--	--	--	---	--	---	--