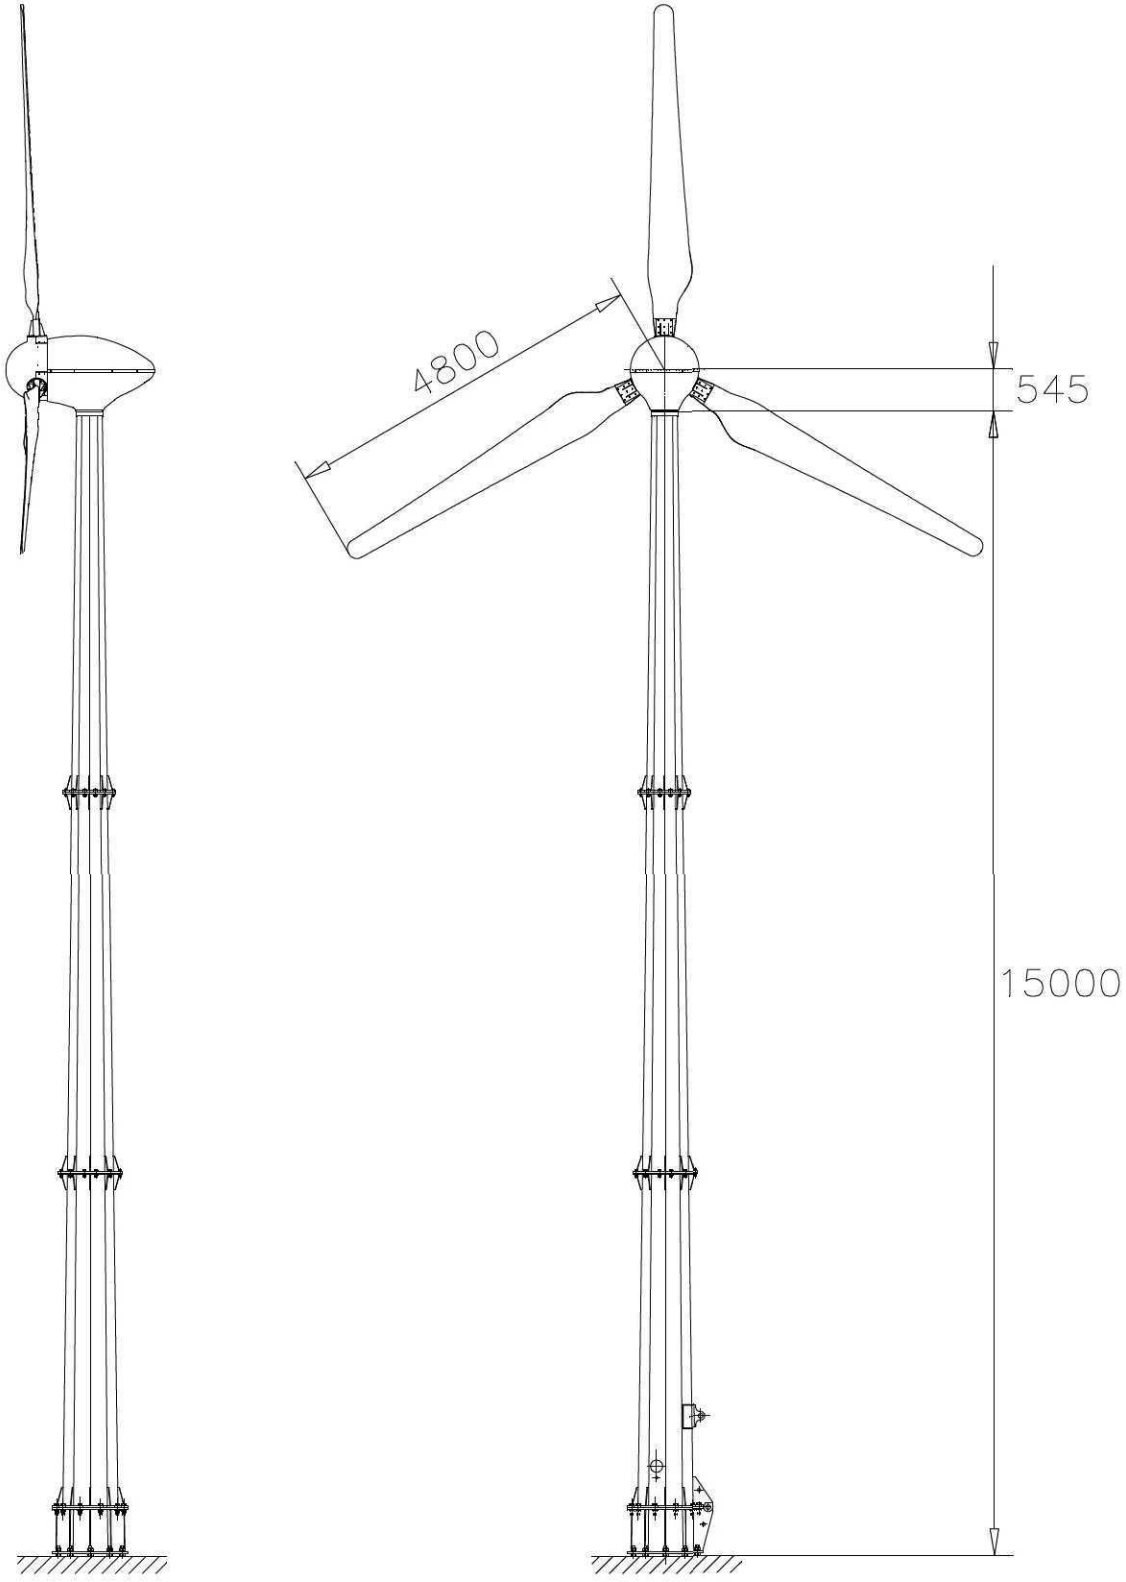


	NAME	DATE	TITLE: EVOCO 10kW WIND TURBINE 15m TOWER
DRAWN	BH		
CHECKED	SW		
ENG APPR.			
MFG APPR.			
Q.A.			
COMMENTS:			

Evoco Energy Ltd.
St Pegs Mill, Thornhill Beck Lane,
Brighouse. HD6 4AH. United Kingdom.
Tel: +44 (0) 1484 475 800 info@evocoenergy.com

All rights reserved

DIM	DWG. NO.	REV
mm	PL EVO10-15M	2.2

SCALE: 1:100	DATE: 27/05/2009	SHEET 1 OF 1