
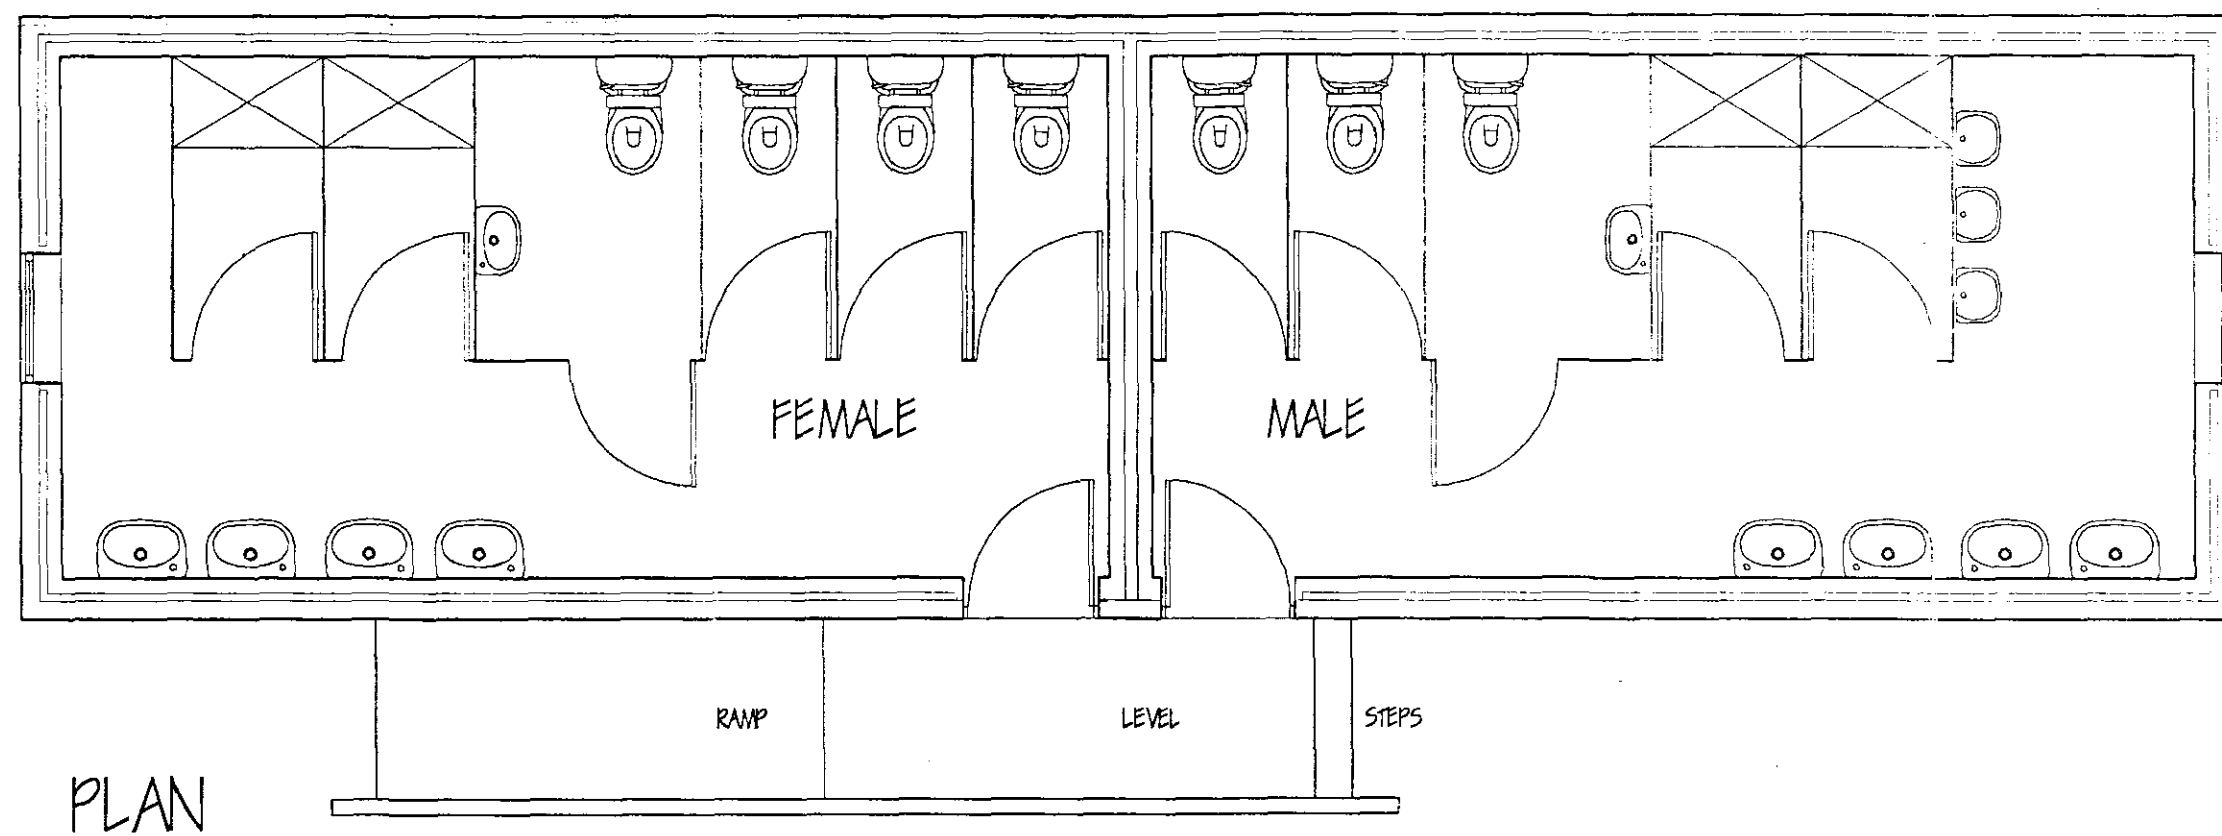


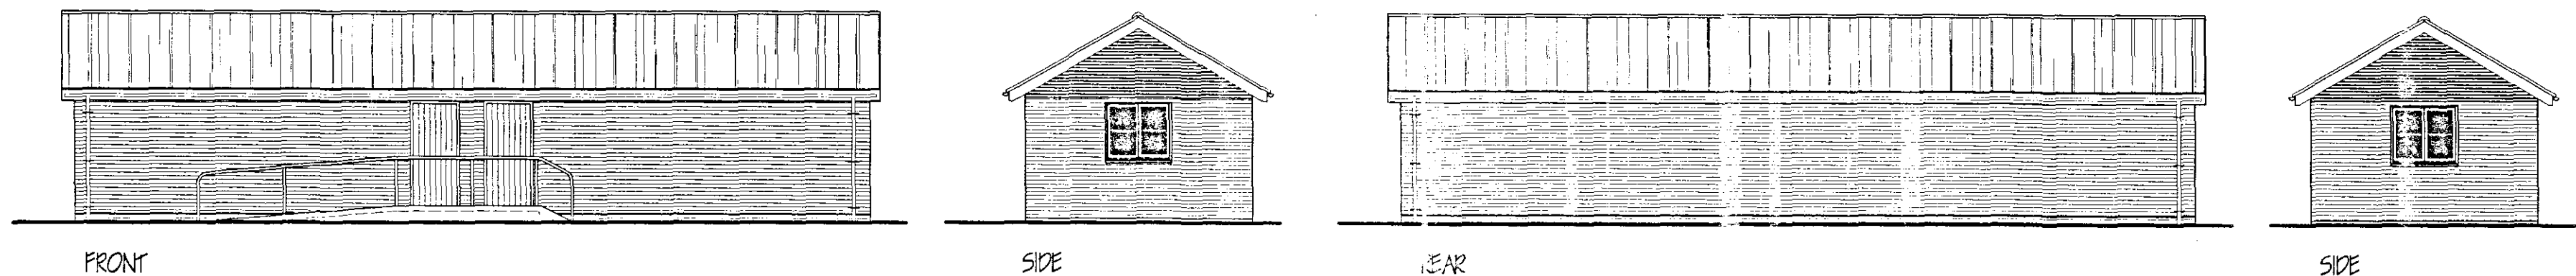

**DETERMINED
PLAN**

Ref: 1034/04
25 AUG 2004
Planning & Development
SHEC

REF: revision date G. R. MERCHANT LENG ANICE TWO ARCHITECTURAL, STRUCTURAL AND LAND DRAINAGE CONSULTANTS Unit 4, Wrights Mews 12A Park Road, Holbeach, Spalding, Lincs. PE12 7EE Tel: 01408 490800 Fax: 01408 428744 E-Mail: G. R. Merchant @ Merchant. Fd. Co., UK	
Project FISHING LAKES, NORTH ROAD, CEDNEY HILL, SPALDING, Lincs.	
Client S. KENNALLY.	
Drawing TOILET BLOCK	
Job Ref. 546-02	Drawing No. 10
Date AUG '04	Drawn GRM
Scales AS INDICATED.	
DO NOT SCALE FROM THIS DRAWING This drawing is copyright and may not be altered, traced, photographed or used for any other purpose other than that for which it is issued. The General Contractor is to check all dimensions on site and report any discrepancies to the Architect. All details shown on this drawing including foundations are based upon typical site conditions related to the area. No responsibility can be accepted for abnormal conditions which may be discovered during construction unless reported to the Architect. No final design arrangements may be commenced. Site not surveys are recommended in respect of foundations, as its suitability should also involve heavy foundation work to underpin. This drawing is limited in the amount of information contained and does not purport to contain a full specification of the works. It is solely for the purpose of obtaining Planning / Building Regulation approval. This drawing must not be used as a contract document. The works will not be supervised or inspected on site by G. R. Merchant or any representative thereof. It is the client or their agent's responsibility to ensure that the works are carried out in accordance with the specifications, variations to contract etc. All materials to be used unless otherwise stated and all components and assemblies etc. to be used shall conform to the relevant standards and specifications. The Employer / Client shall ensure that the selected contractor is competent and has adequate resources necessary to achieve compliance with Health and Safety Regulations, Building Regulations and Work plans. The Employer / Client is advised that should the work not be carried out in accordance with the specifications and Work plans the Employer / Client shall be responsible for any consequences. The works shall comply with all that is shown on the drawing and details. Work that may not specifically shown but may be reasonably inferred as necessary to carry out the works shall be deemed to be included.	