




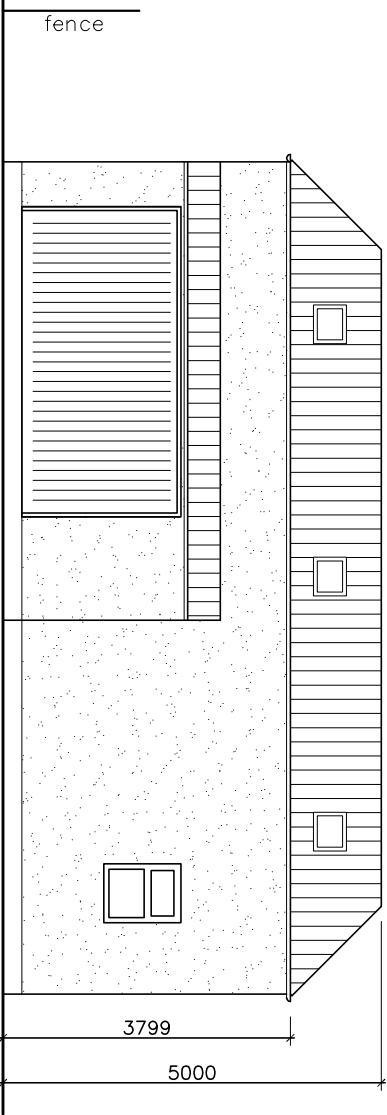


FRONT PROPOSED

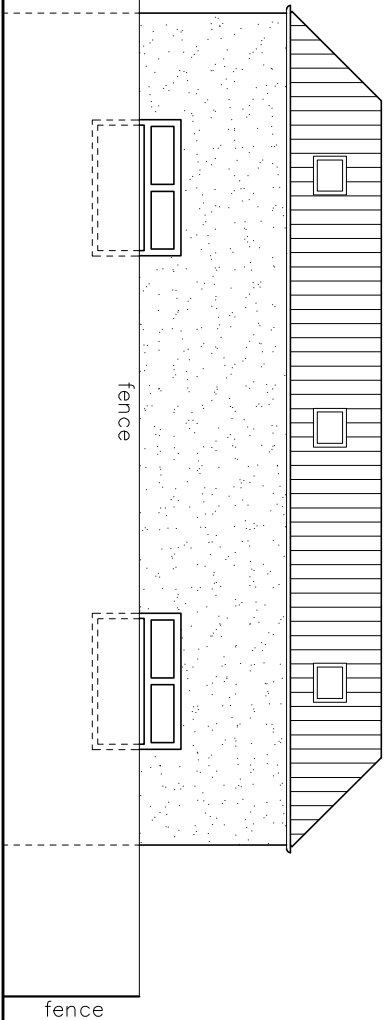

REAR PROPOSED

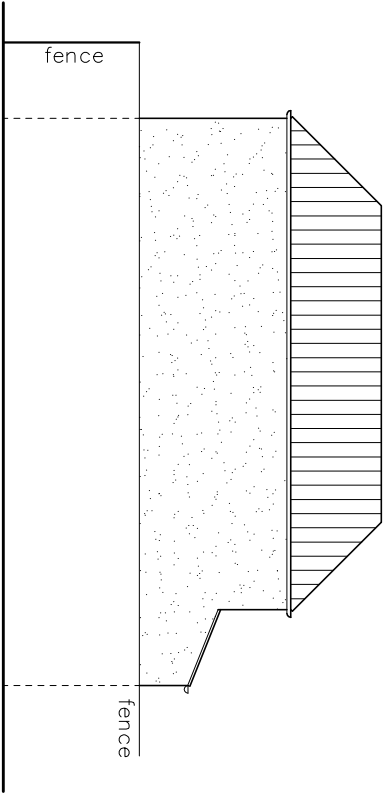


SIDE PROPOSED

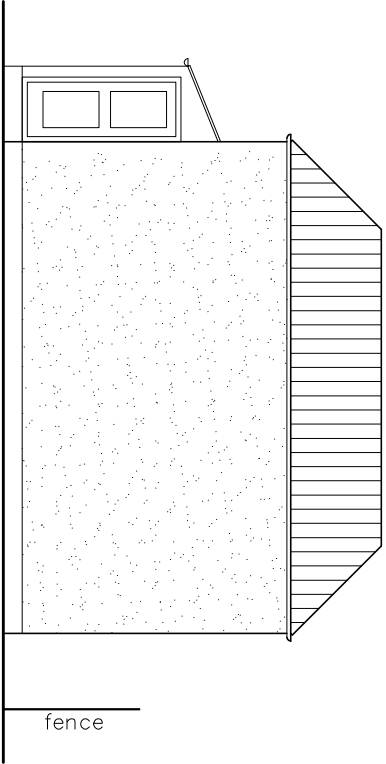

SIDE PROPOSED

SCALE

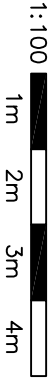

Project:

Detached Garage

Client:

Rebeca Zdroba

Address:

32 Hillgate
Gedney Hill
Spalding
PE12 0NN

Drawing Title:

Proposed Elevations

Drq No: 01

Scale: 1:100 @ A4

Date: Feb 2020