



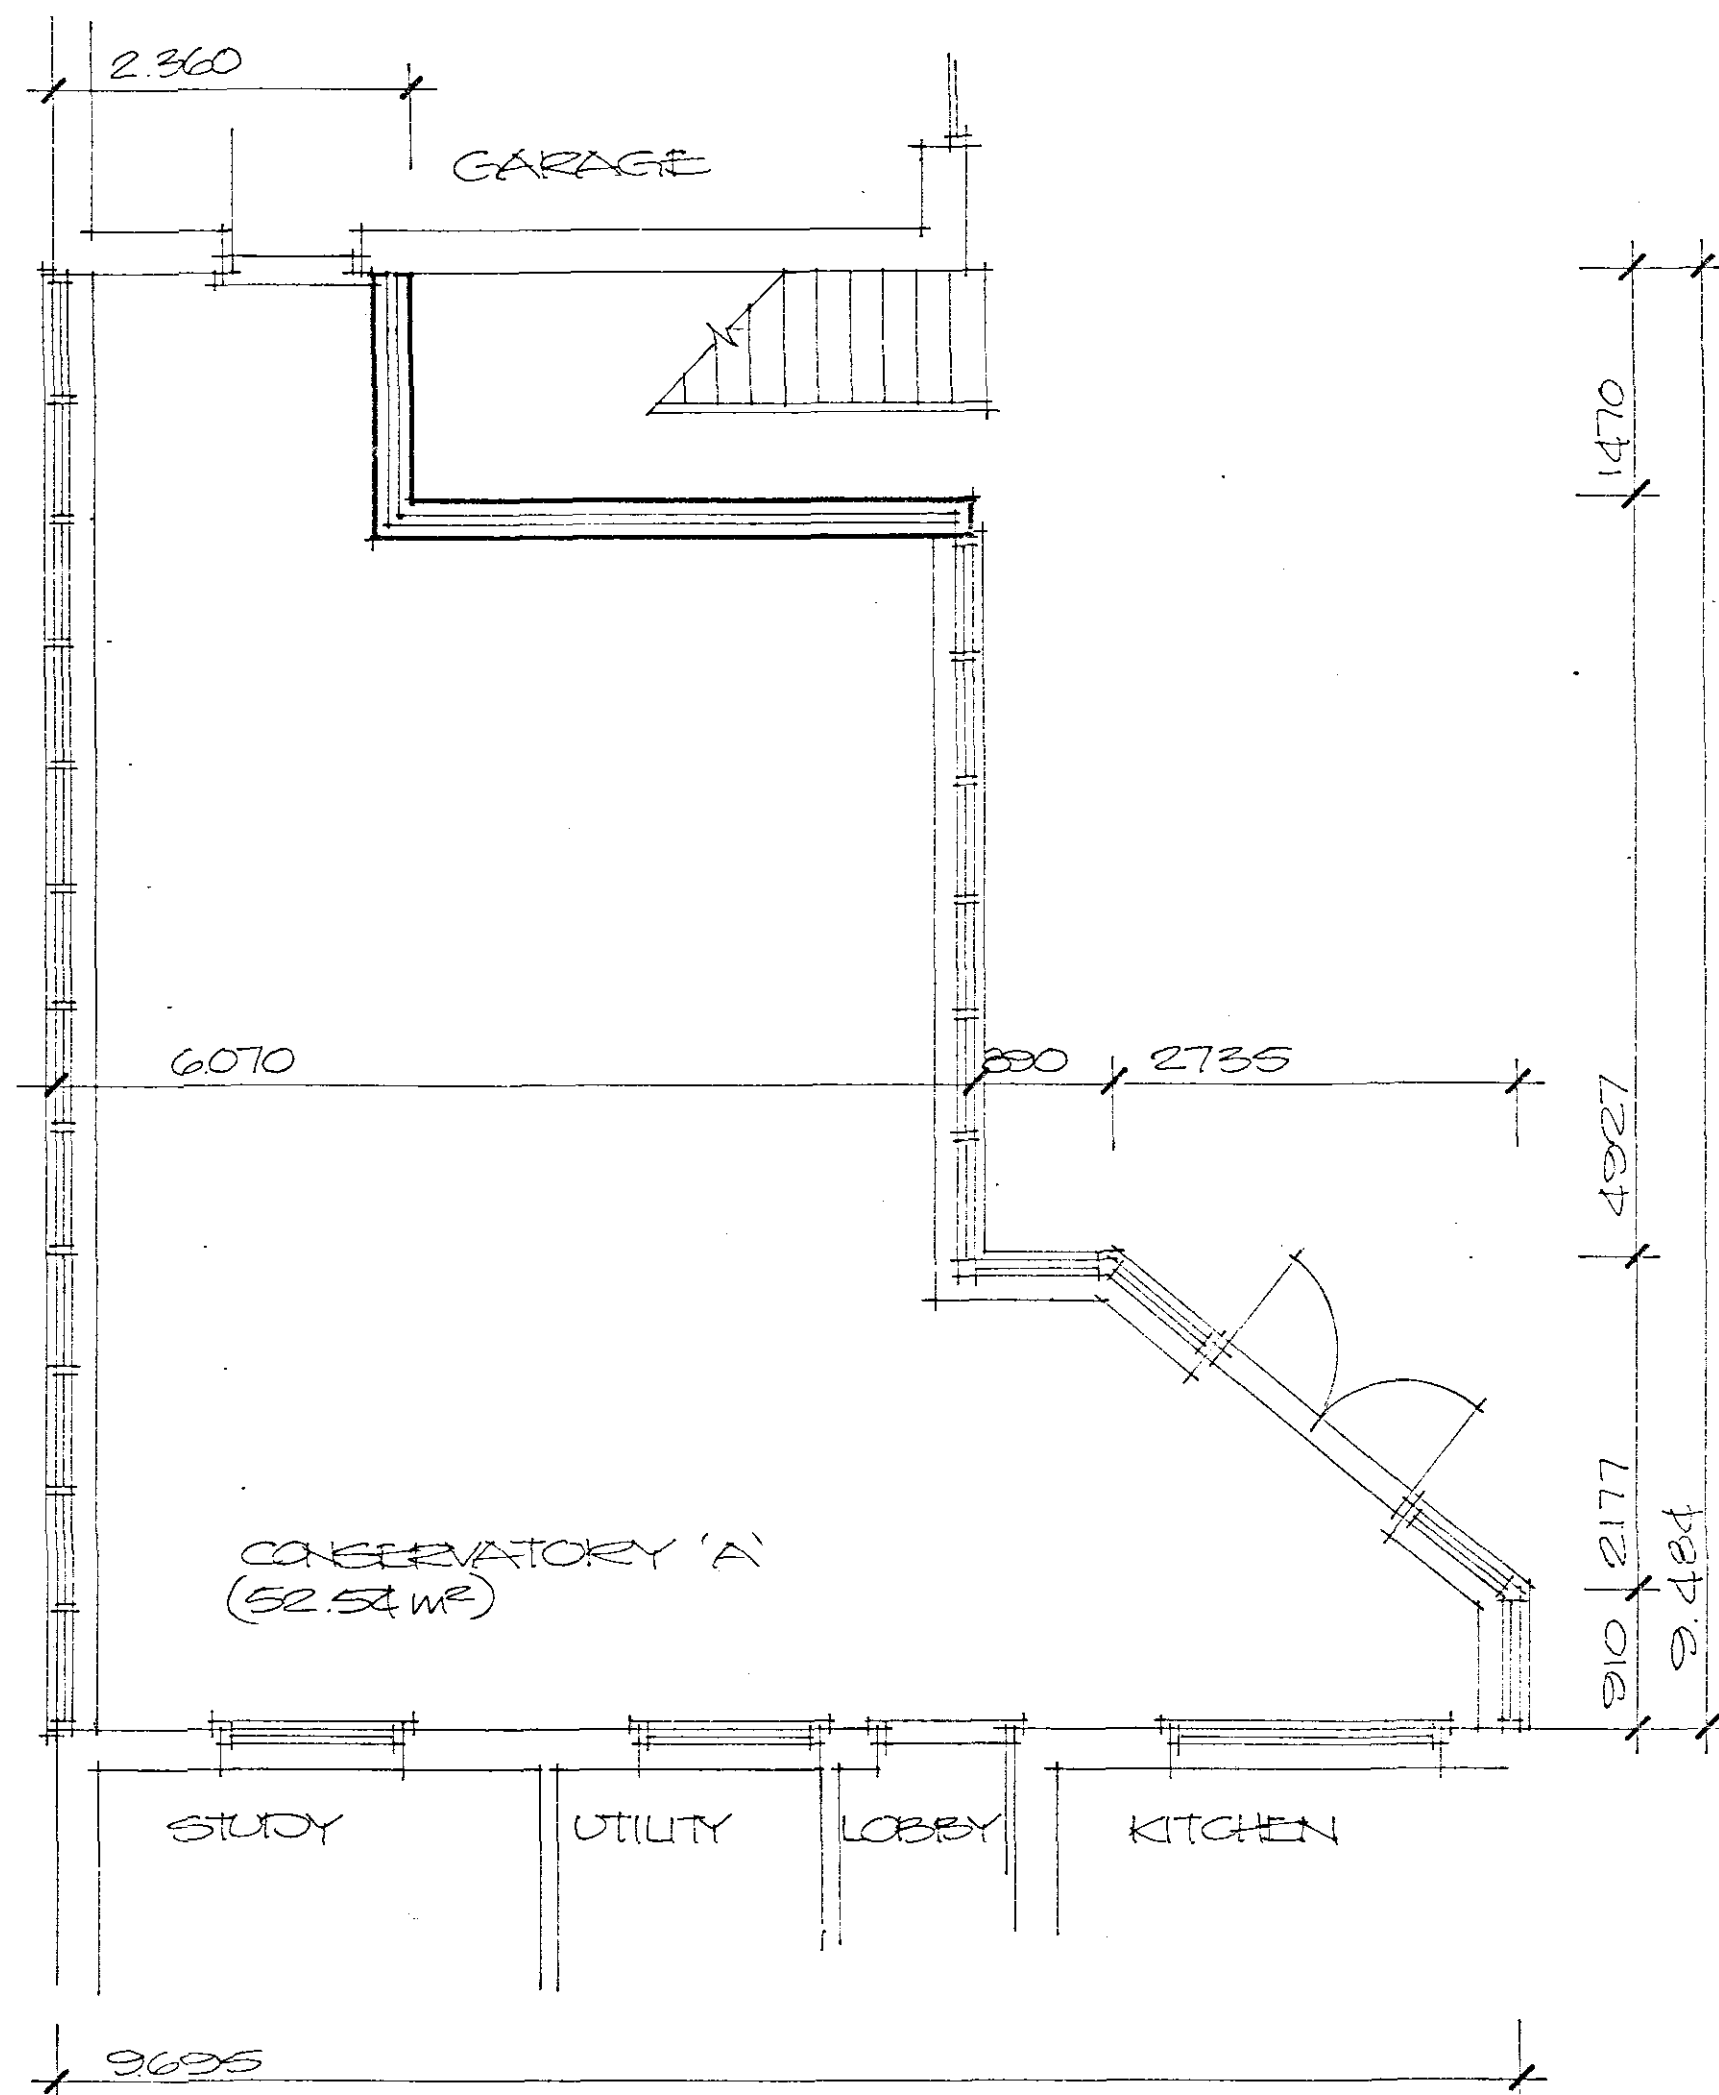

Scale 1:50
May 2005

LOUNGE

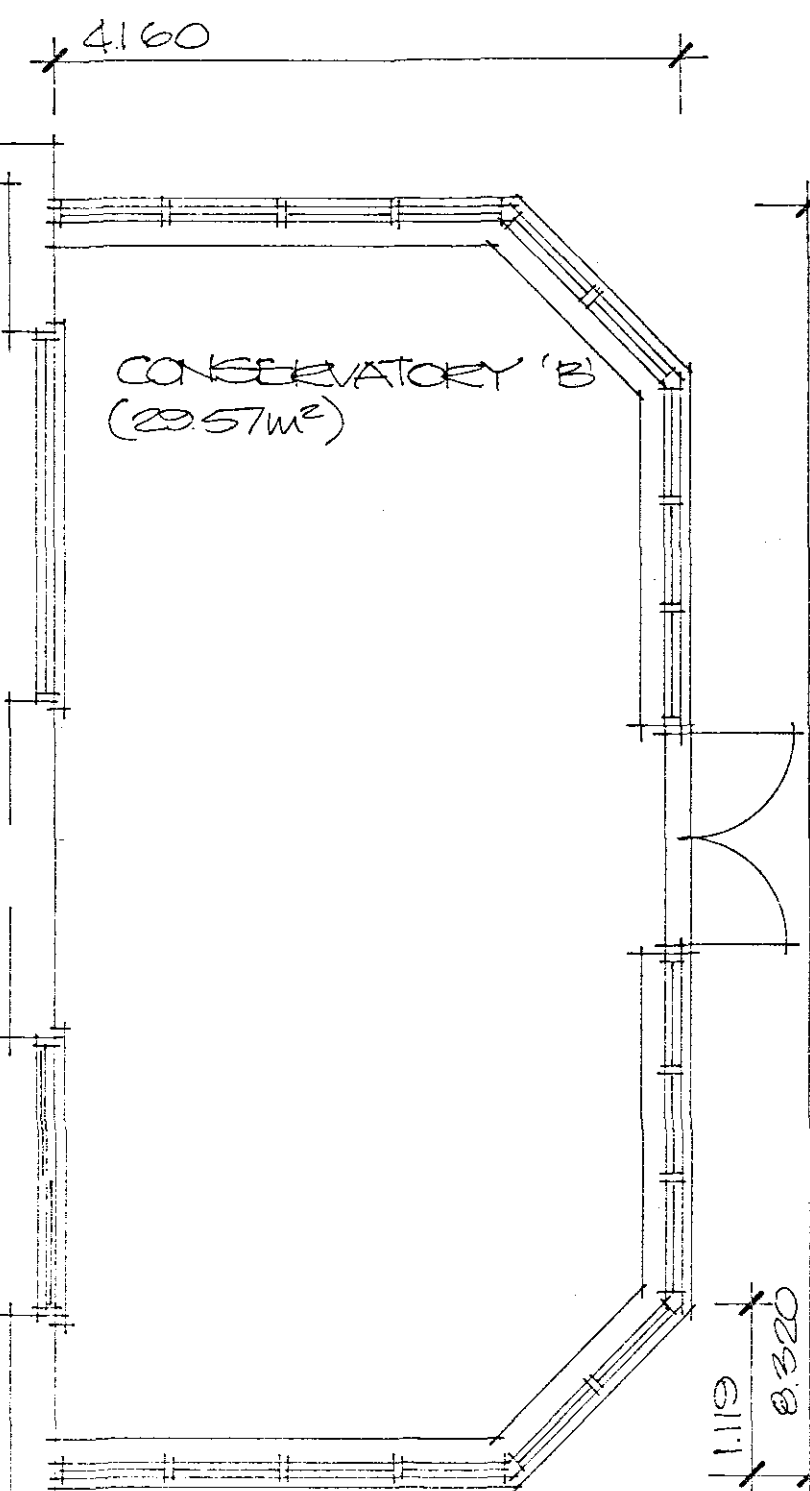

DETERMINED PLAN

DETAILS OF CONSERVATORY
EXTENSIONS TO HOUSE
WEST DROVE, GEORNEY HILL.
MR C. BRITTON.

Alan Hornsby
Architectural Services Ltd

Little Acre, Peak Hill, Cowbit,
Spalding, Lincs. PE12 6AW
Tel: Holbeach (01406) 380591