
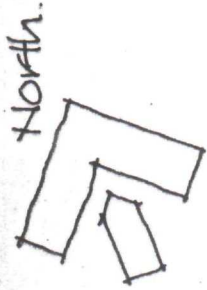


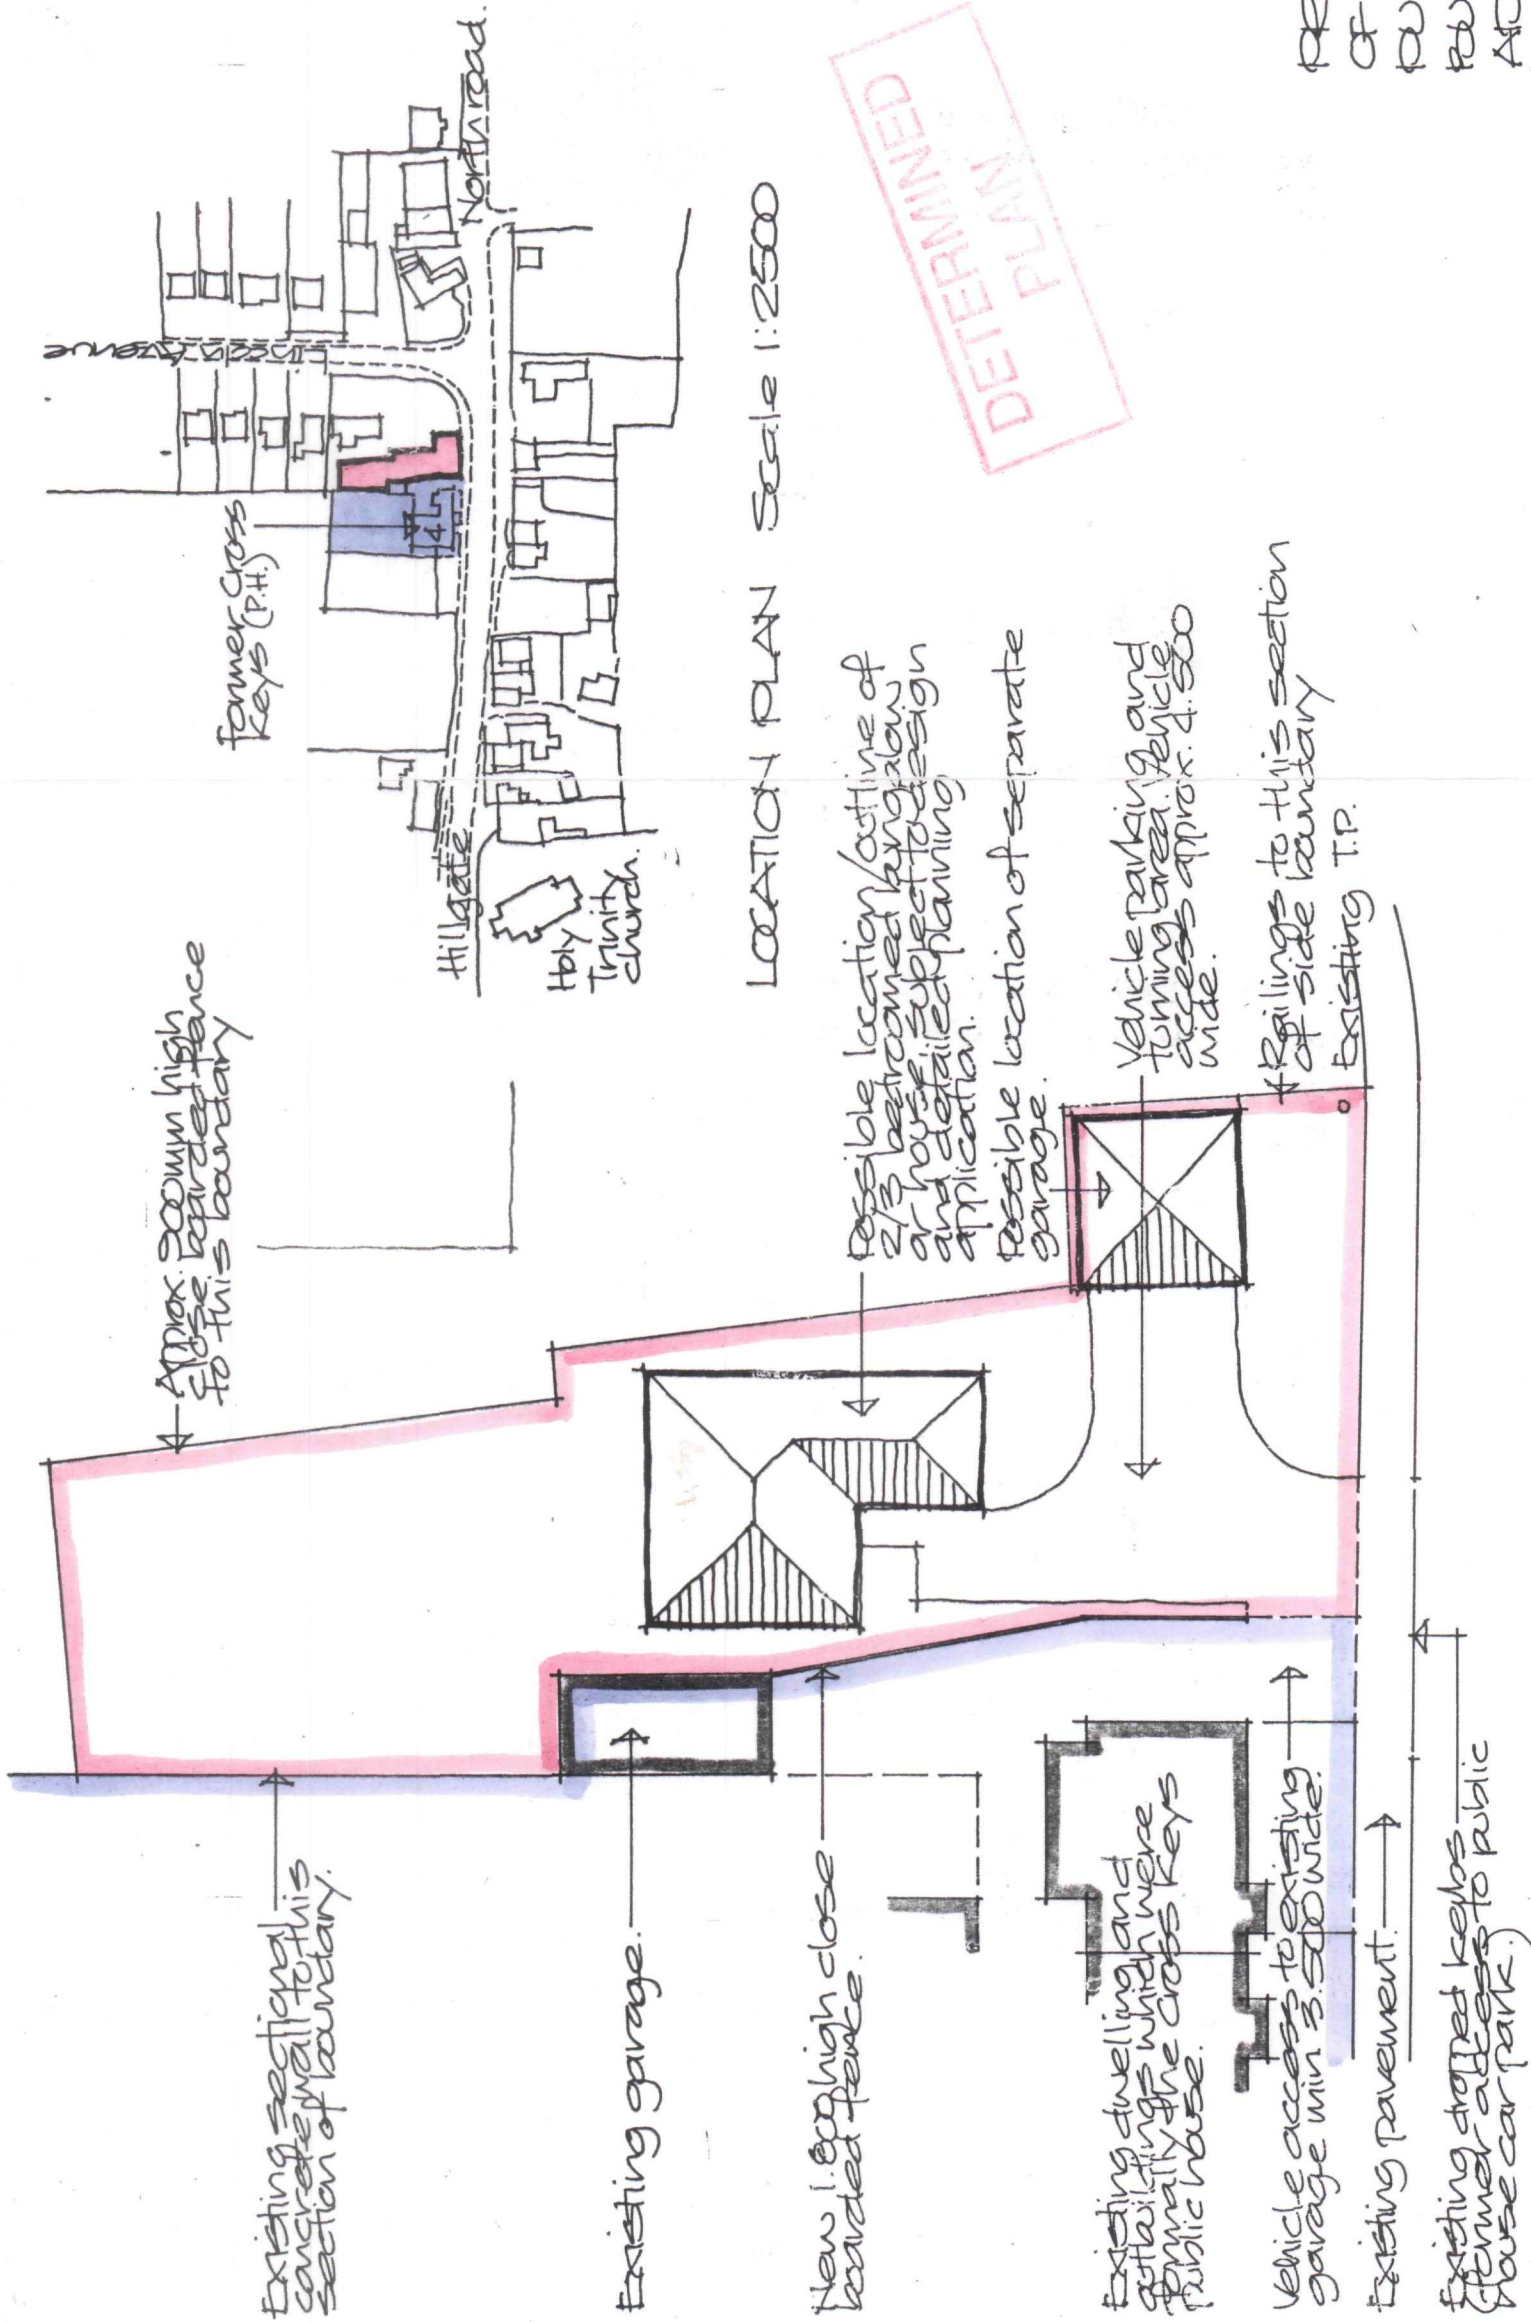

LOCATION PLAN Scale 1:2500

DETERMINED PLAN

SHDC
PLANNING & DEVELOPMENT
03 SEP 2003
Ref.

PROPOSED CHANGE OF USE
OF CAR PARK TO FORMER
PUBLIC HOUSE INTO SINGLE
BUILDING PLOT.
ADJACENT TO No.4
HILLGATE, GRONEY HILL.
REL HERNON.

Alan Hornsby
Architectural Services

Little Acre, Peak Hill, Cowbit,
Spalding, Lincs. PE12 6AW
Tel: Holbeach (01406) 380591

SITE LAYOUT
Scale 1:250