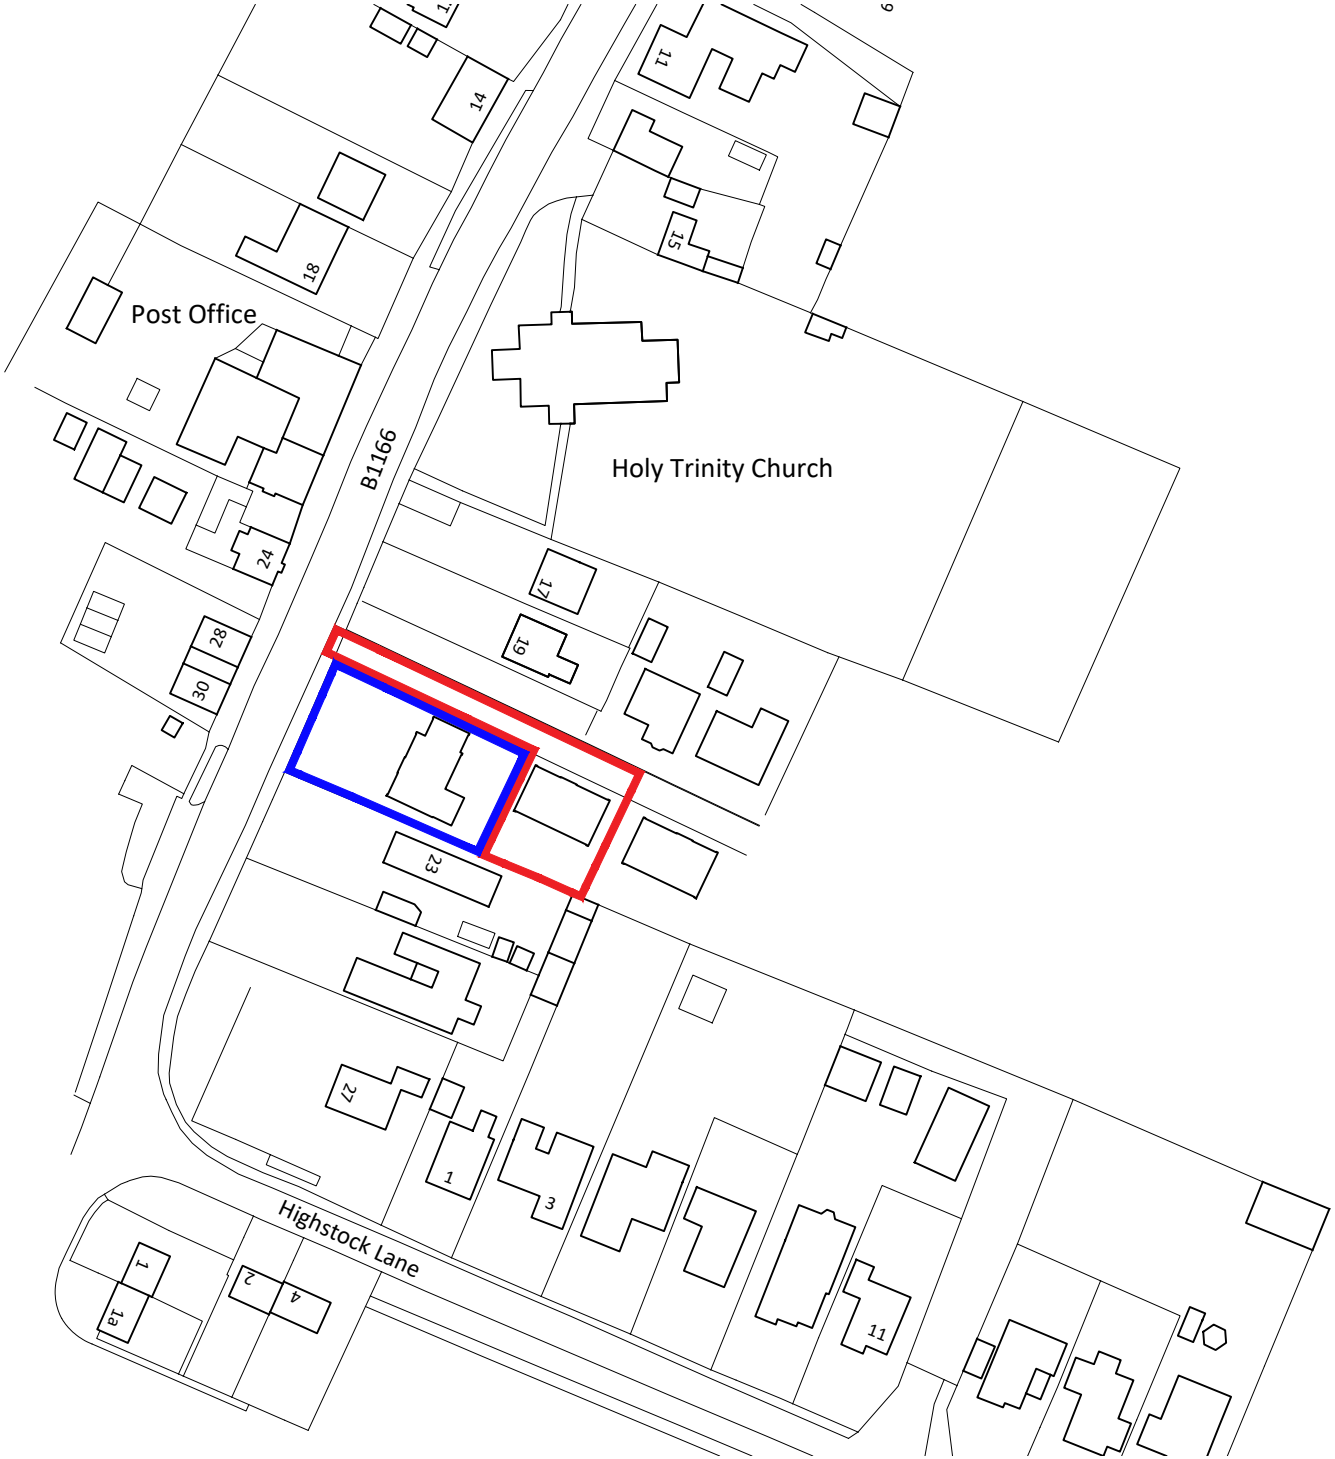


Notes

Copyright
© Robert Doughty Consultancy Limited.
All rights described in the Copyright, Designs and Patents Act 1988 have been asserted.

Ordnance Survey Map
© Crown Copyright. OS Licence No: AR 100010613.

N

0 10 20 30 40 50m

Rev	Description	Date
-	-	-

Robert Doughty Consultancy

32 High Street, Helpringham
Sleaford, Lincolnshire, NG34 0RA

Tel: 01529 421646
Email: admin@rdc-landplan.co.uk
Web: www.rdc-landplan.co.uk

Client
Kennally Property Ltd

Project
Proposed garage
Gedney Hill

Drawing
Location Plan

Scale @ A4	Date
1:1250	09/11/22

Drawn By	Checked By
WW	LMS

Job Number	Status	Purpose of Issue
1506-4	PL	Planning

Drawing No.	Rev
1506-4_PL_LP01	-