



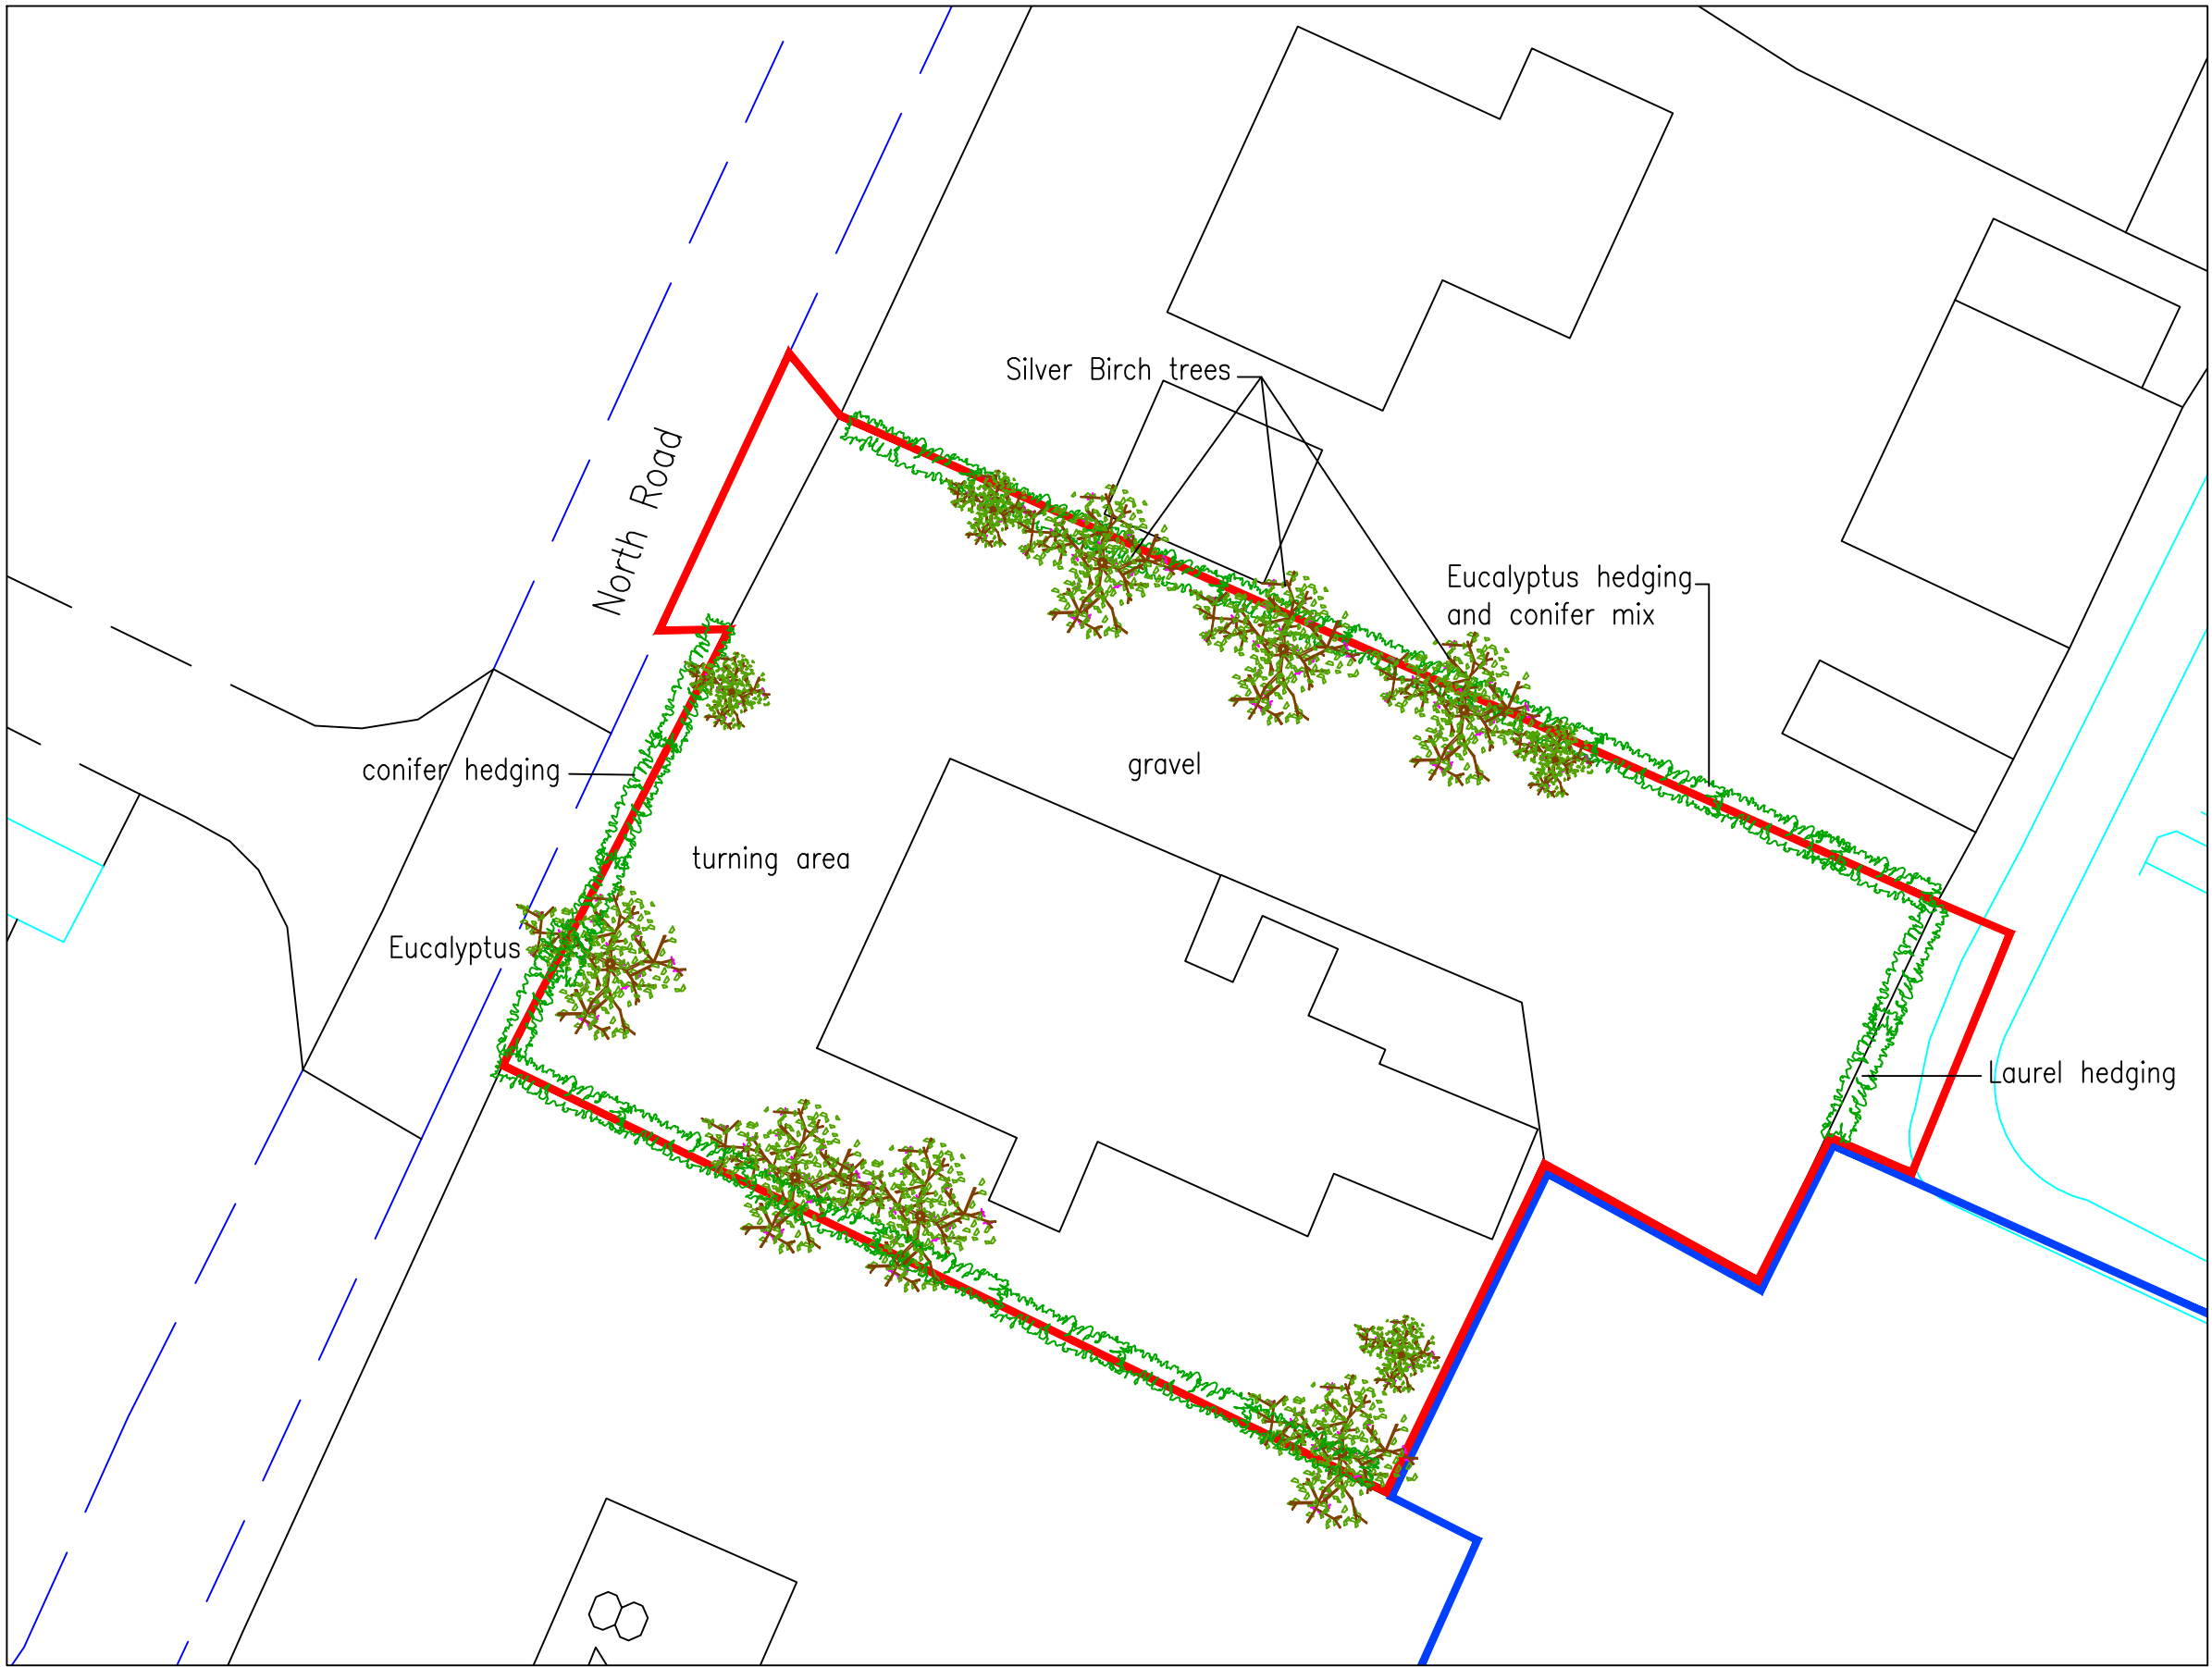


Existing Site Plan 1:250

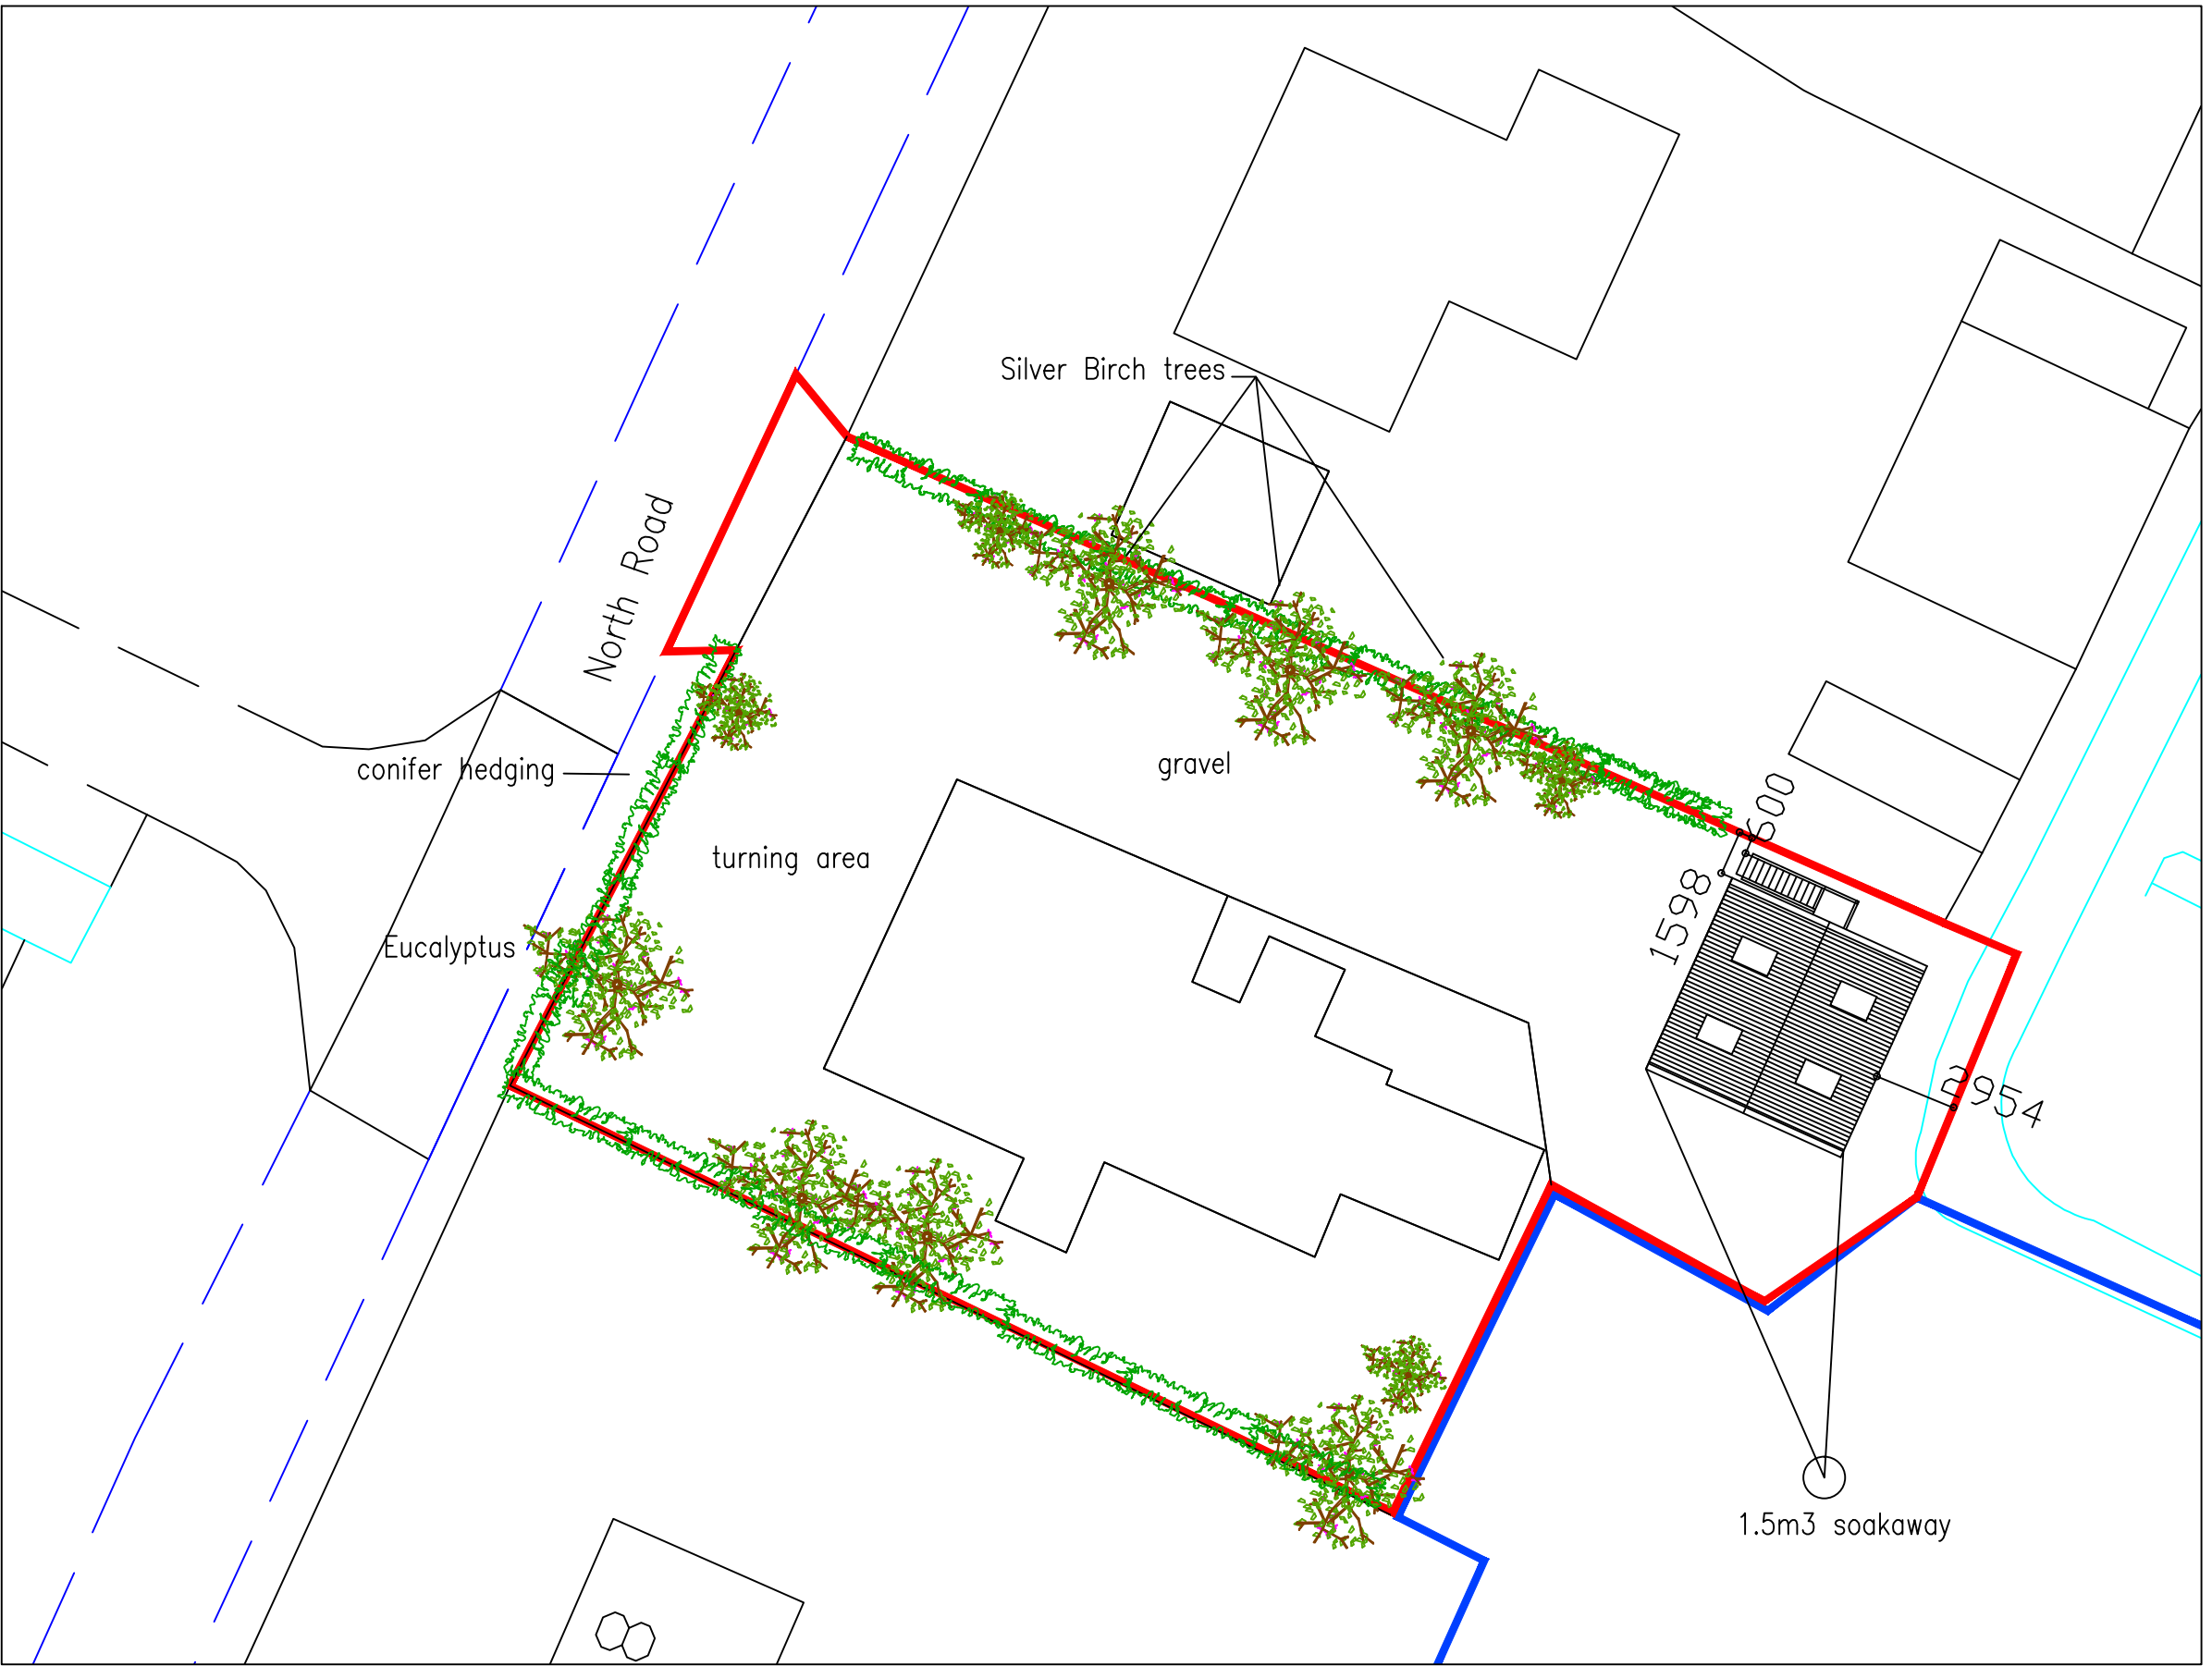

Proposed Site Plan 1:250

Additional Notes:
DO NOT SCALE FROM THIS DRAWING
The drawing and design remains the
copyright property of Alexandra Design

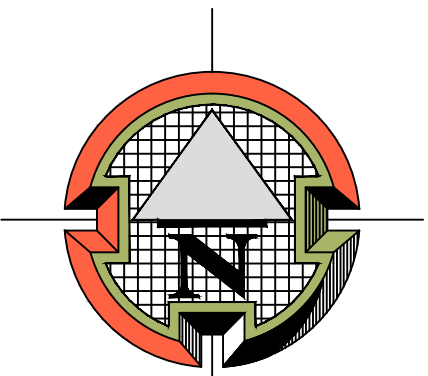

Revisions:

Reference: planning/159	Pages: 2
----------------------------	-------------

Scale:
as shown

Project:
Proposed double garage and office

Site Address:
Ryecroft
86 North Road
Gedney Hill
Spalding
Lincs

Client:
Mr B Muthwill
Ryecroft
86 North Road
Gedney Hill
Spalding
Lincs



Southfork Farm
Seadyke Bank
Morrow
Cambridgeshire
PE13 4SD

T: 07891175649
E: info.alexandradesign@gmail.com
W: www.alexandradesign.co.uk