


DO NOT SCALE FROM THIS DRAWING.
REPORT ANY DISCREPANCIES TO ARCHITECT.

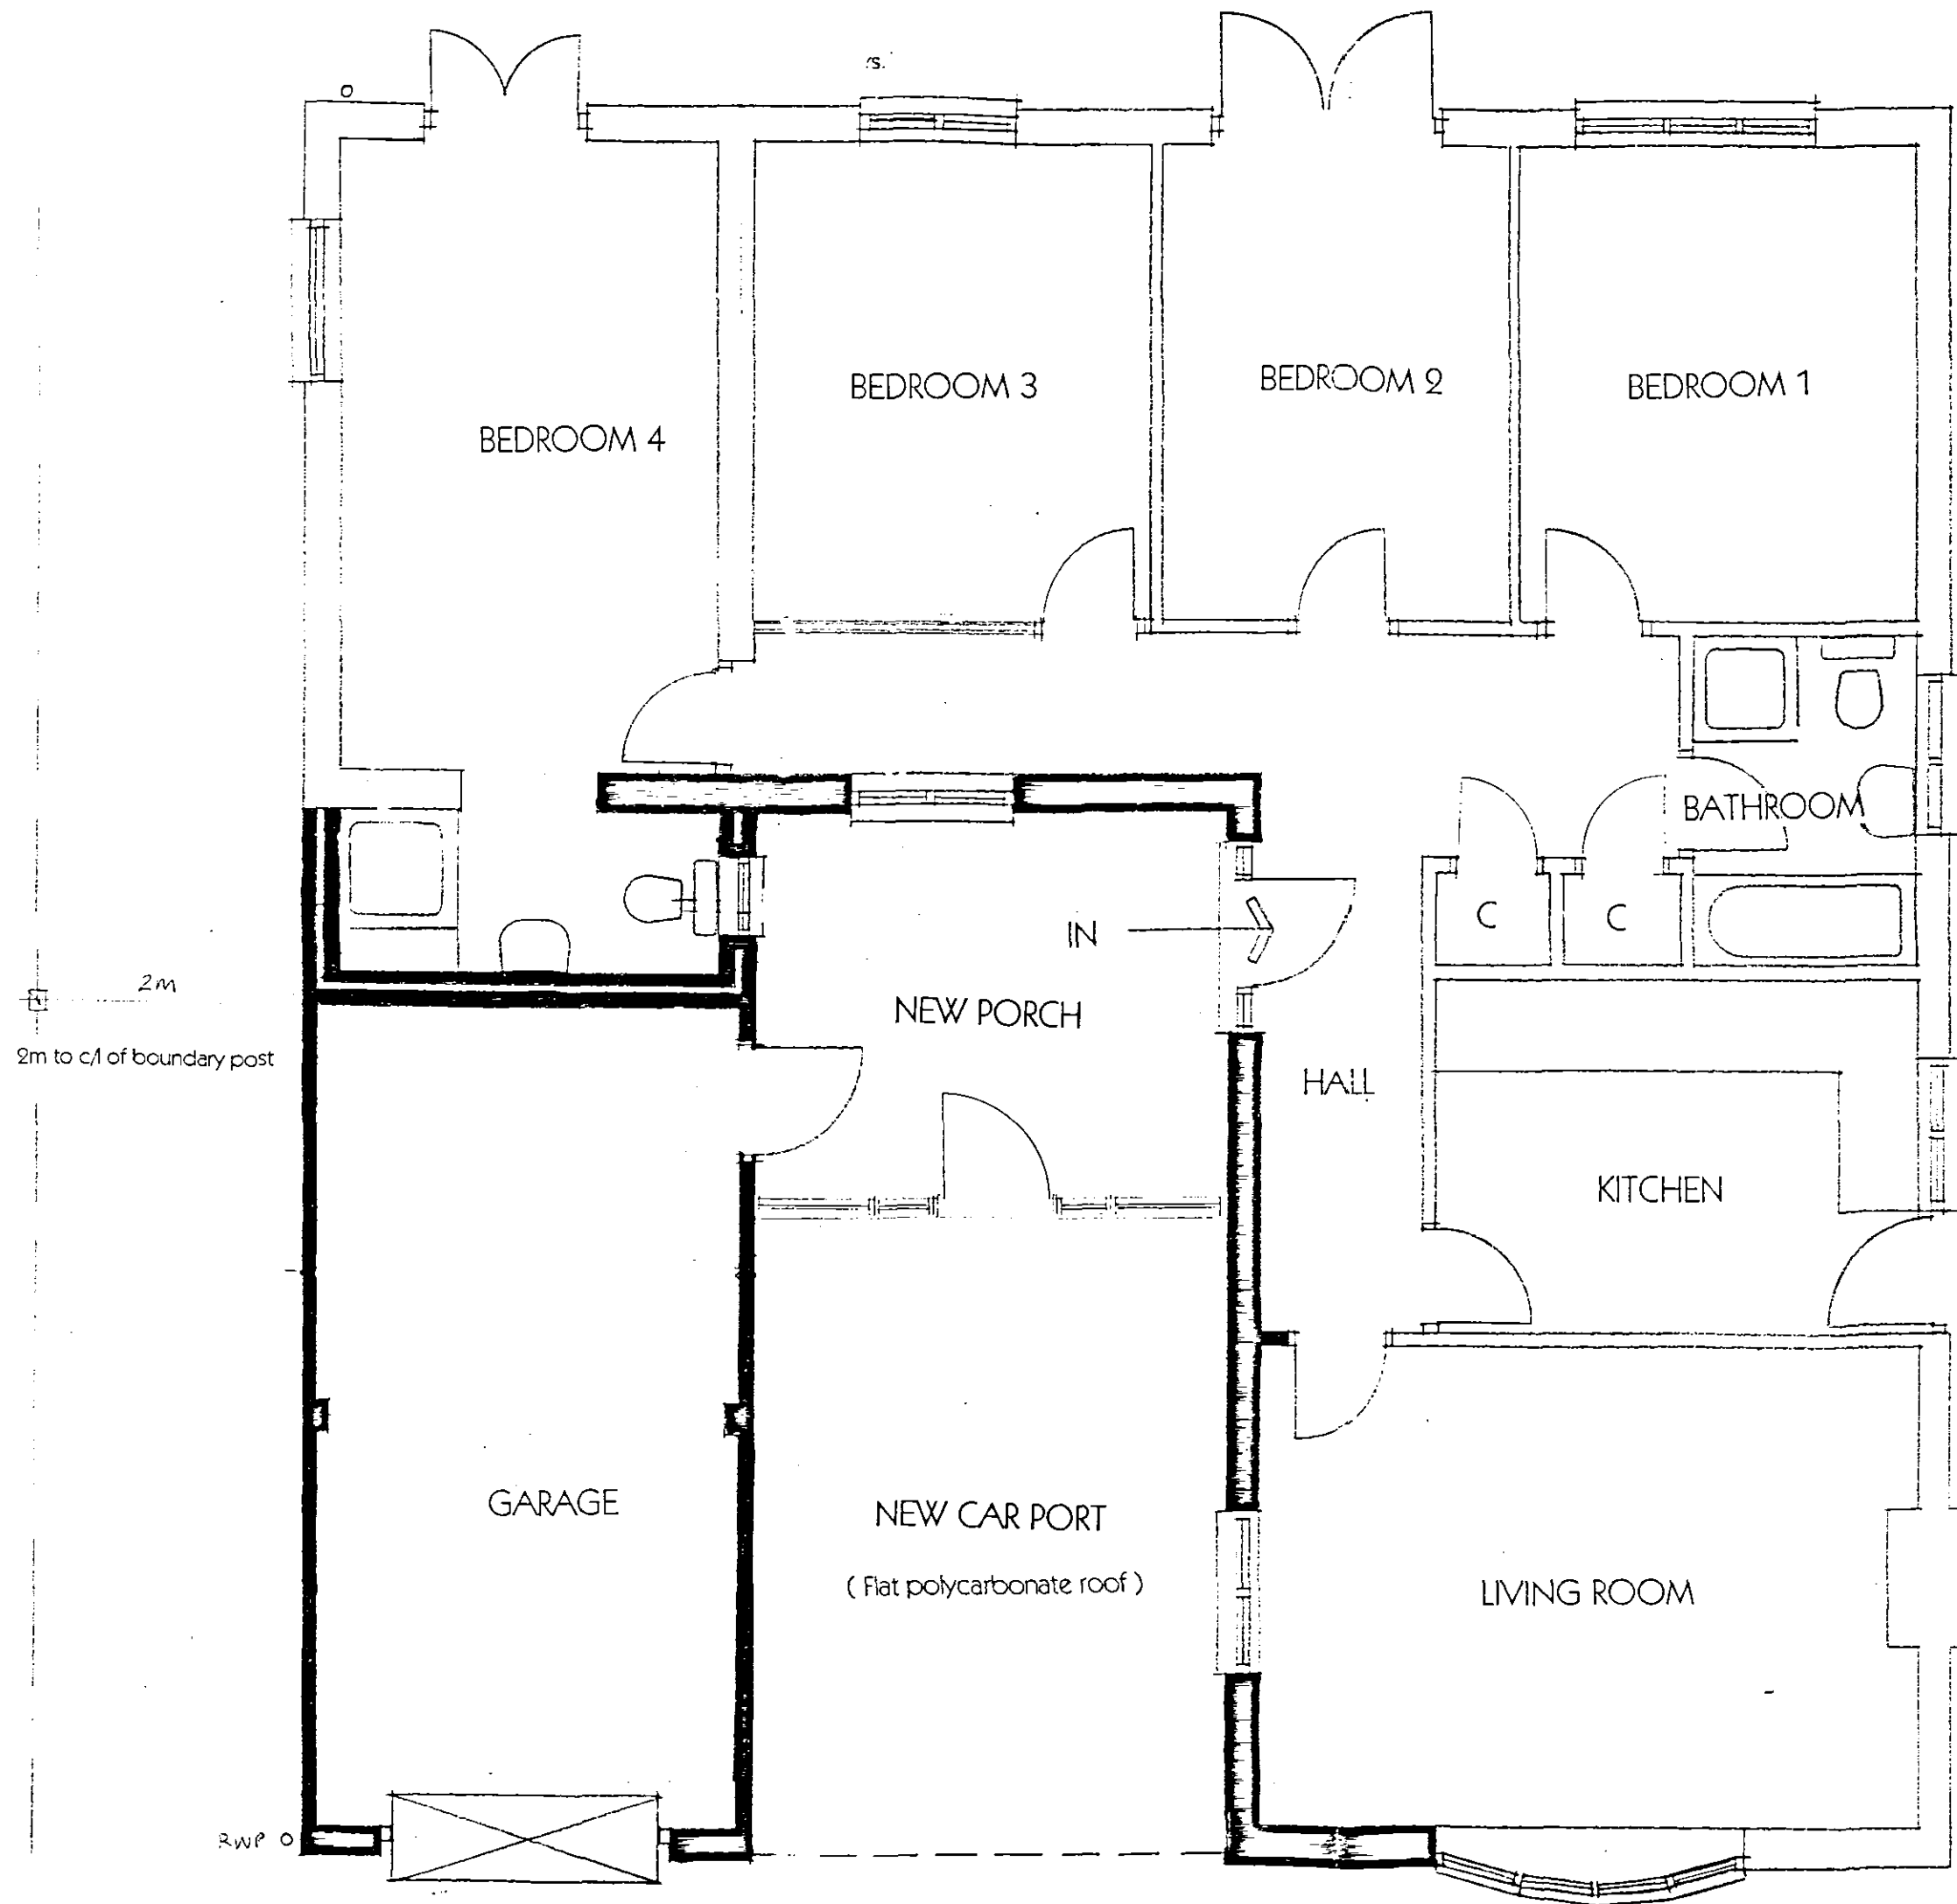

**DETERMINED
PLAN**

SHDC
PLANNING & DEVELOPMENT
15 SEP 2003
Ref. 1130/03

PROPOSED NEW PORCH & CAR PORT,
CLOVERLY, 25 HILLGATE, GEDNEY HILL,
FOR, MR AND MRS CLOVER
PLAN - scale 1:50
Dwg. no. 03/18/01

KAREN BRADLEY - CHARTERED ARCHITECT