



DO NOT SCALE FROM THIS DRAWING.
REPORT ANY DISCREPANCIES TO ARCHITECT.

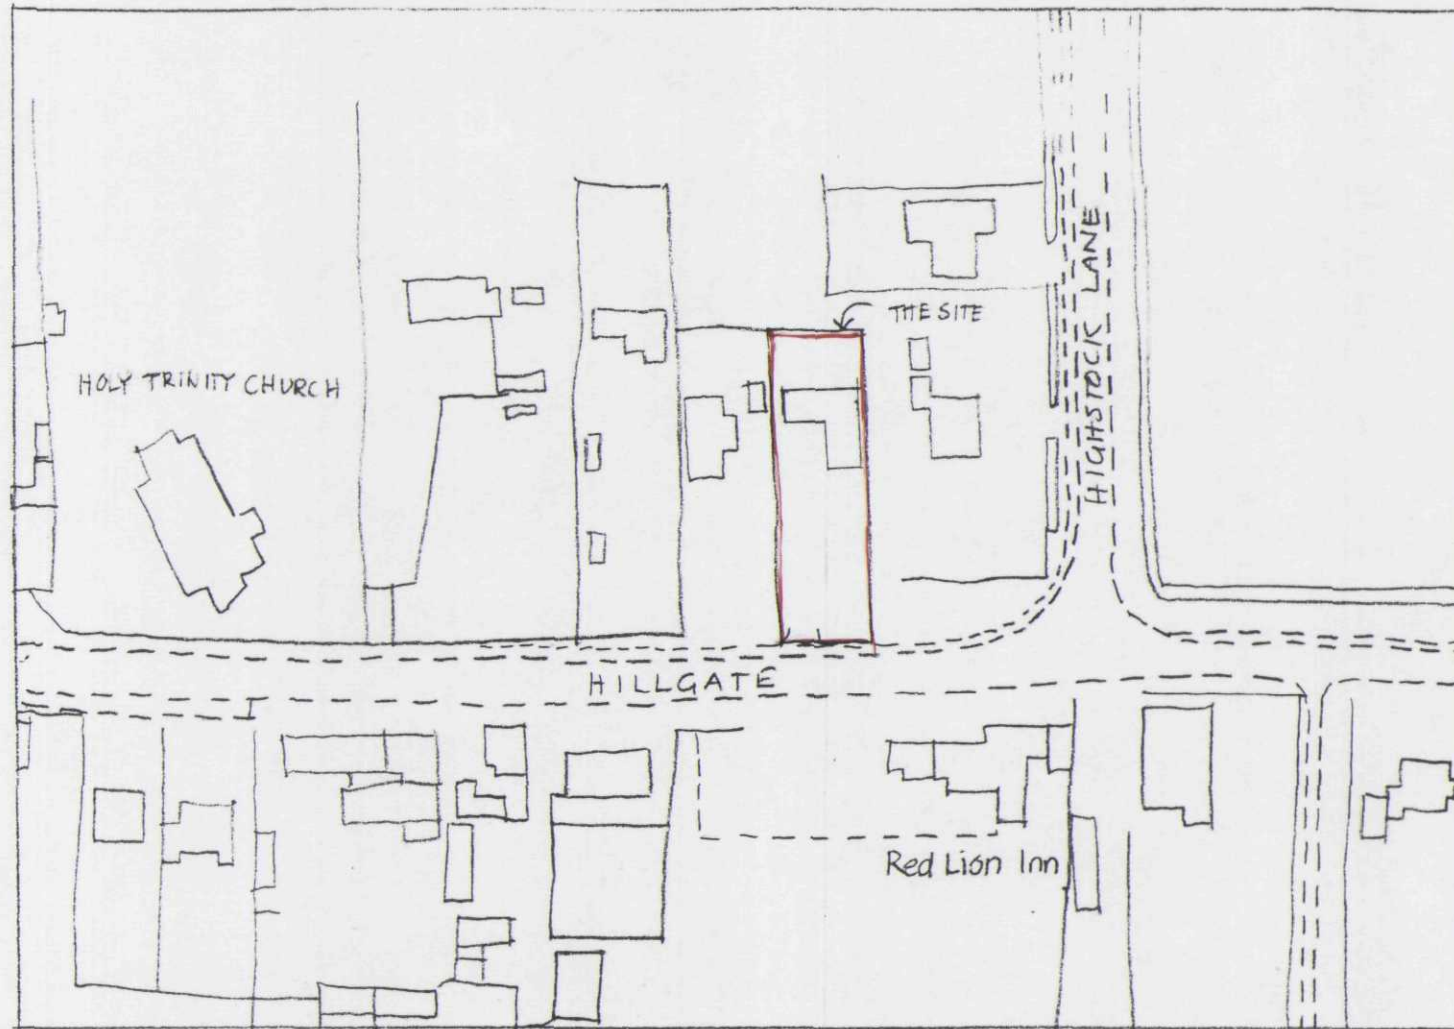

LOCATION PLAN

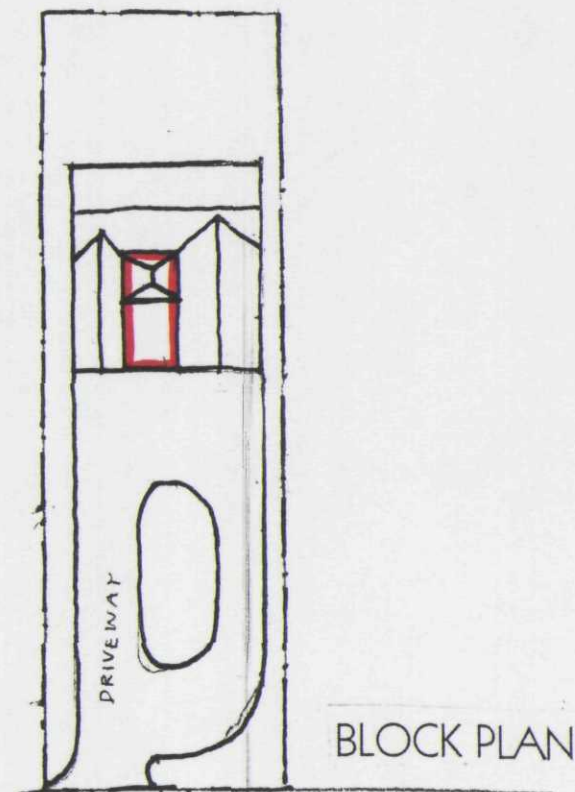

BLOCK PLAN




FRONT

PROPOSED ELEVATIONS

**DETERMINED
PLAN**

SHDC
PLANNING & DEVELOPMENT
15 SEP 2003
Ref. 1130/03

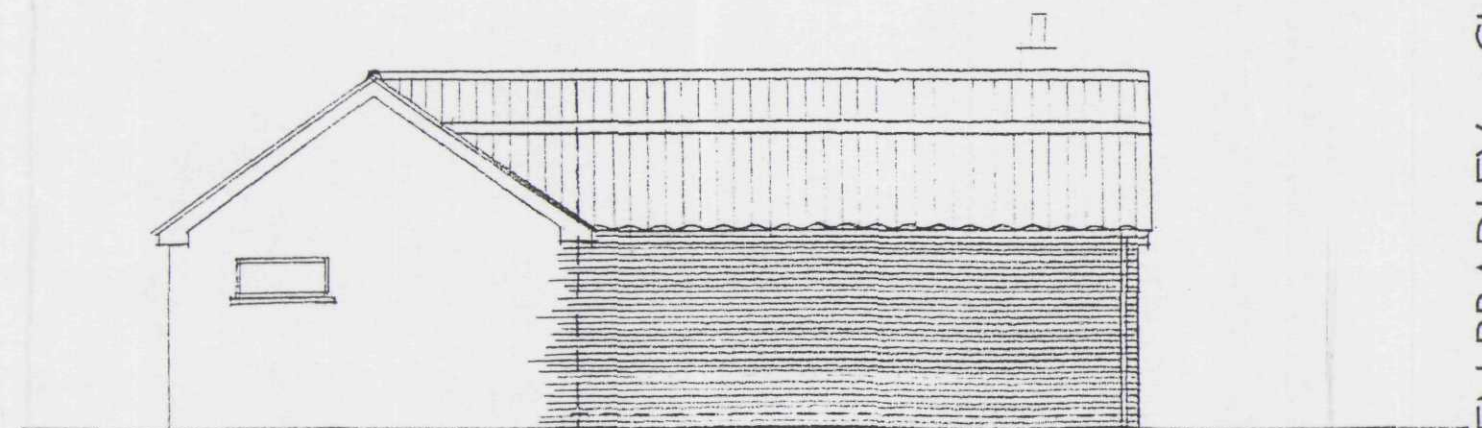

SIDE

PROPOSED NEW PORCH & CAR PORT,
CLOVERLY, 25 HILLGATE, GEDNEY HILL,
FOR, MR AND MRS CLOVER
ELEVATIONS, LOCATION & BLOCK PLANS
scales - 1:100, 1:1250 & 1:500
Dwg no 03/18/09

KAREN BRADLEY - CHARTERED ARCHITECT