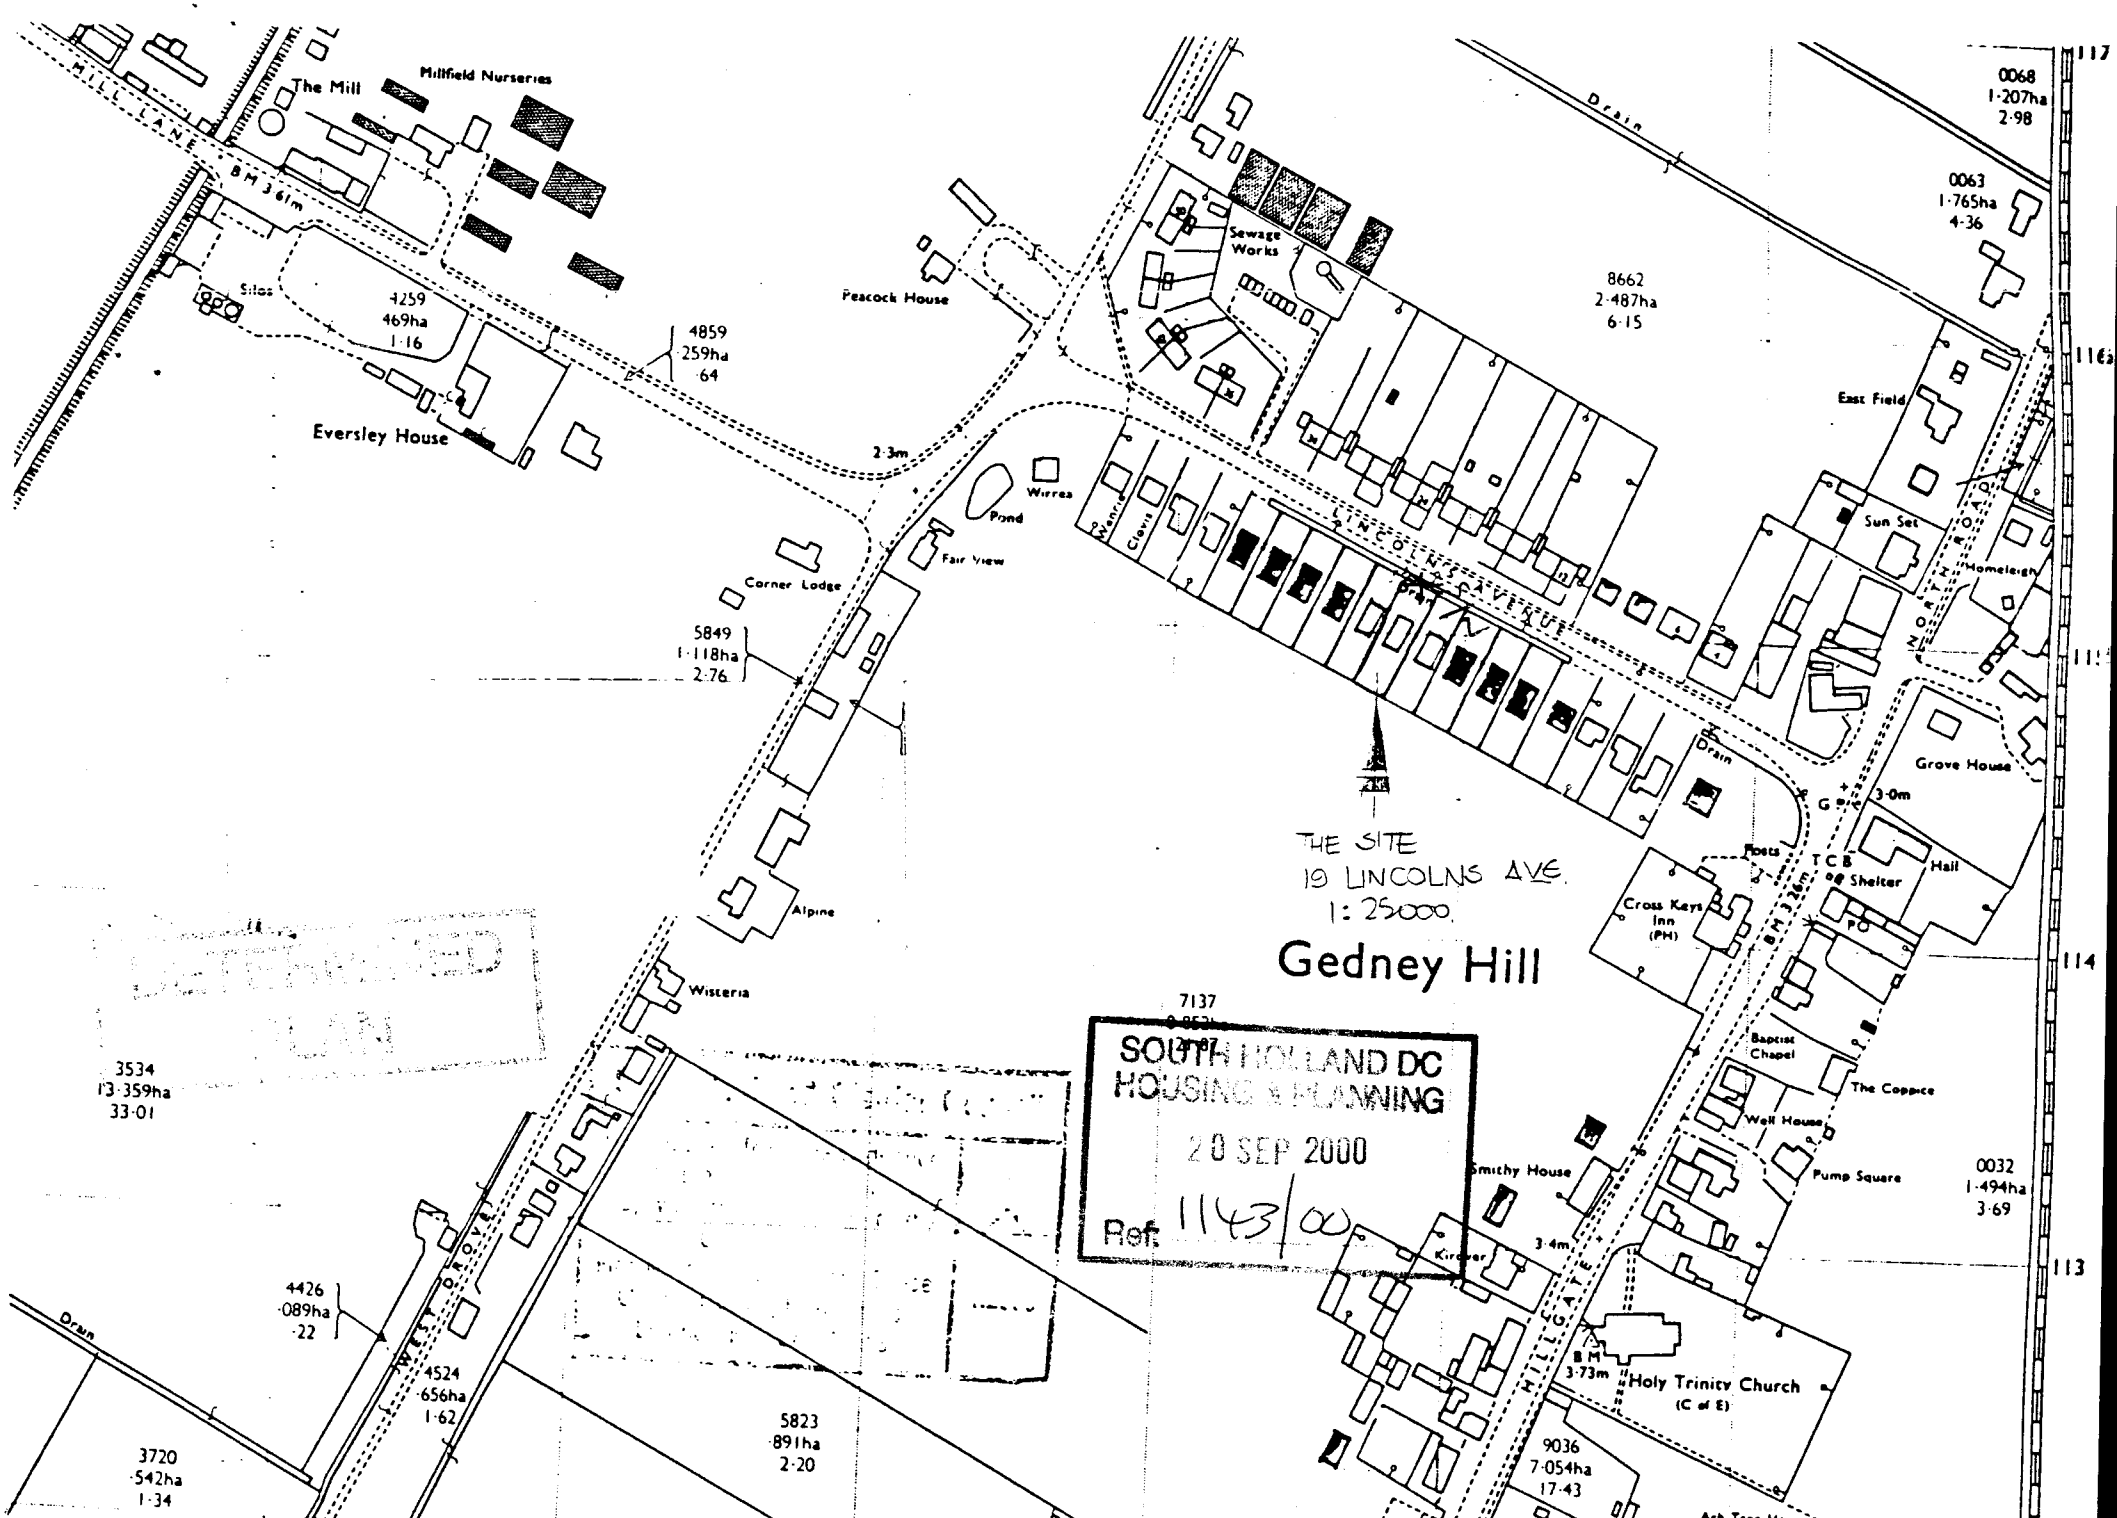

DETERMINED
PLAN

SOUTH HOLLAND DC
HOUSING & PLANNING
20 SEP 2000
Ref. 1143/00

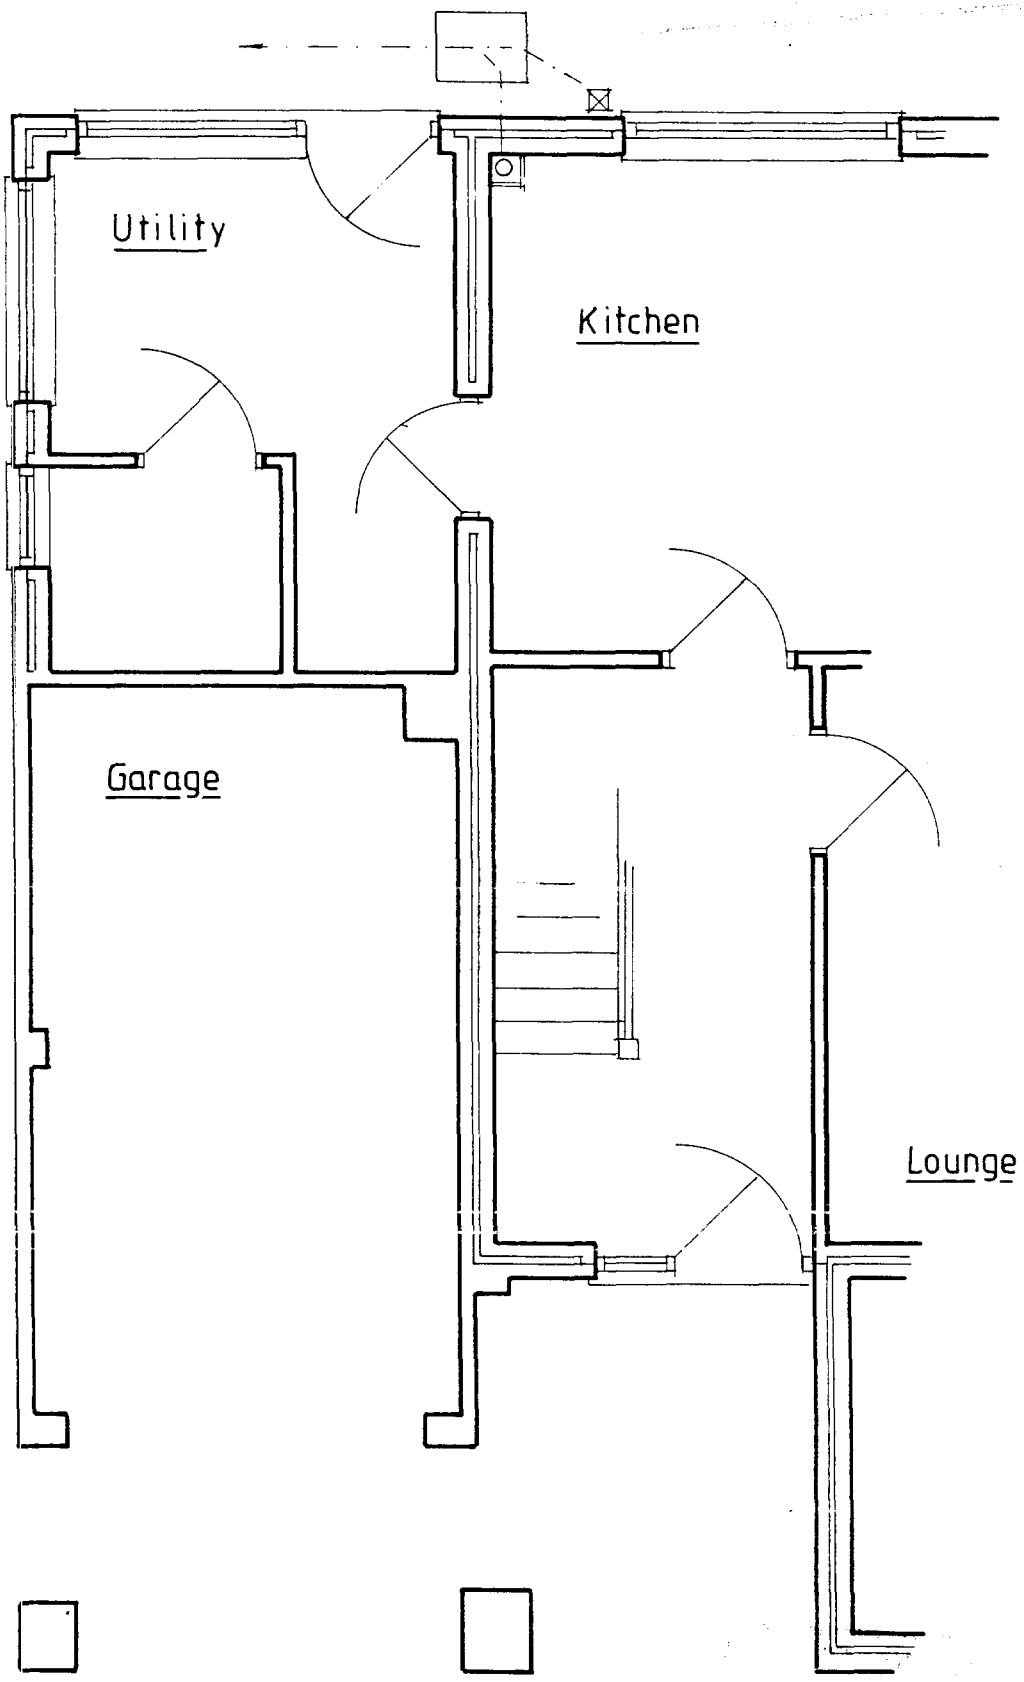

EXISTING GROUND FLOOR

1143/00

19 Lincolns Avenue 1:50

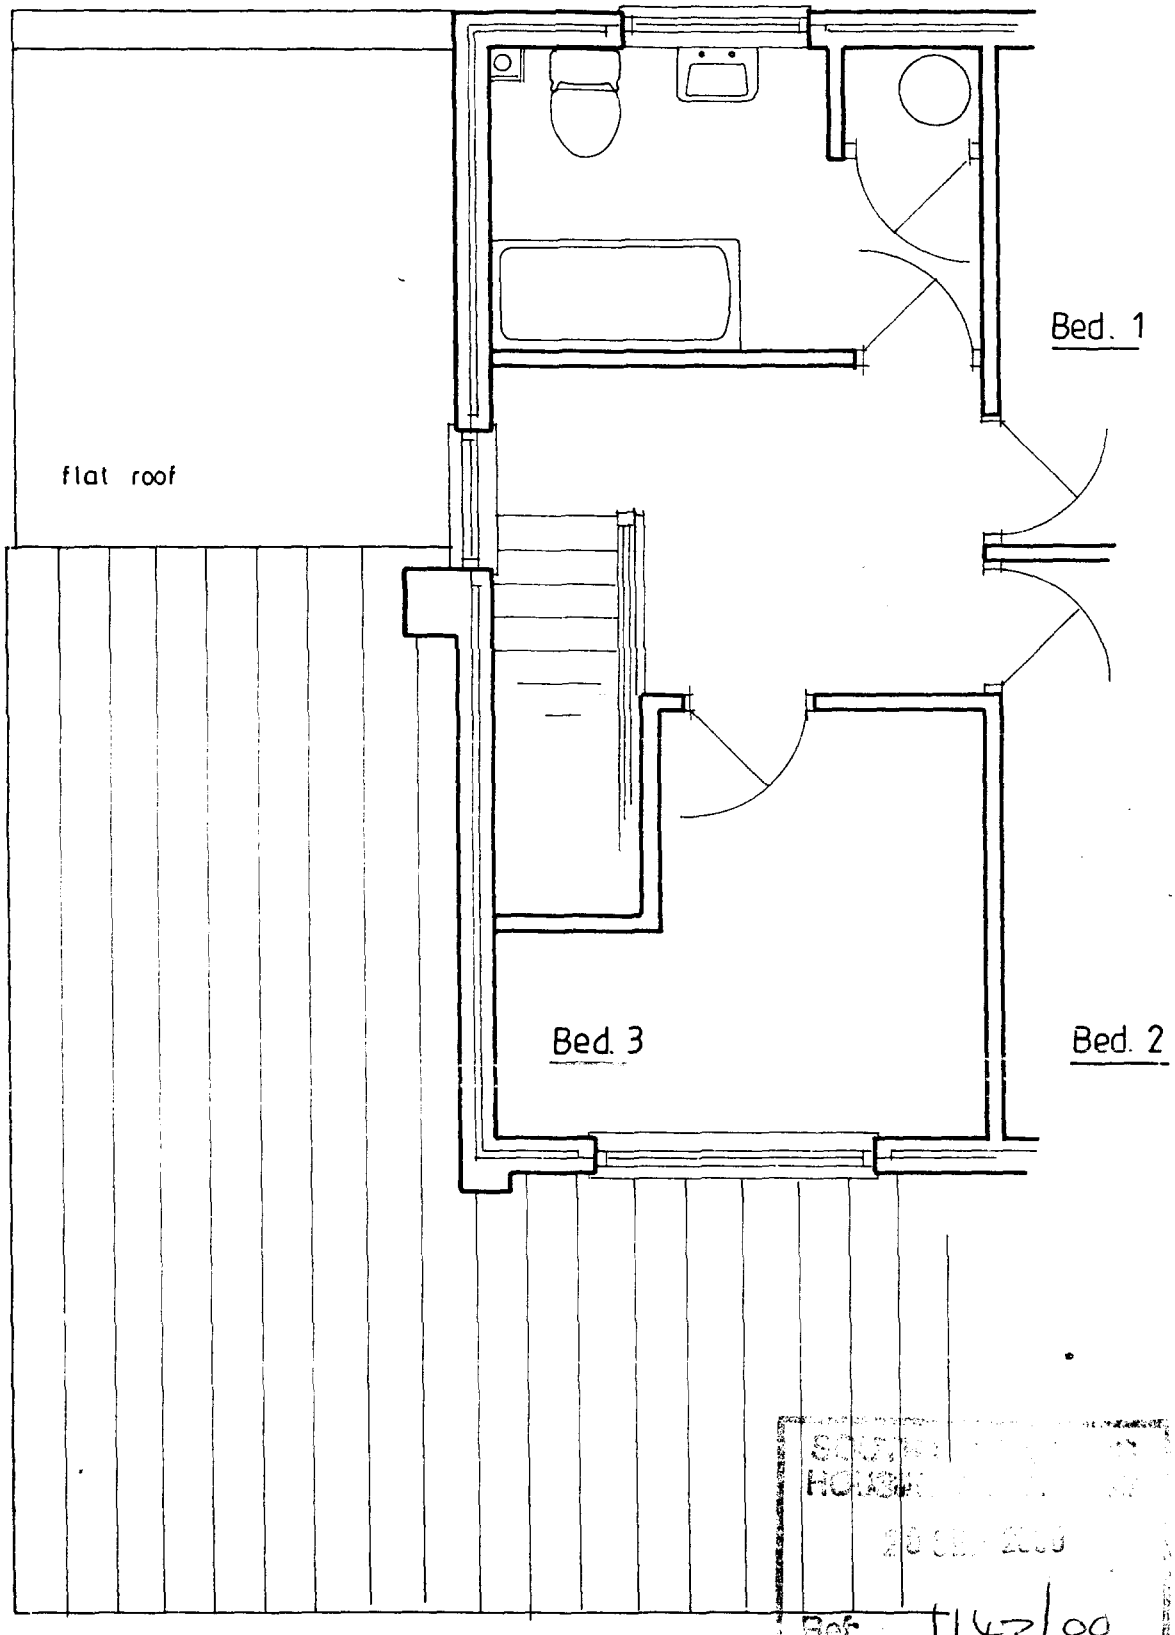

Ref: T143/00

EXISTING FIRST FLOOR

19 Lincolns Avenue 1:50

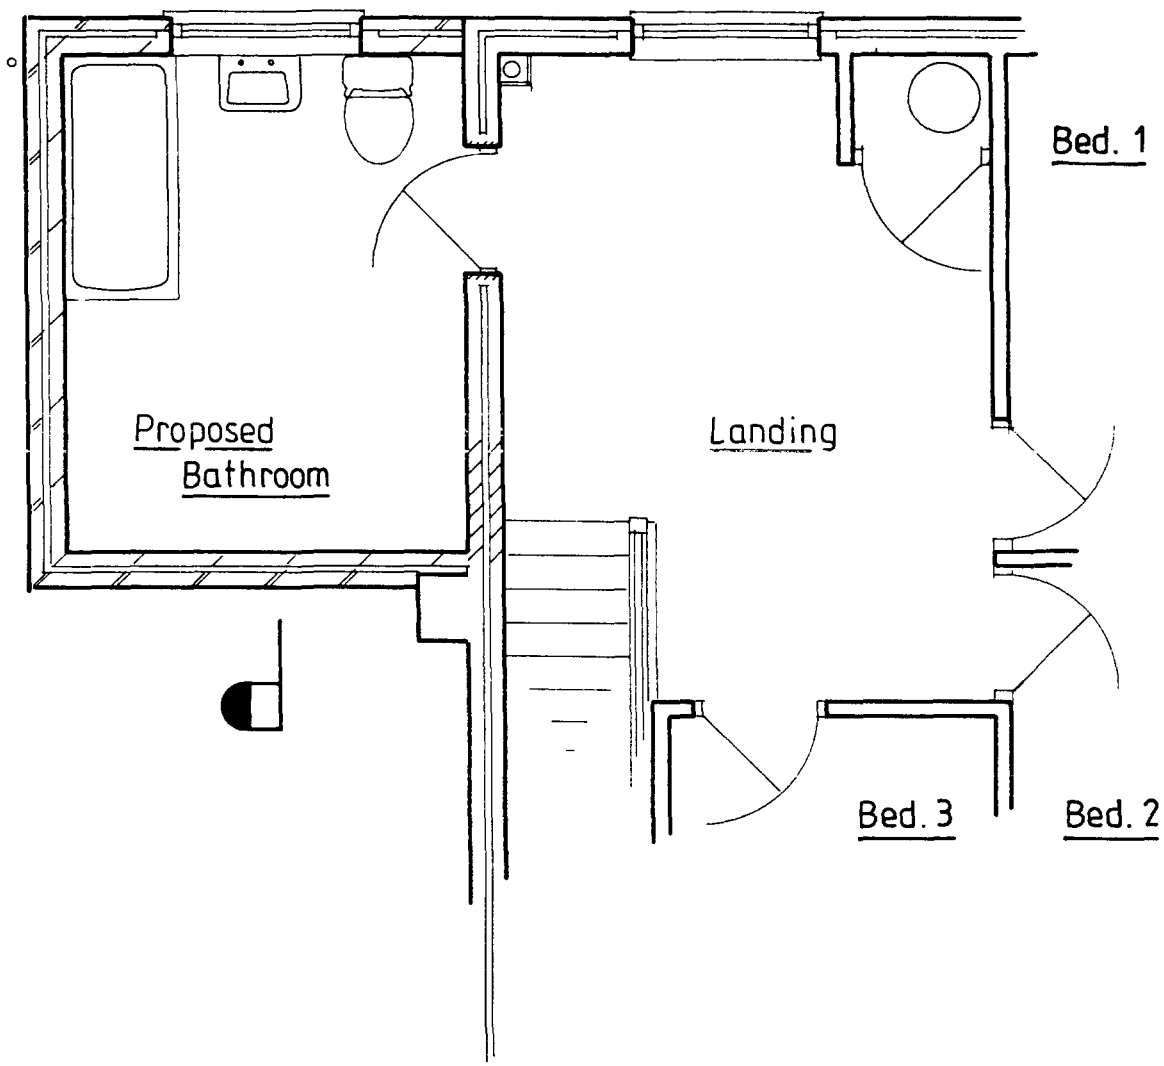

PROPOSED FIRST FLOOR

19 Lincolns Avenue 1:50

Ref: 1143/00



PROPOSED FRONT

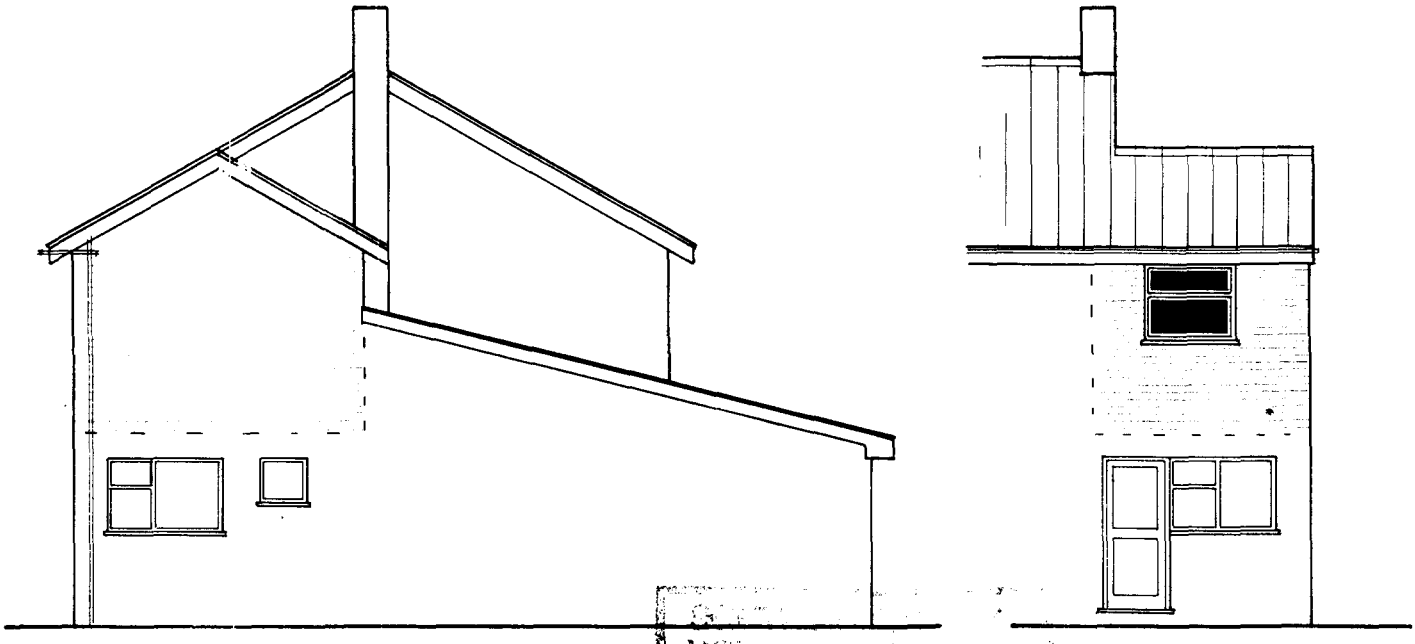

SIDE

REAR

1143/∞

19 Lincolns Avenue 1:100