





EXISTING & PROPOSED SITE LEVELS
1/500

NOTE :-
FINISHED FLOOR LEVELS TO BE
AT 2.75 m ABOVE O. D. NEW M.N.

NOTE :-
ALL LEVELS RELATE TO METRES
ABOVE O.D. NEWLYN

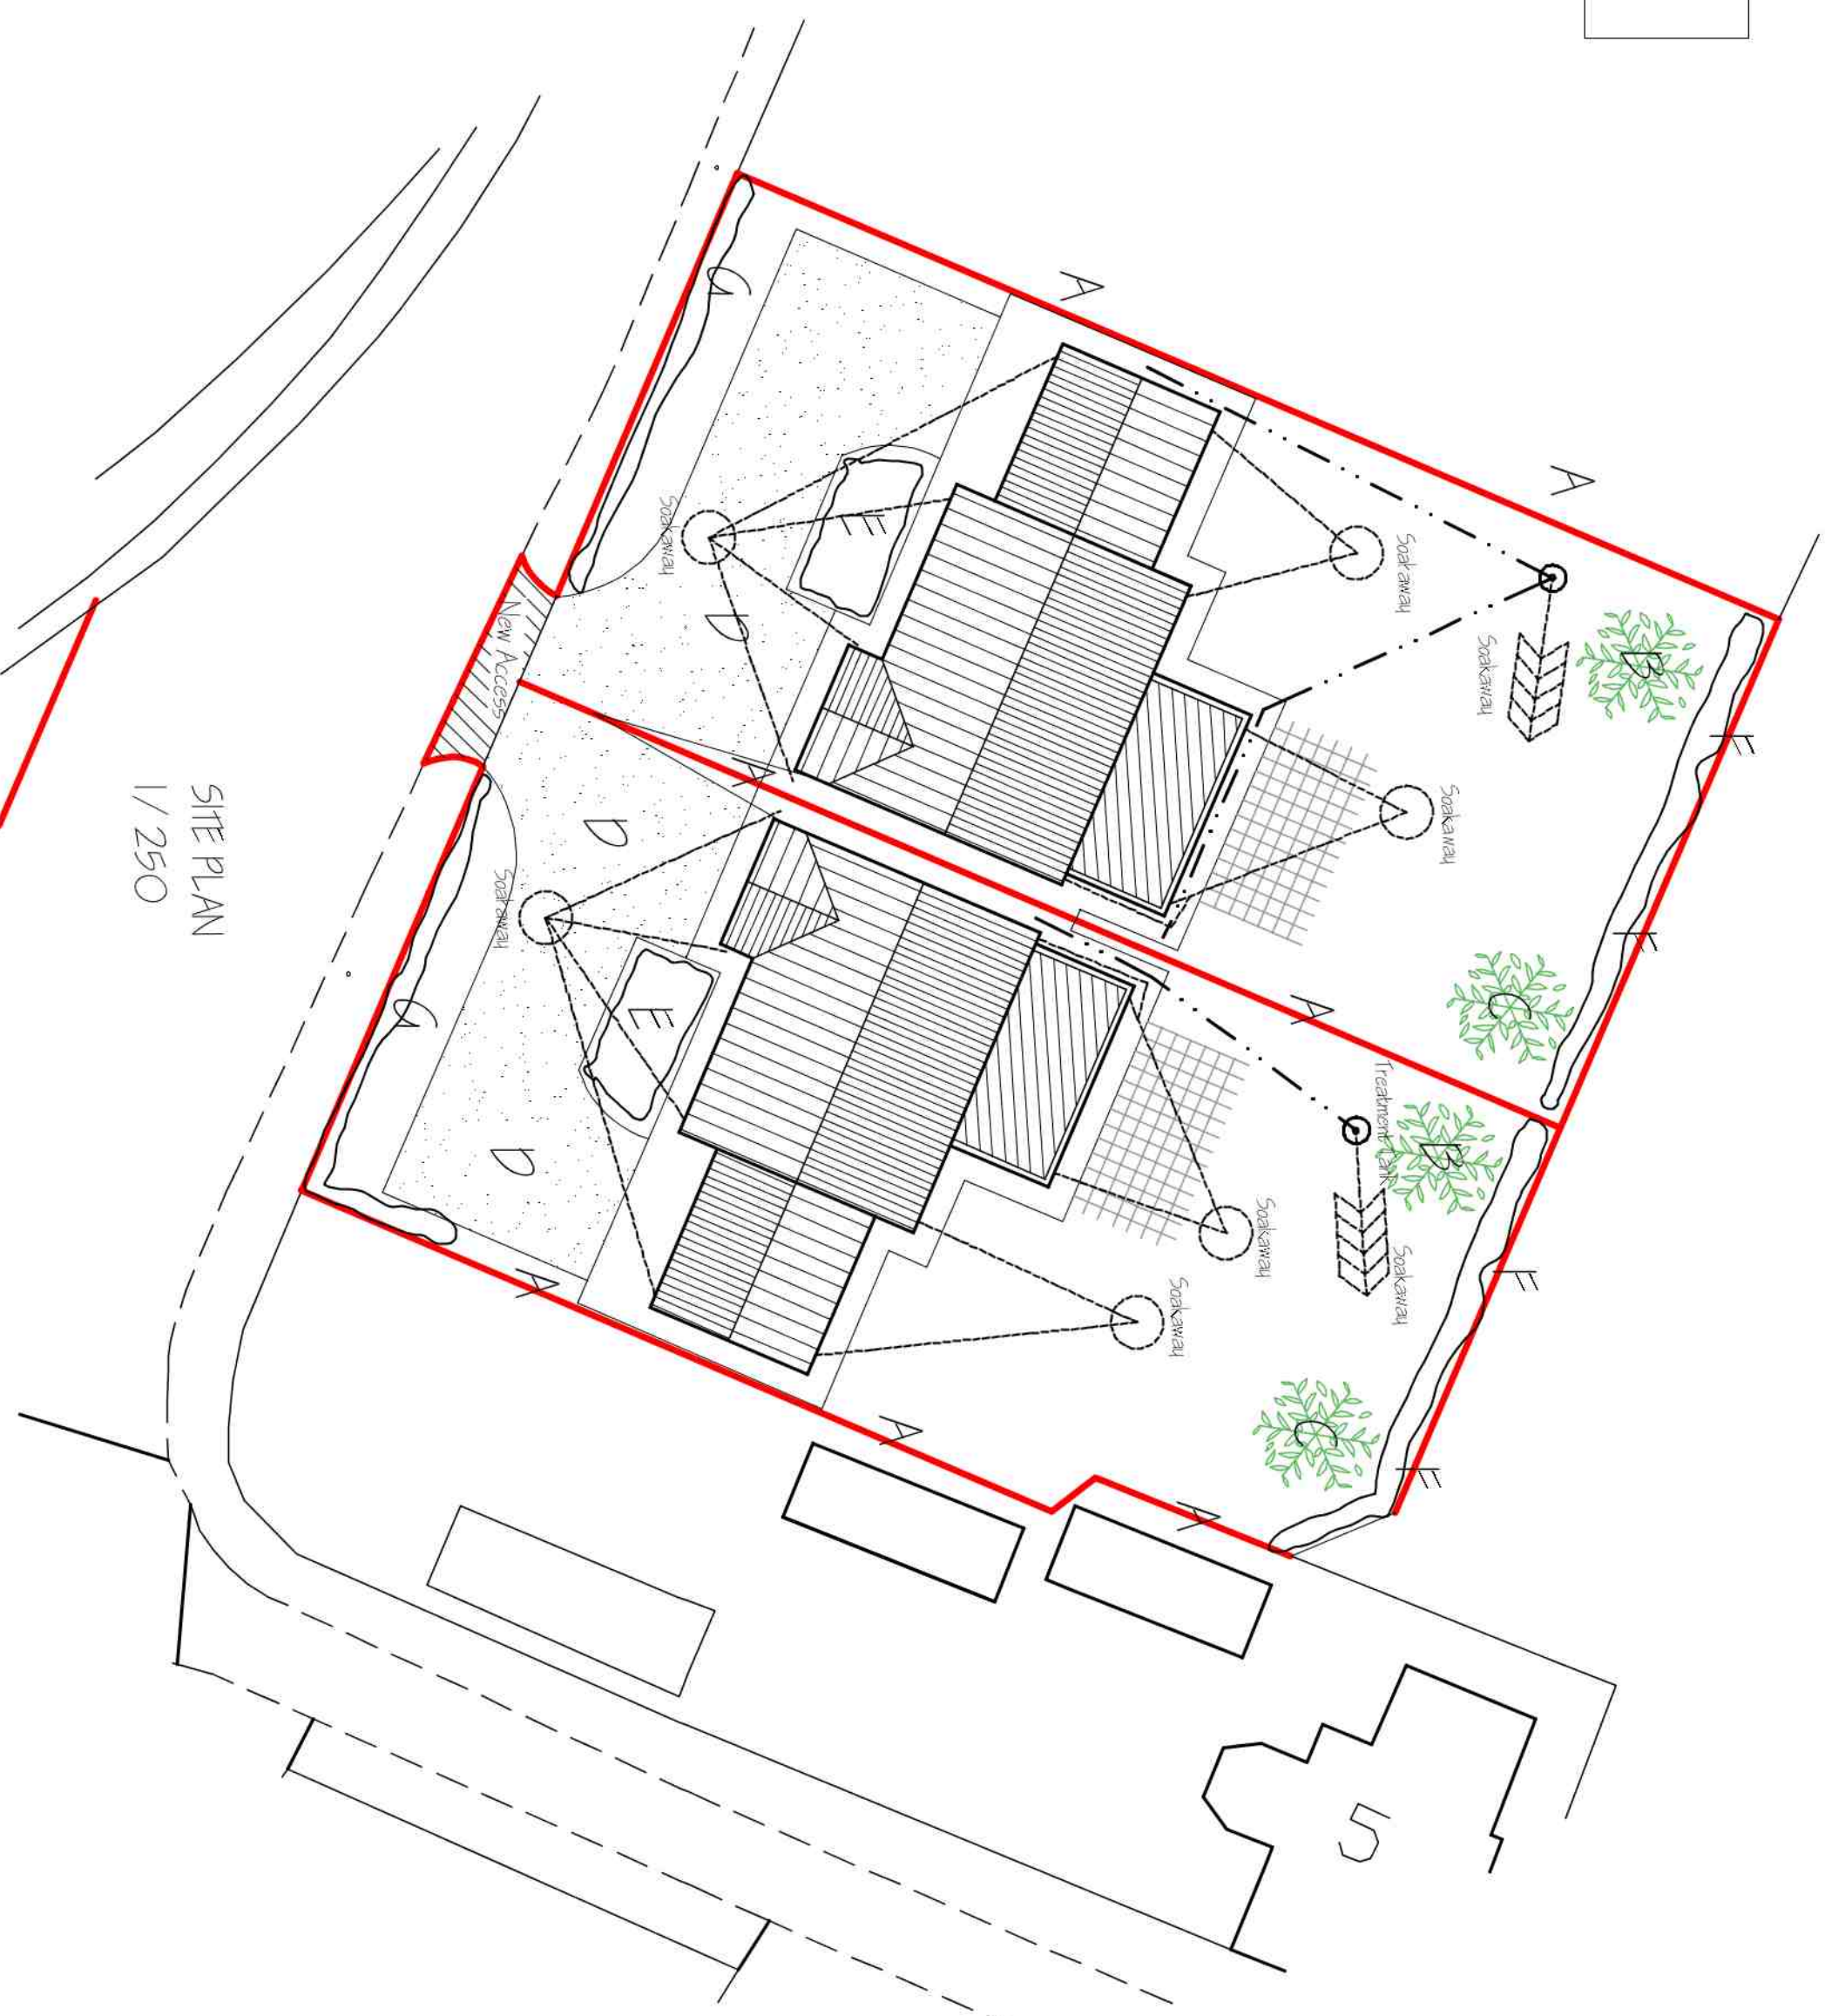

NOTE :-
NEW ACCESS TO BE TO LCC HIGHWAYS
SPECIFICATION AND REQUIREMENTS
ACCESS TO BE SHARED .

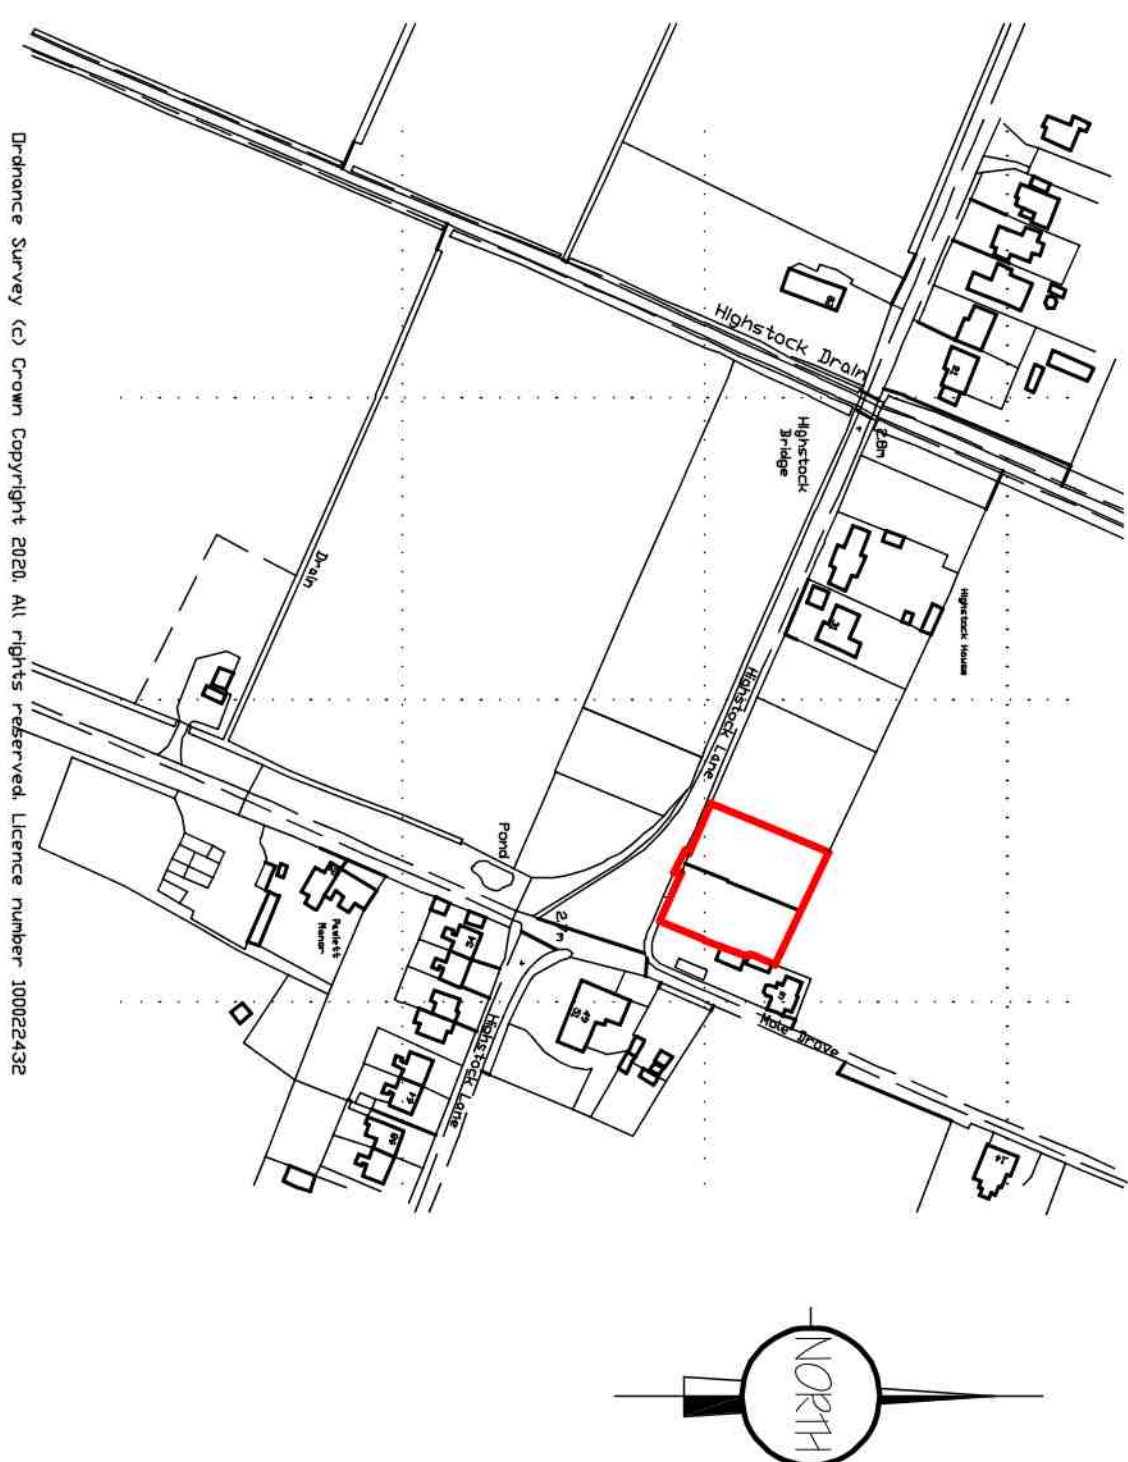

--	--	