


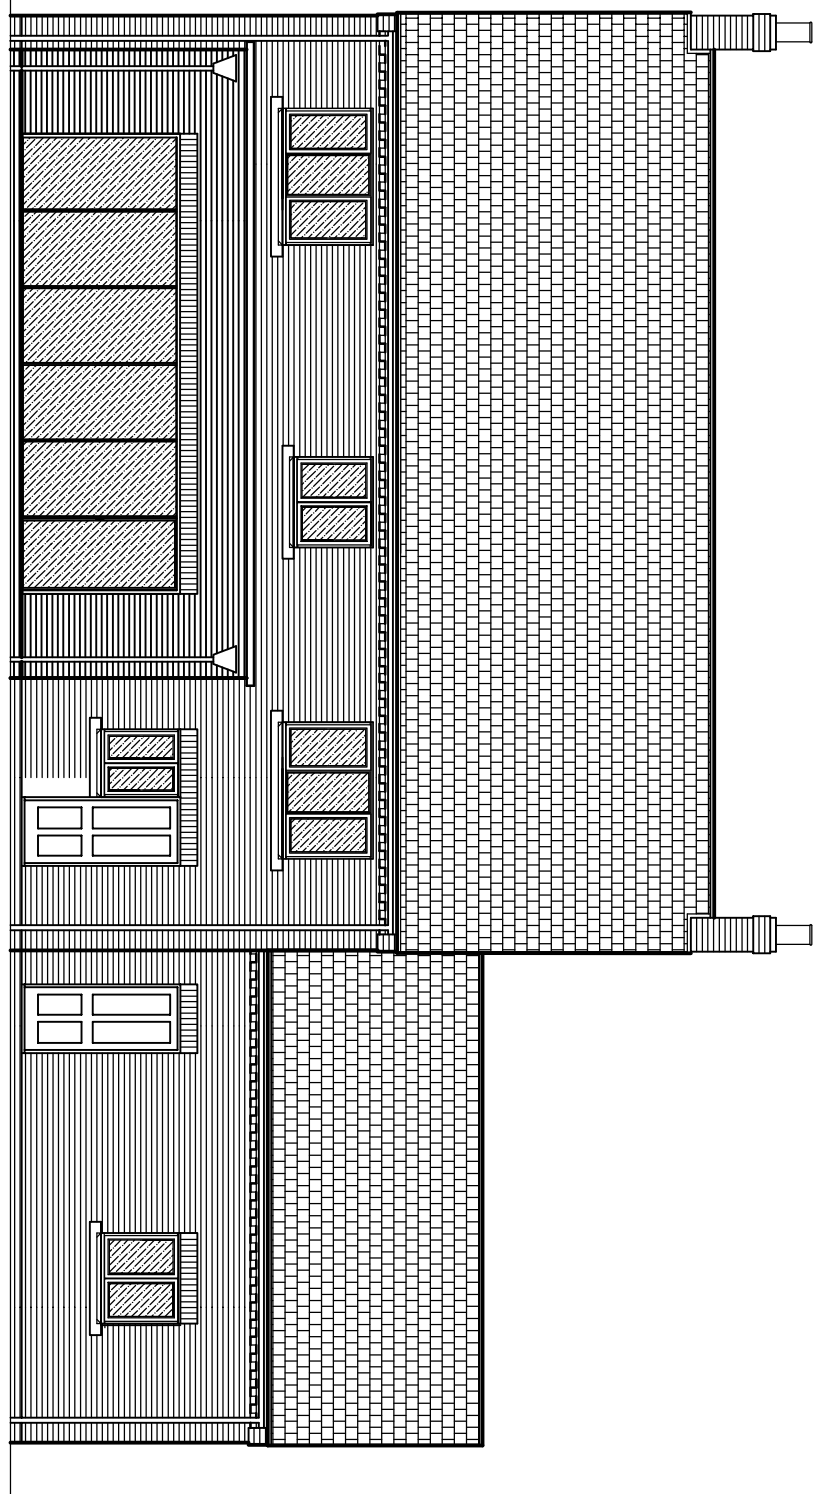


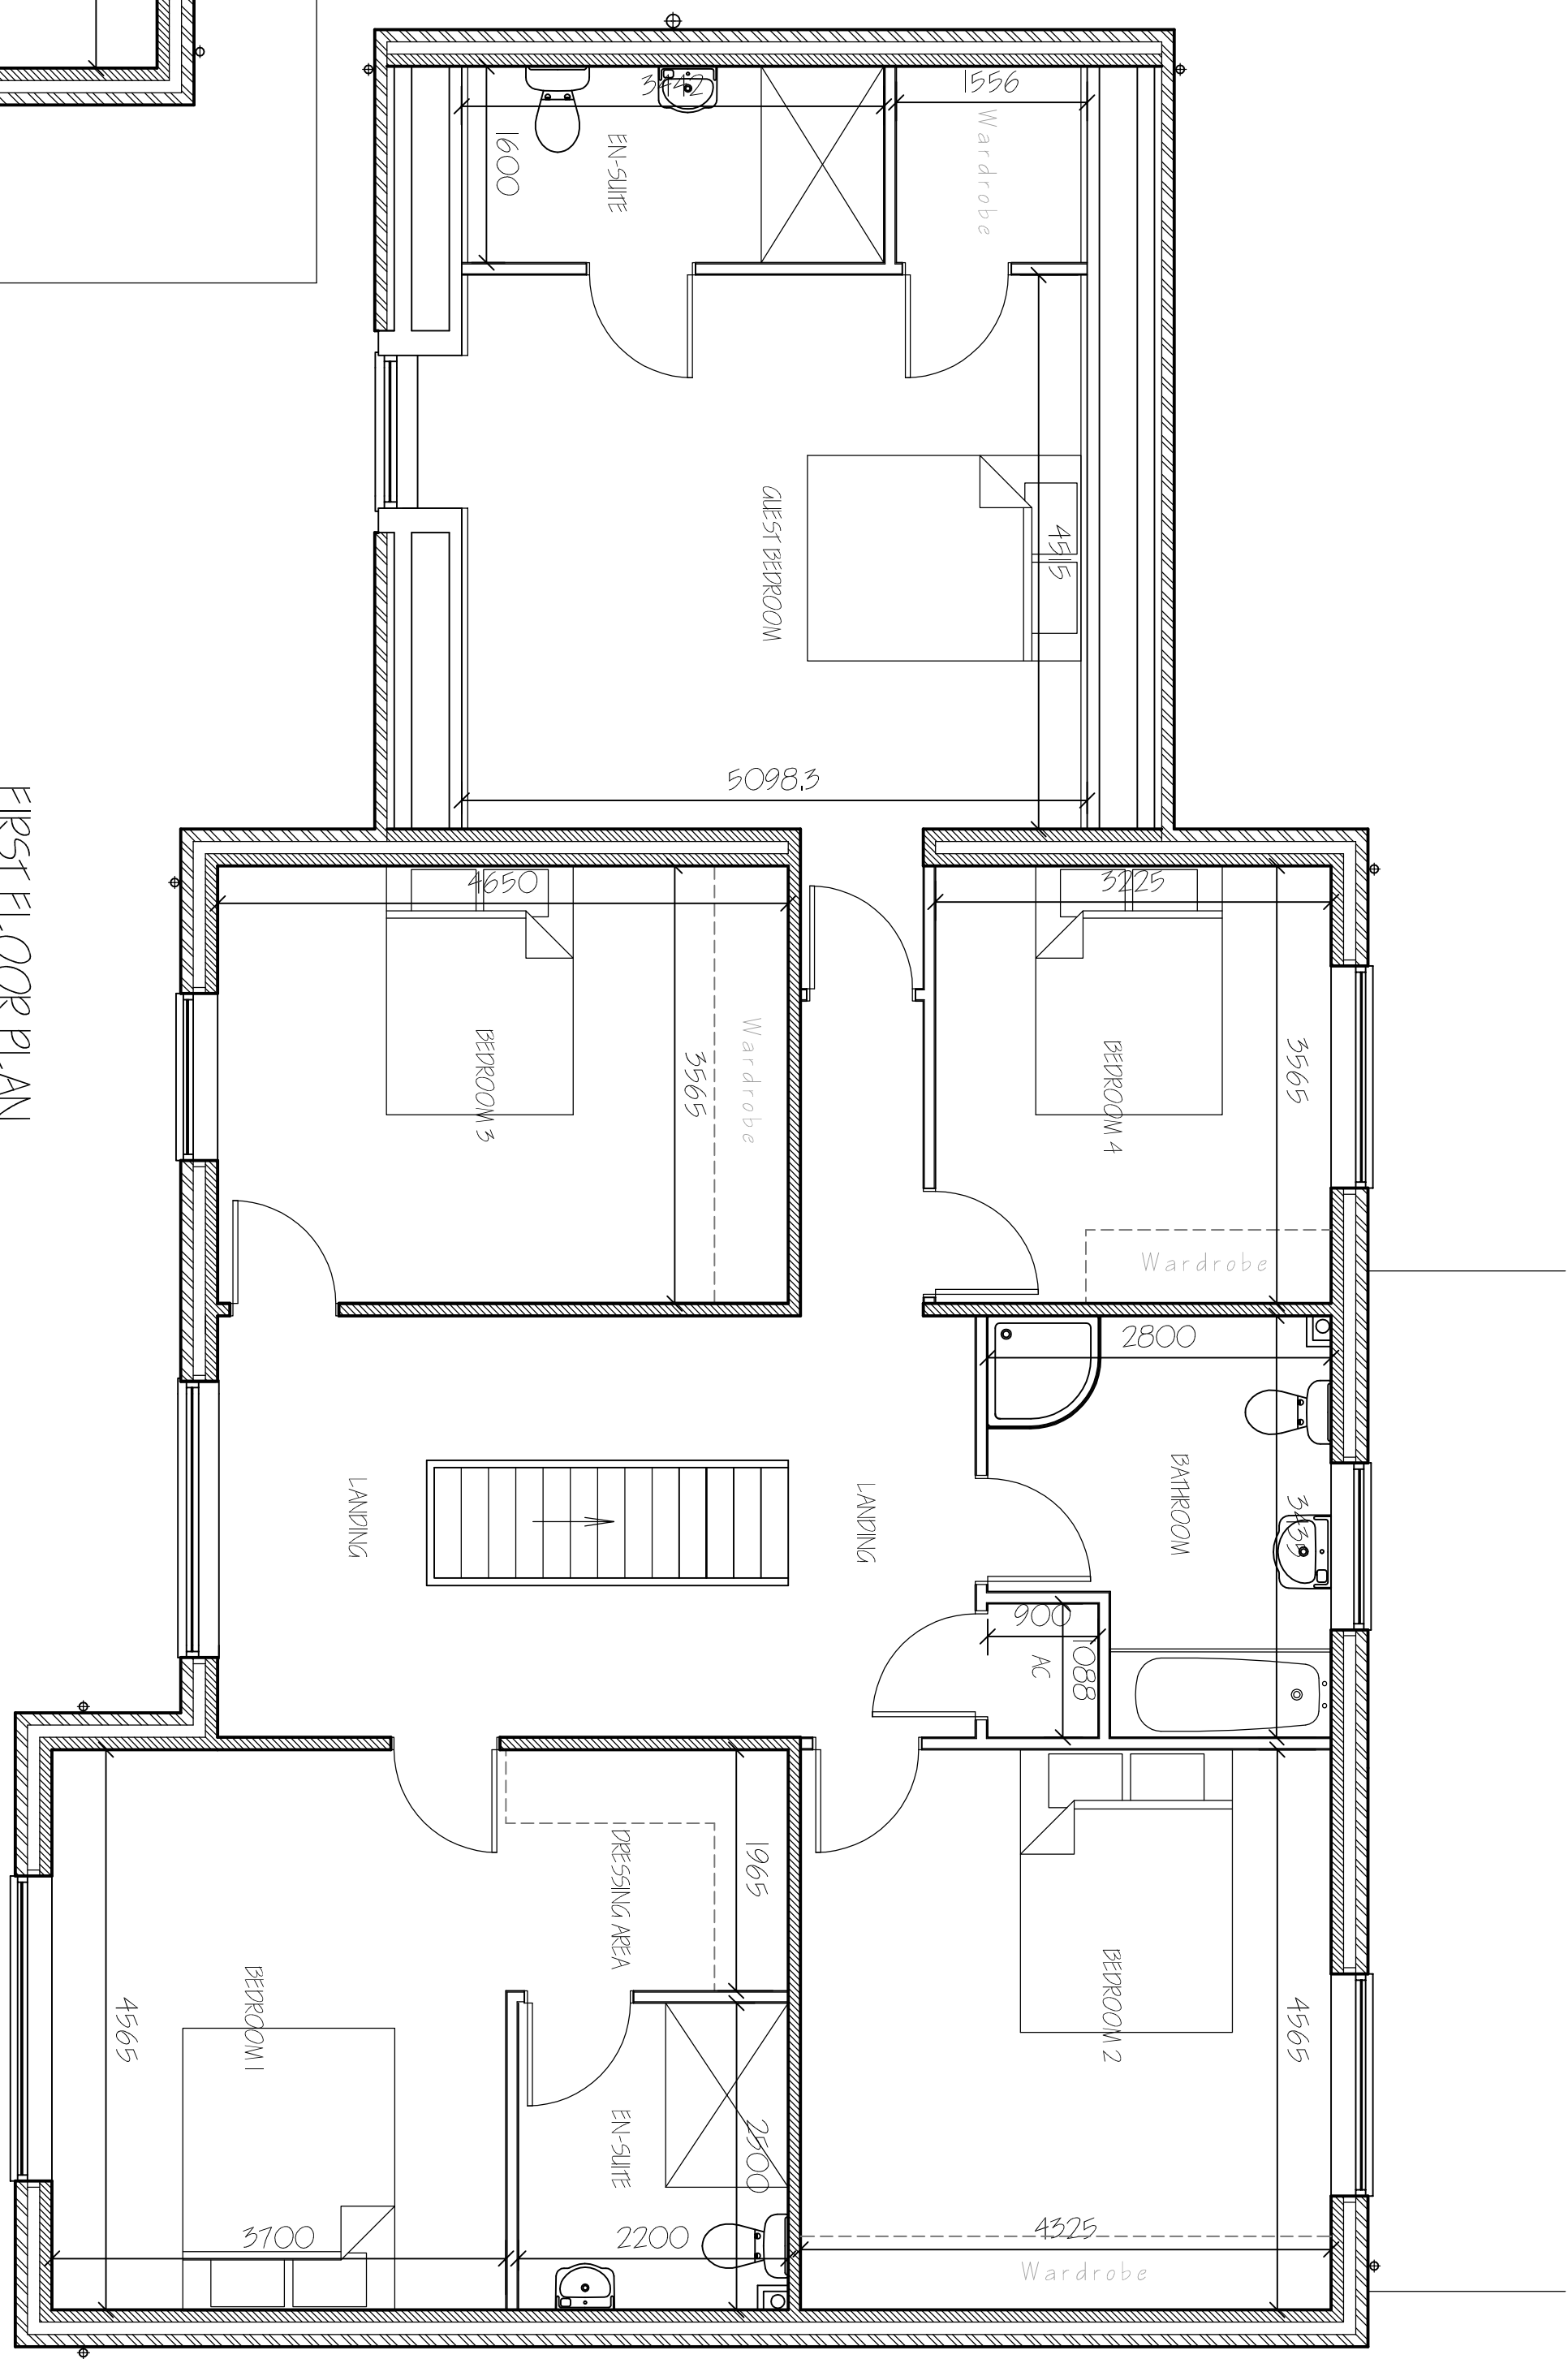


EXTERNAL MATERIAL SCHEDULE:-
Bricks - Desimpel Heathfield Red
Tiles - Calderdale Slate Dark Grey
Windows - Cream UPVC
Guttering/ Downpipes - Black UPVC

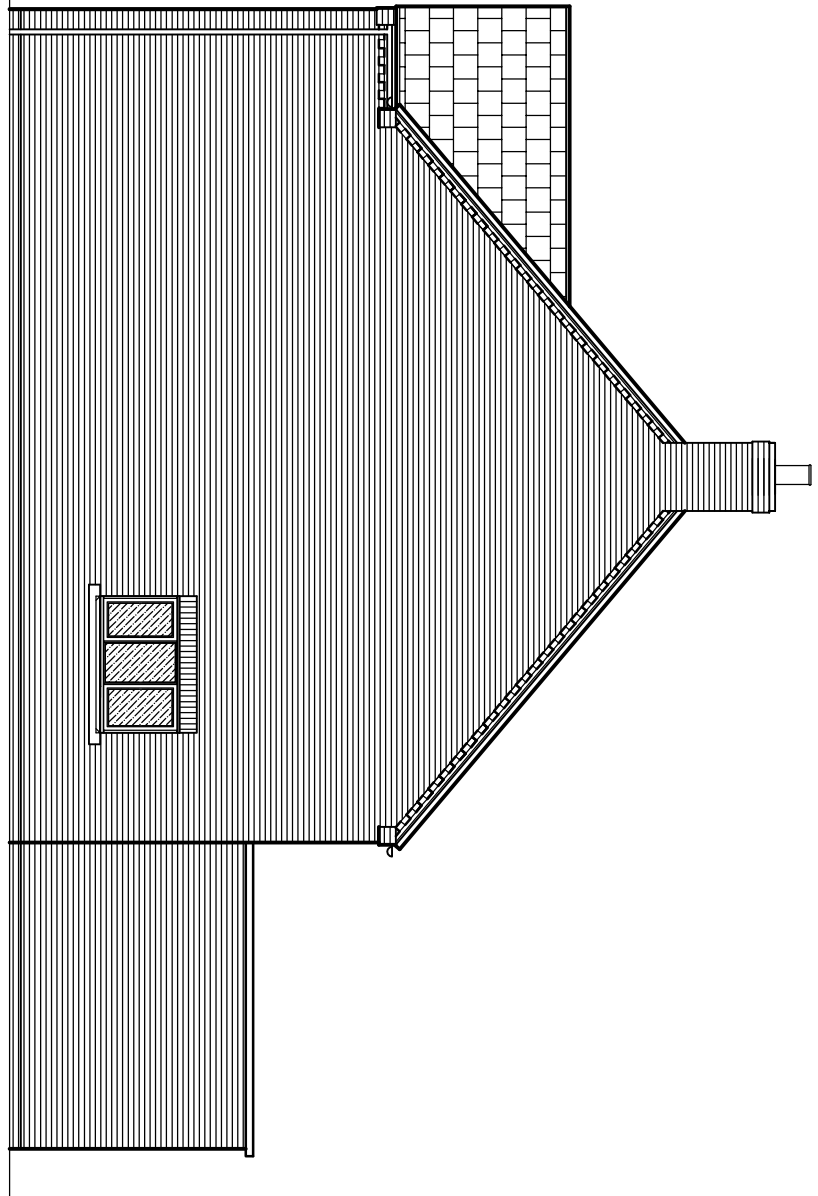


FIRST FLOOR PLAN

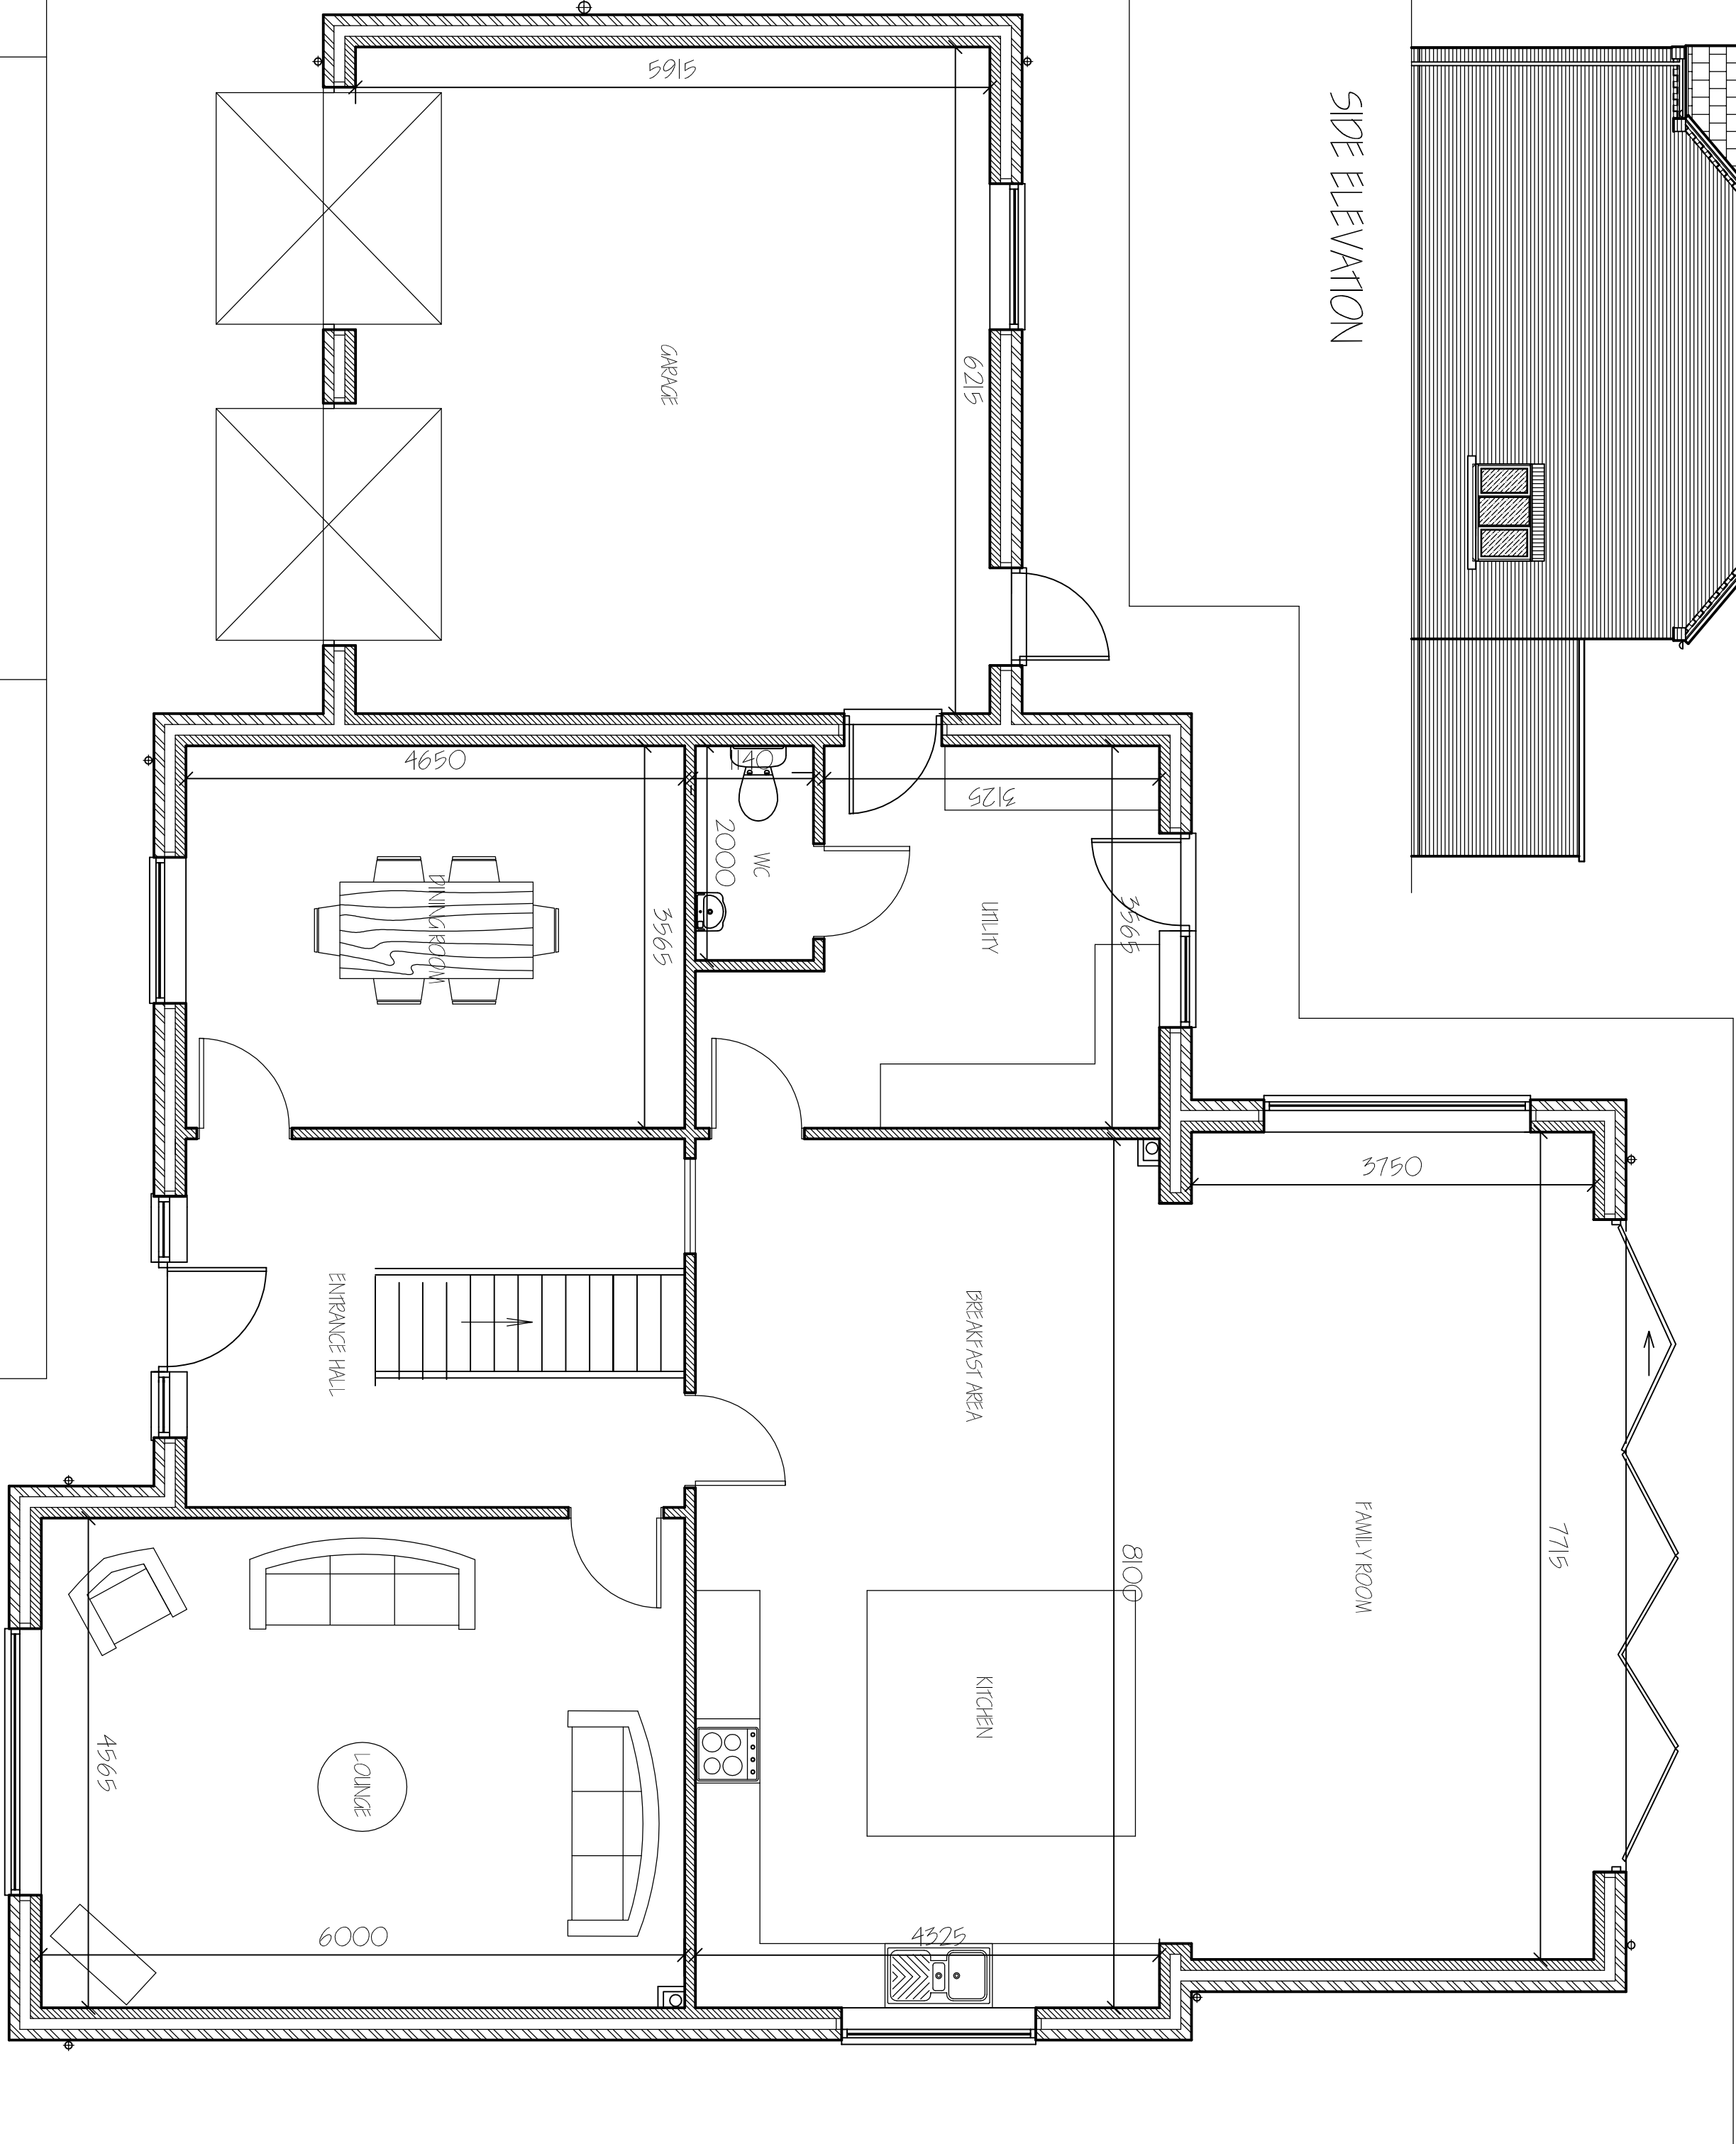

GROUND FLOOR PLAN

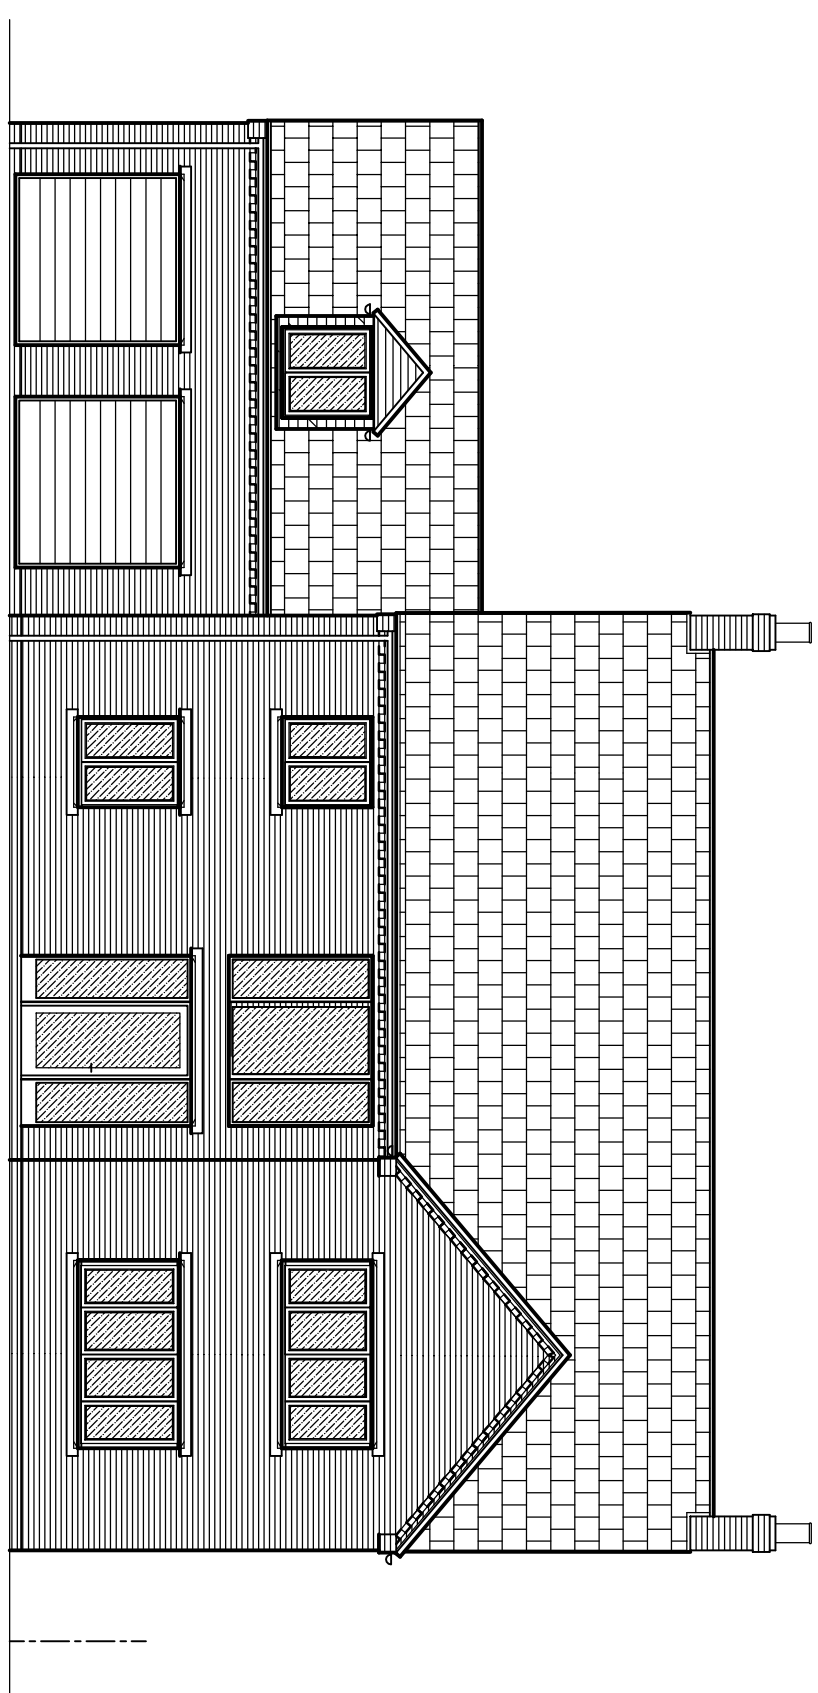

FRONT ELEVATION

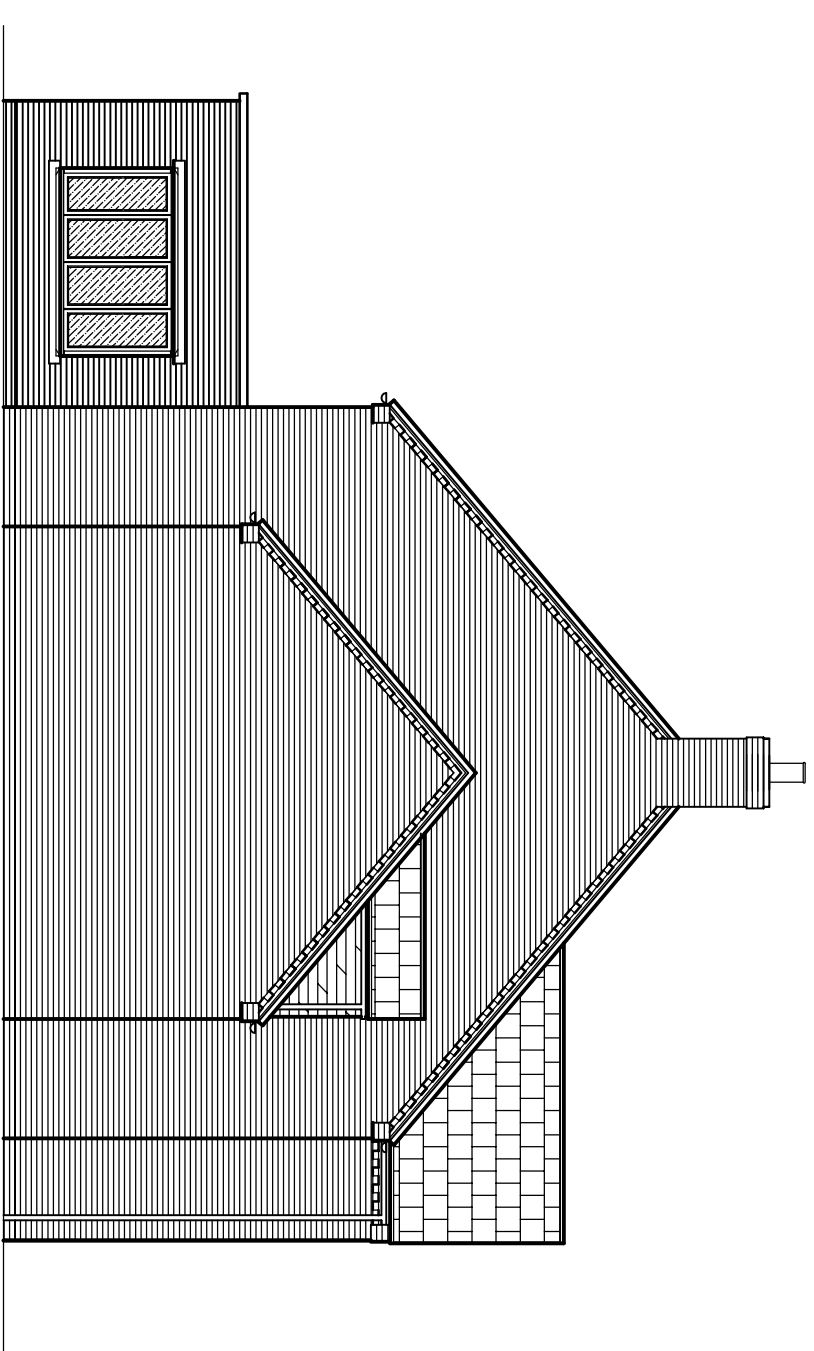

SIDE ELEVATION

[illegible]