



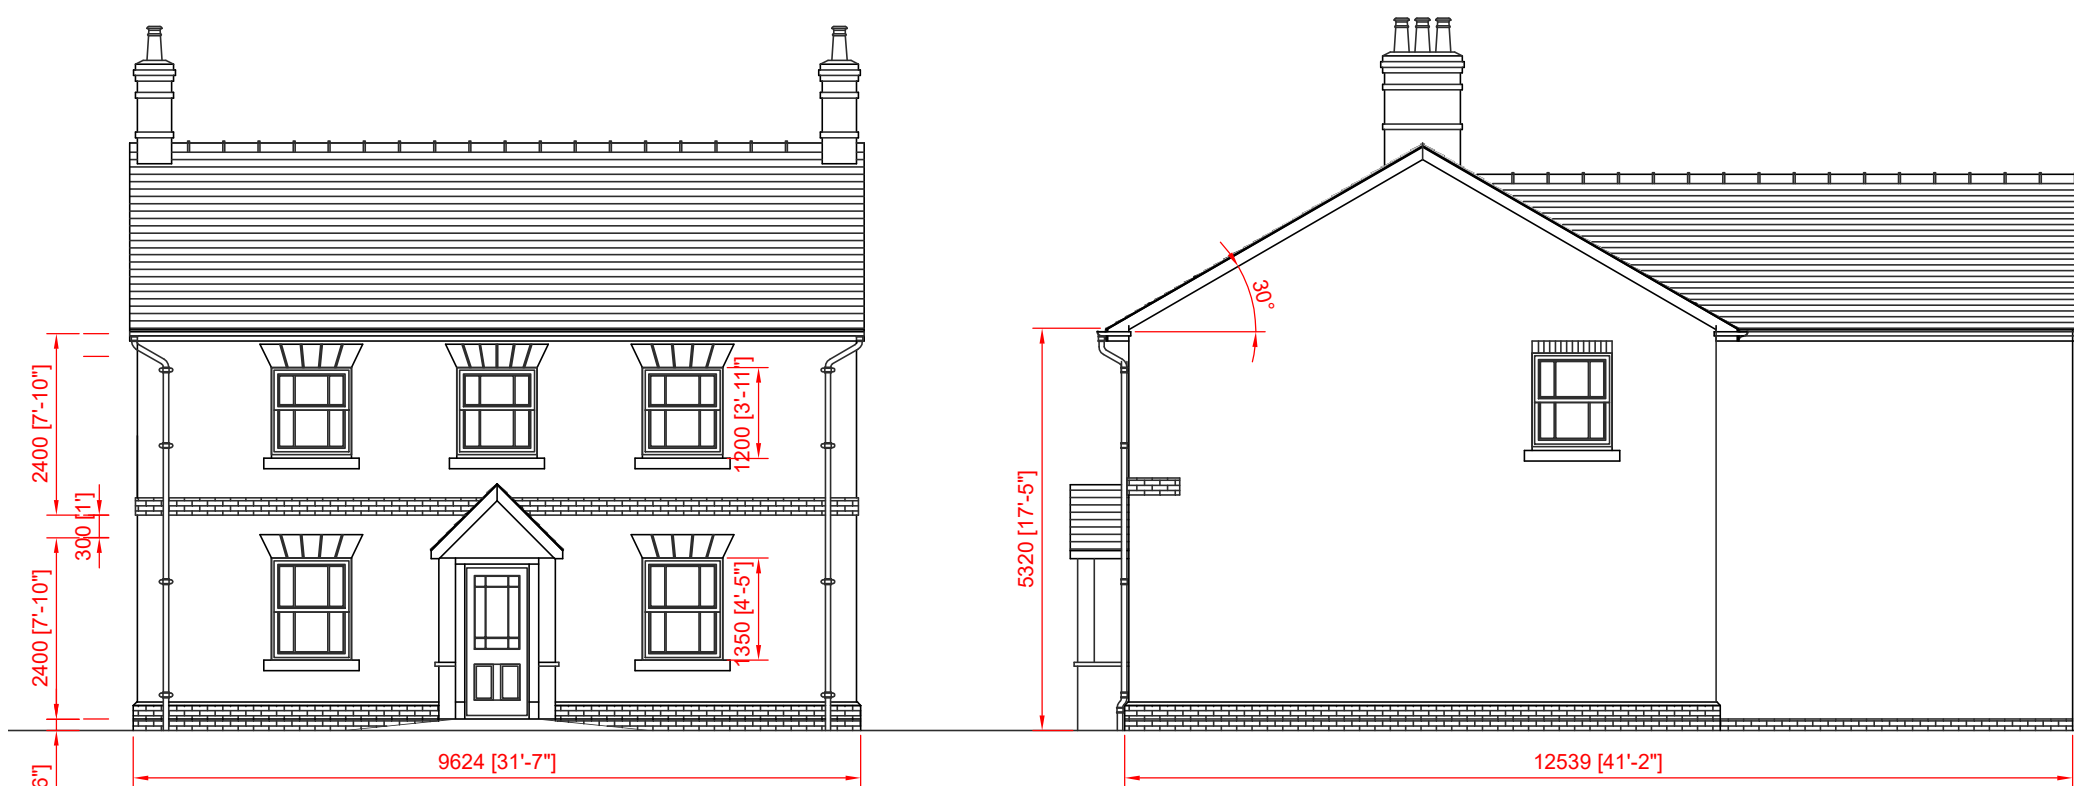


Proposed Front
Proposed Elevations 1:100 @ A1

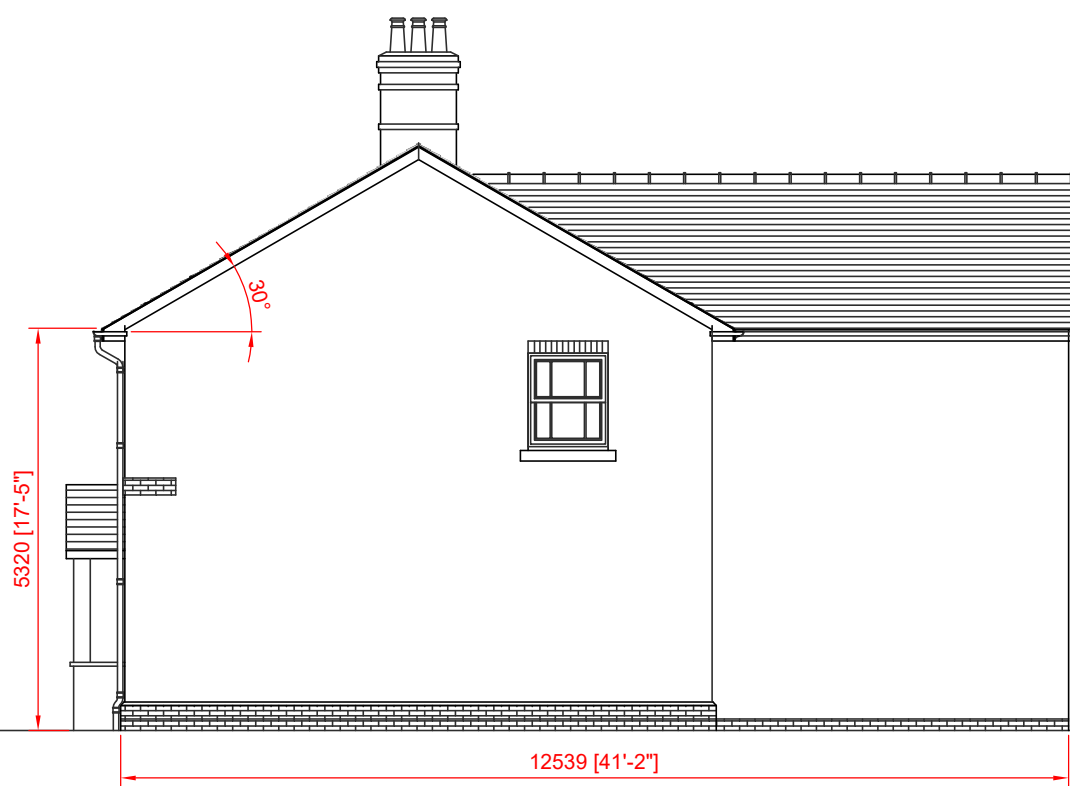




Proposed Side




Proposed Back

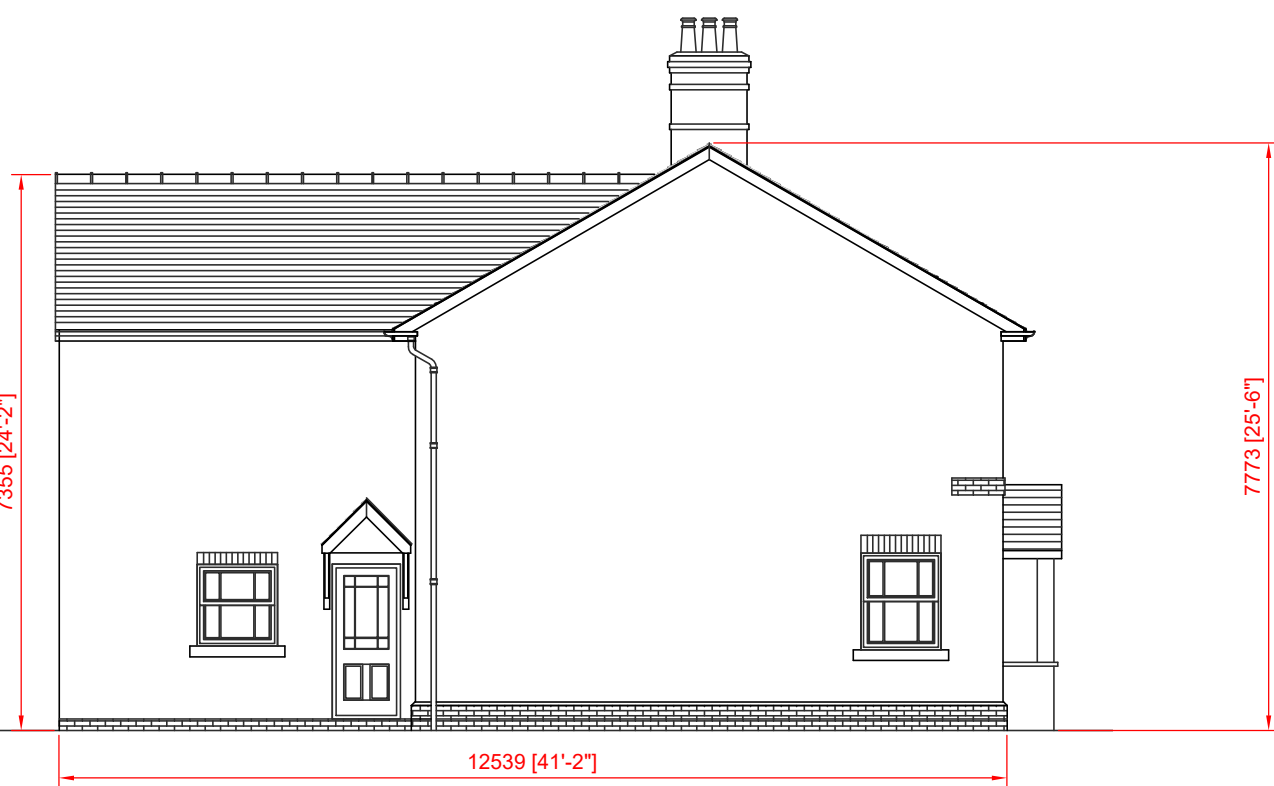


Proposed Side

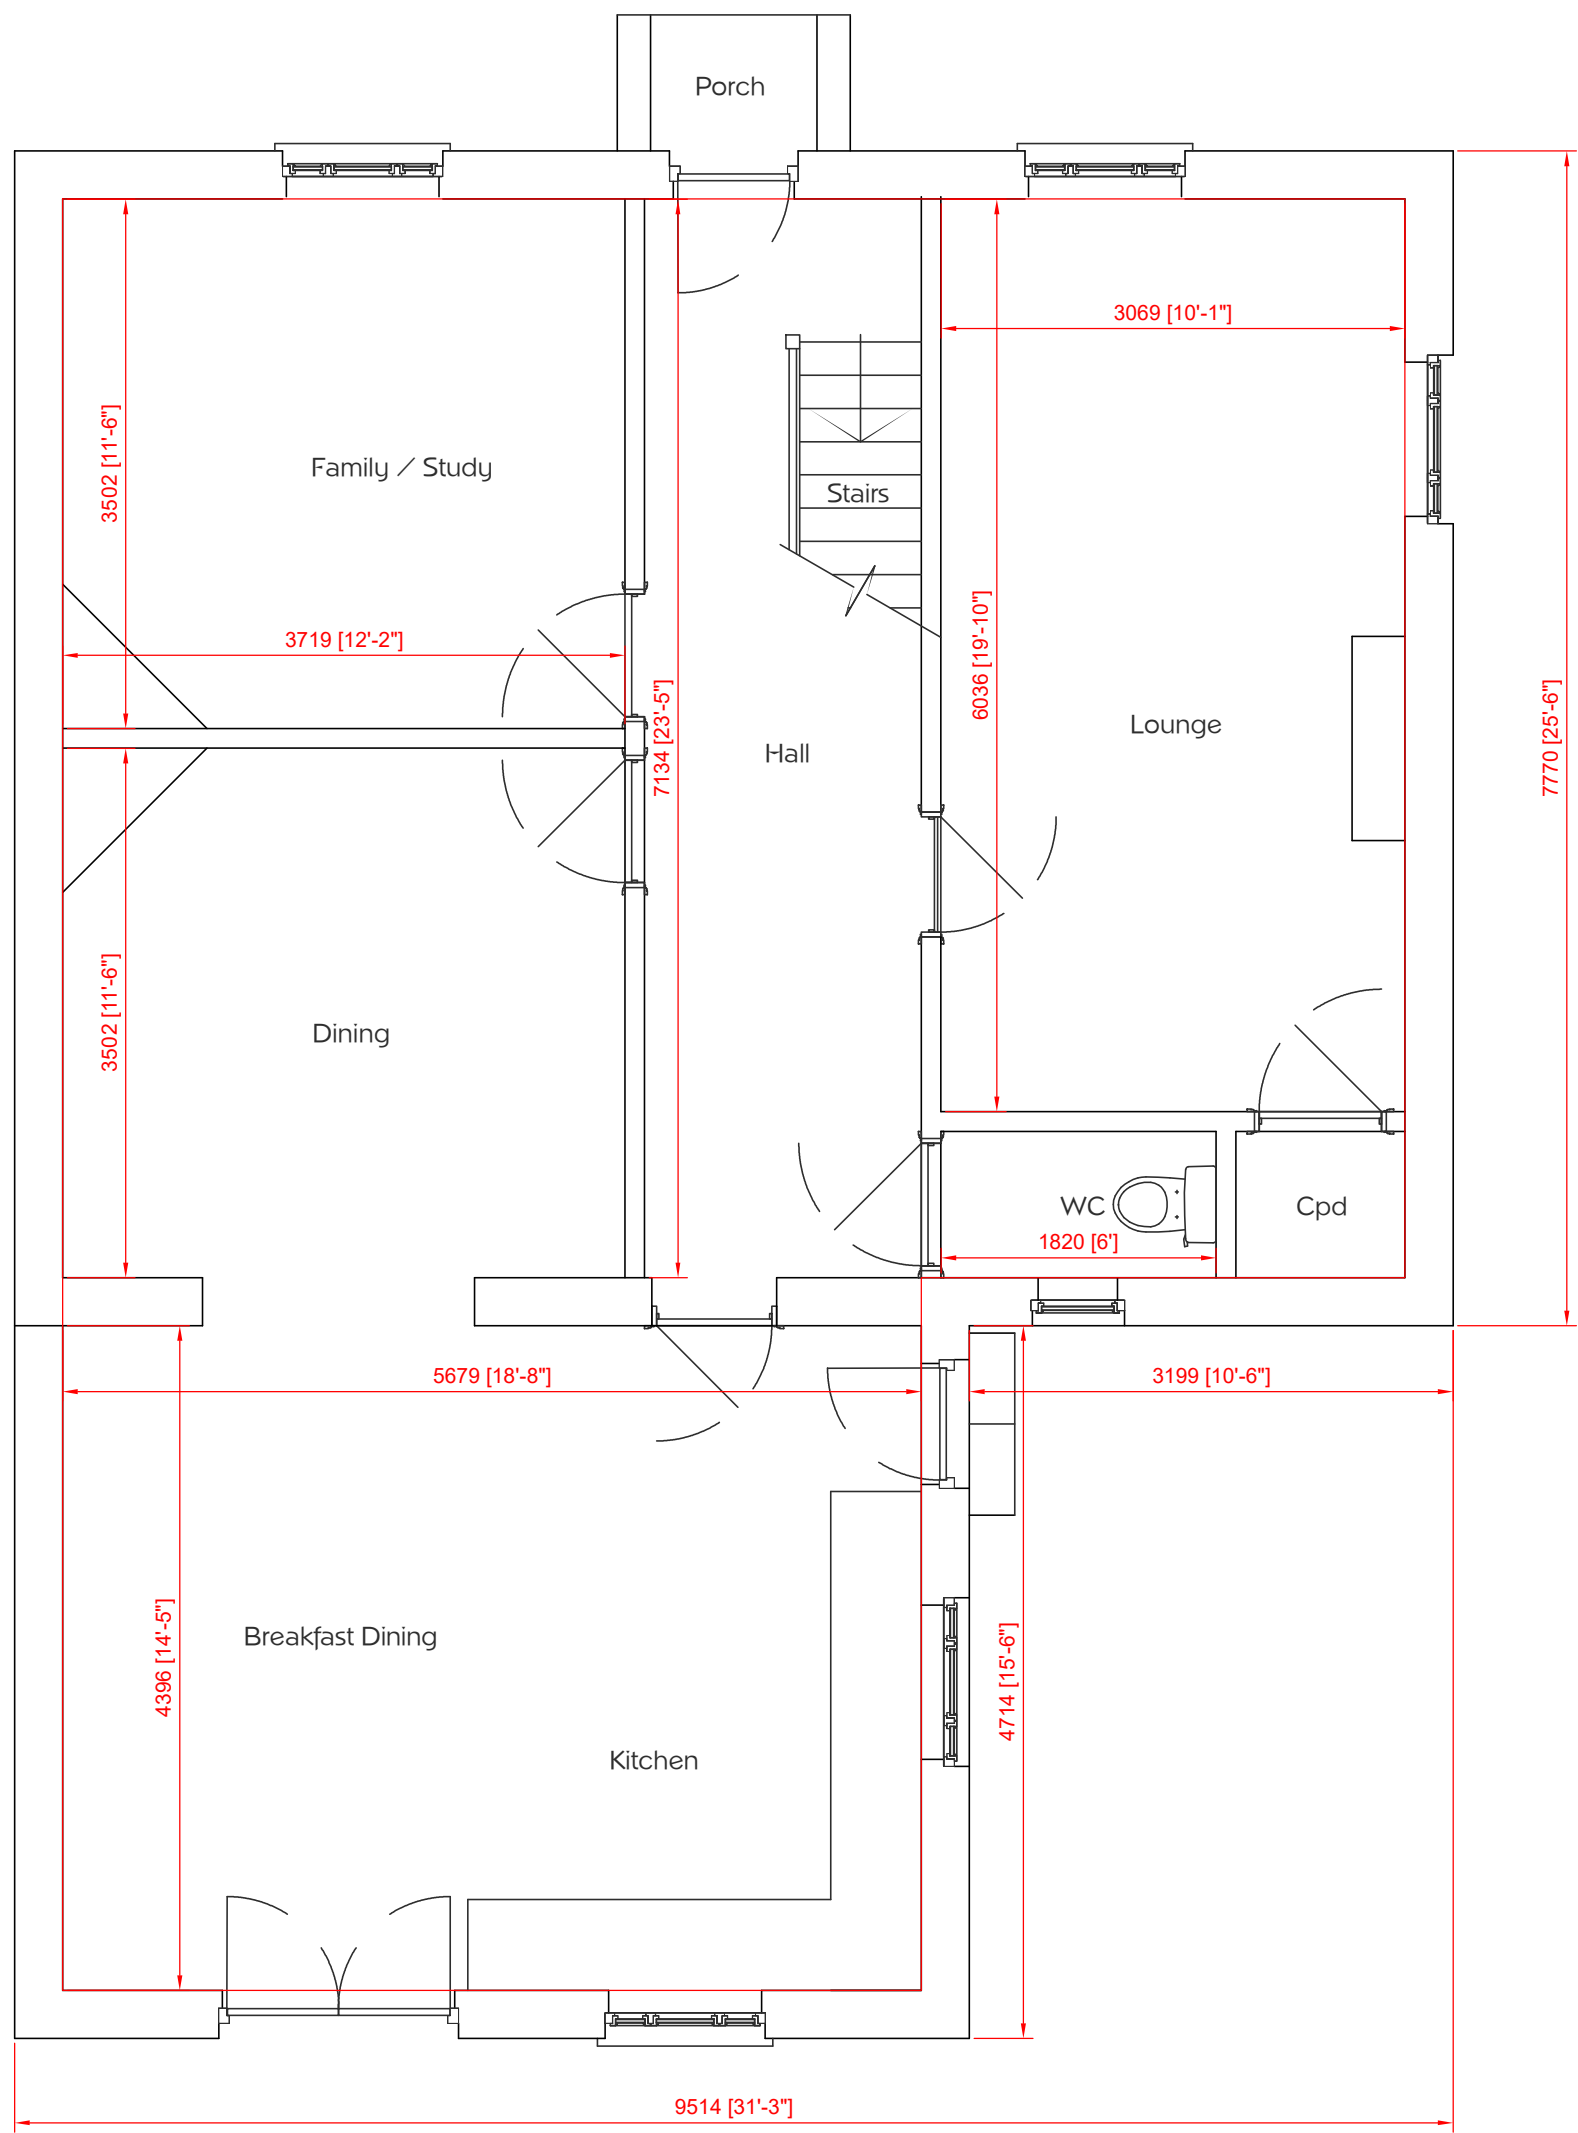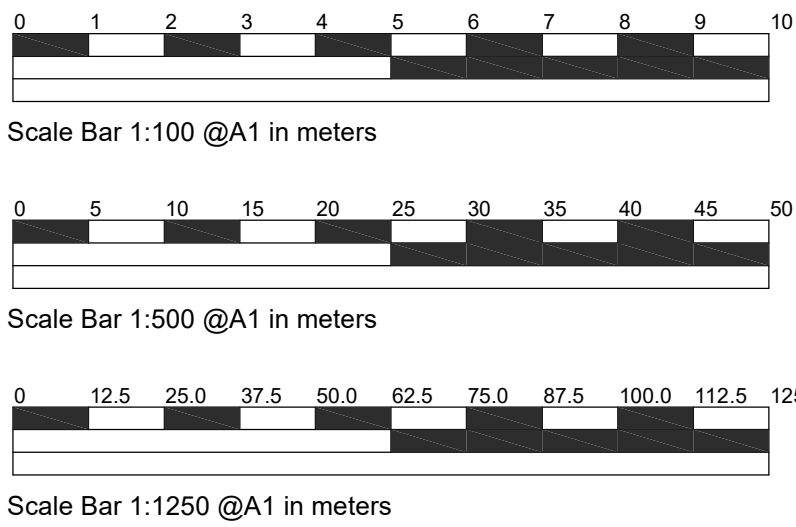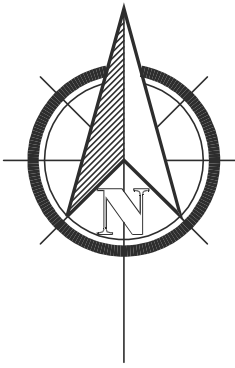



Proposed Ground Floor
New dwelling GF 90.1 05sqm/ 969.882sqft

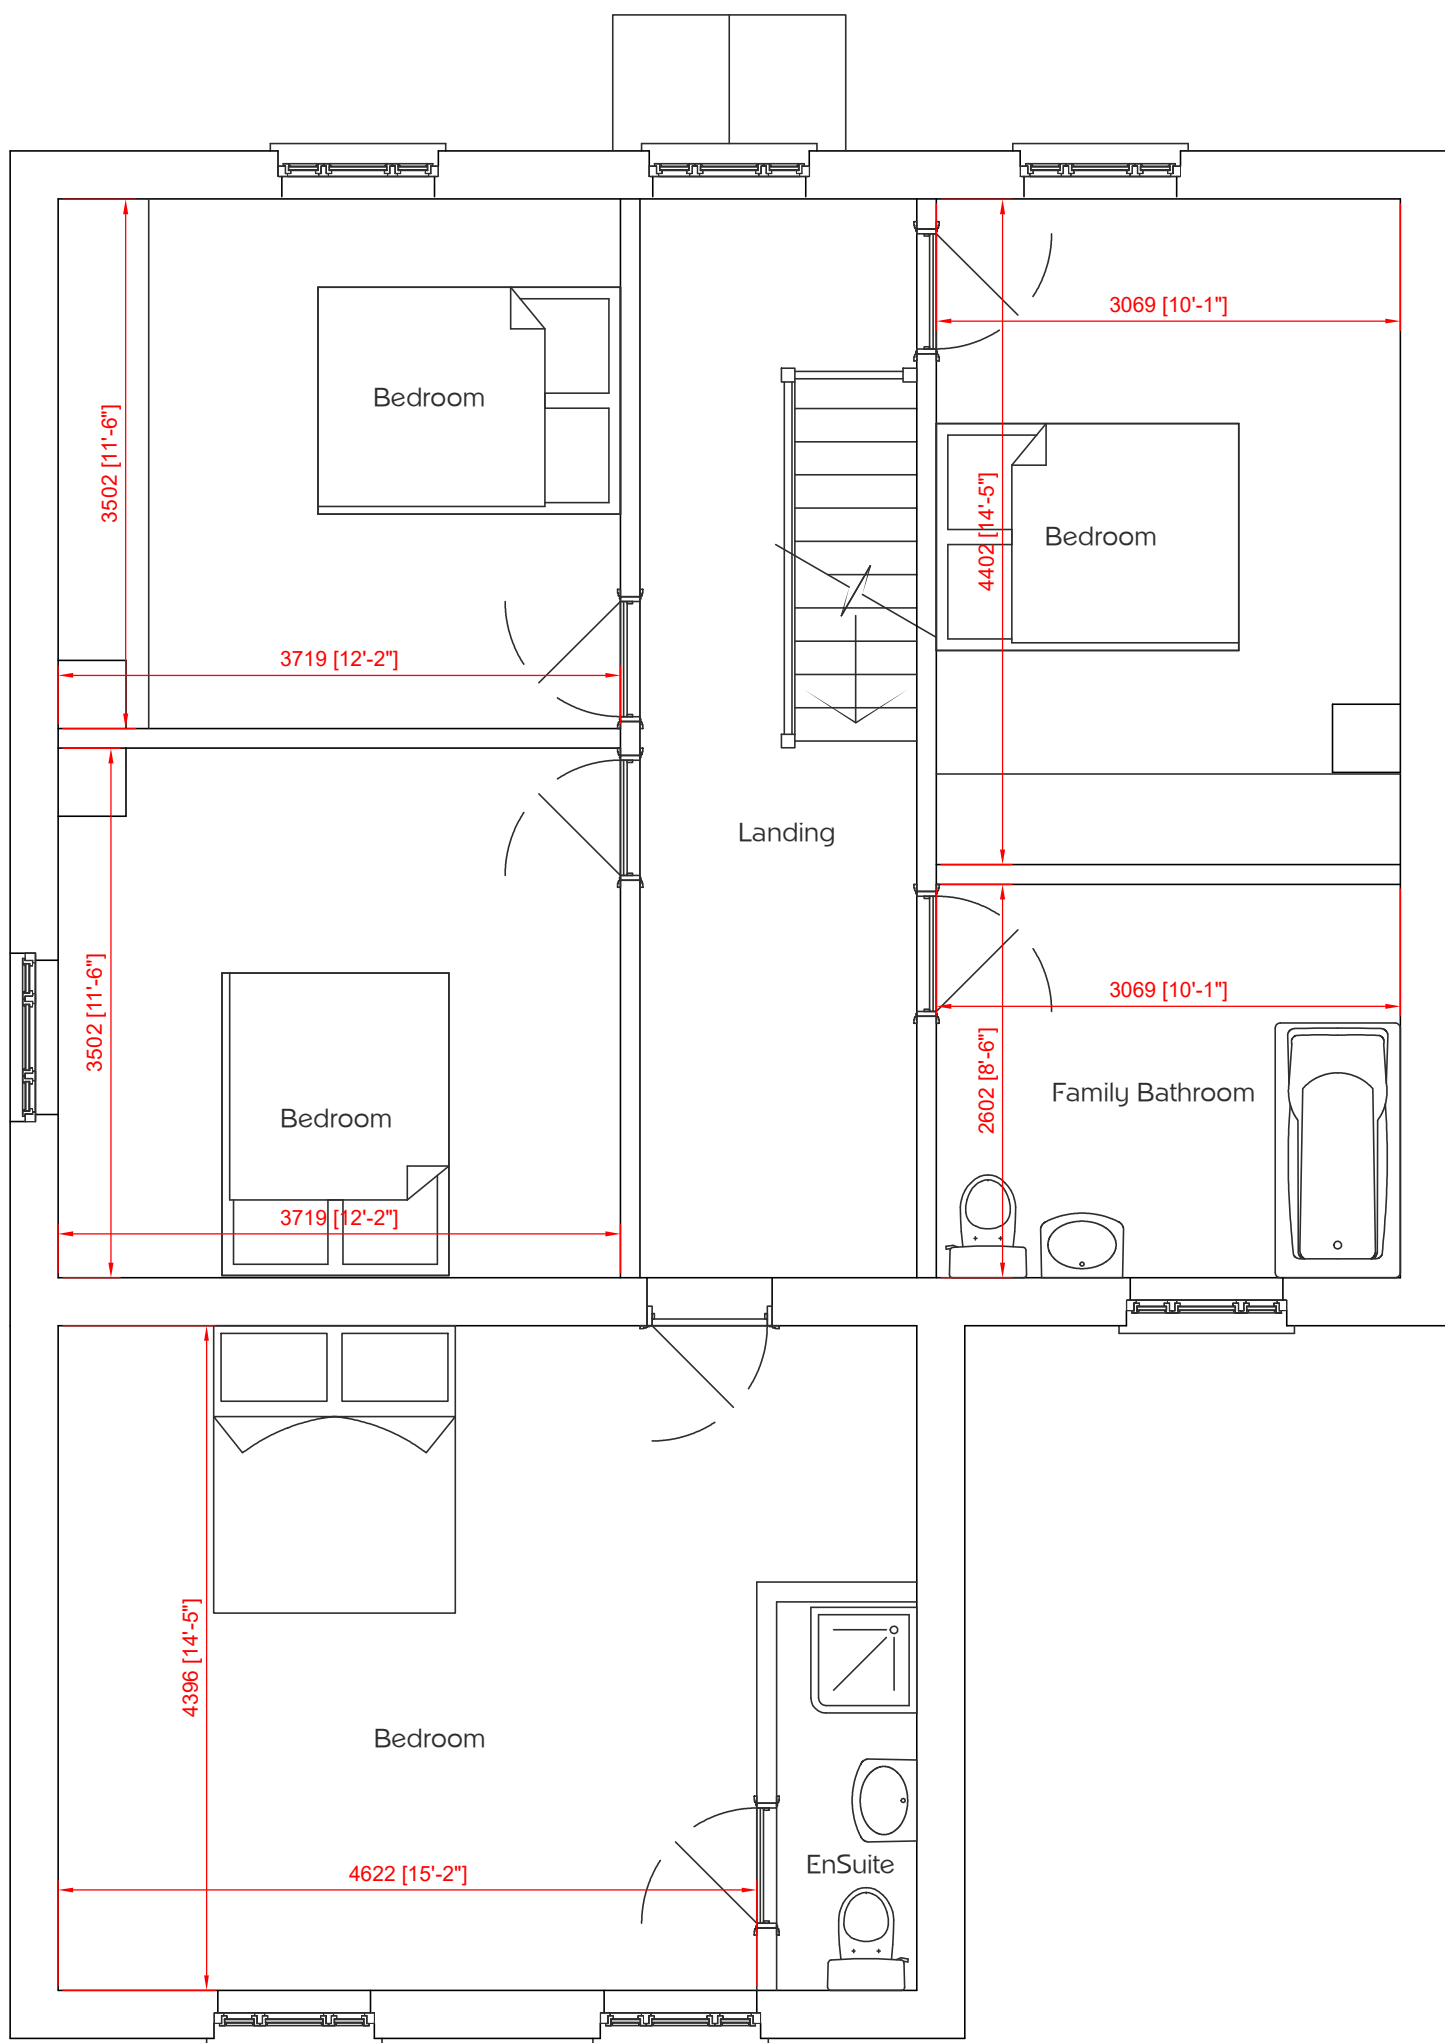

Proposed First Floor
New dwelling FF 90.1 05sqm/ 969.882sqft

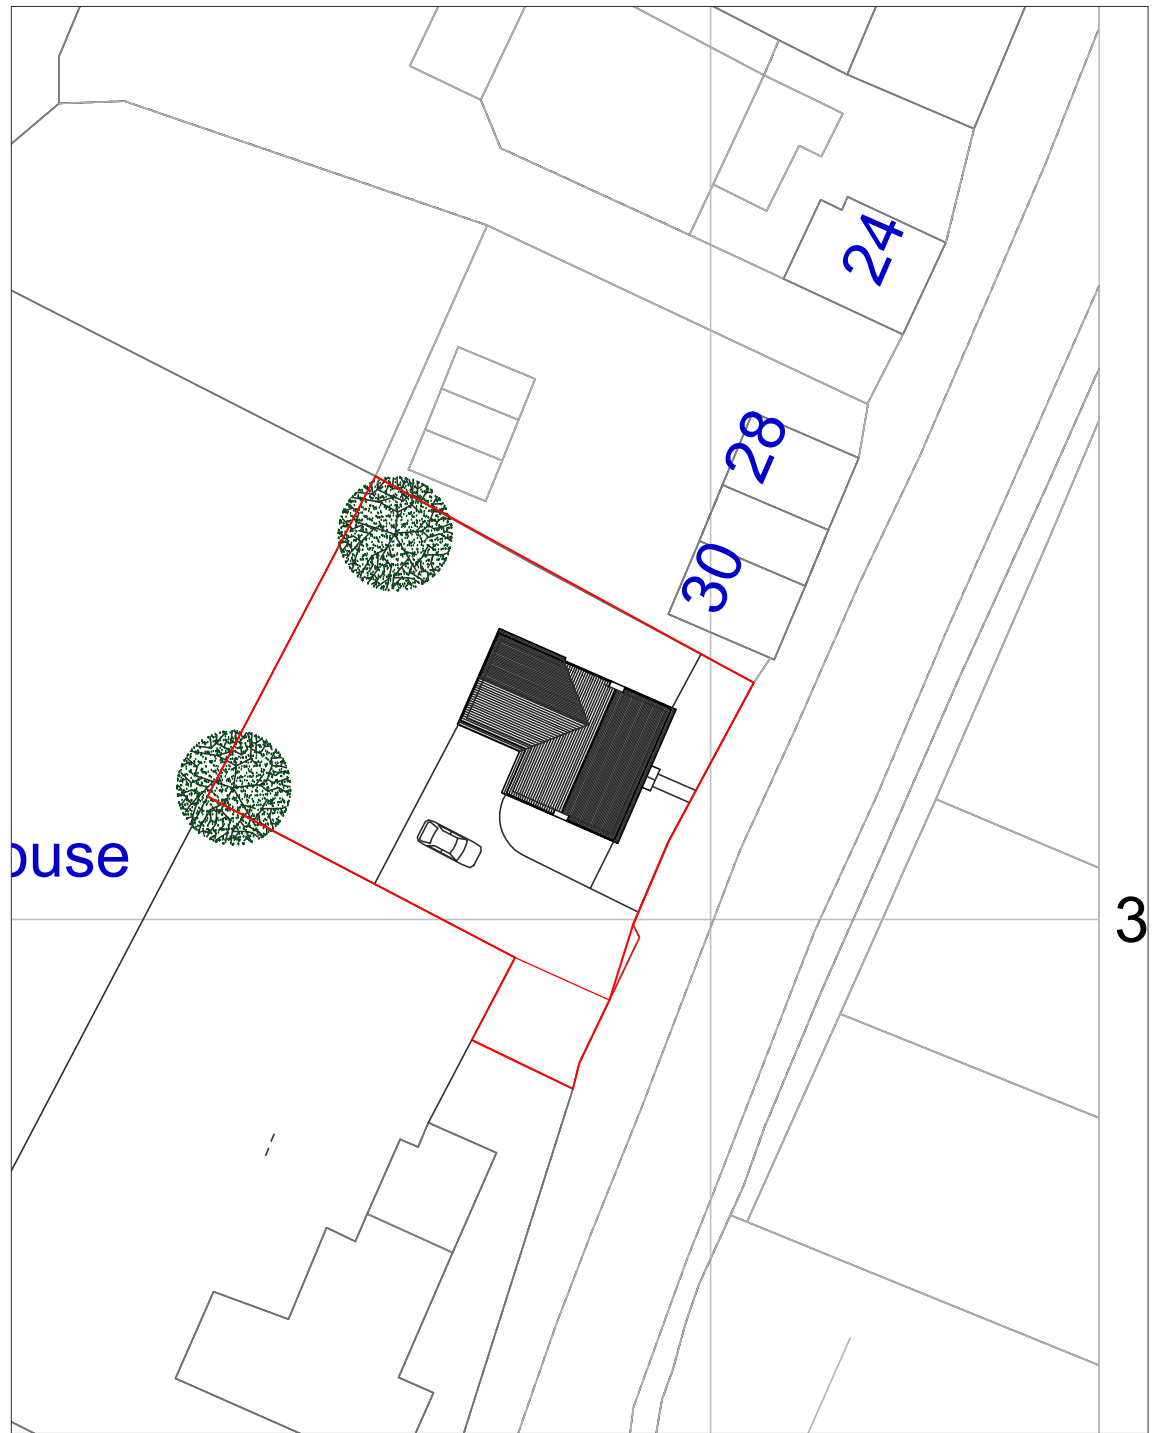

Block Plan 1:500 @ A1

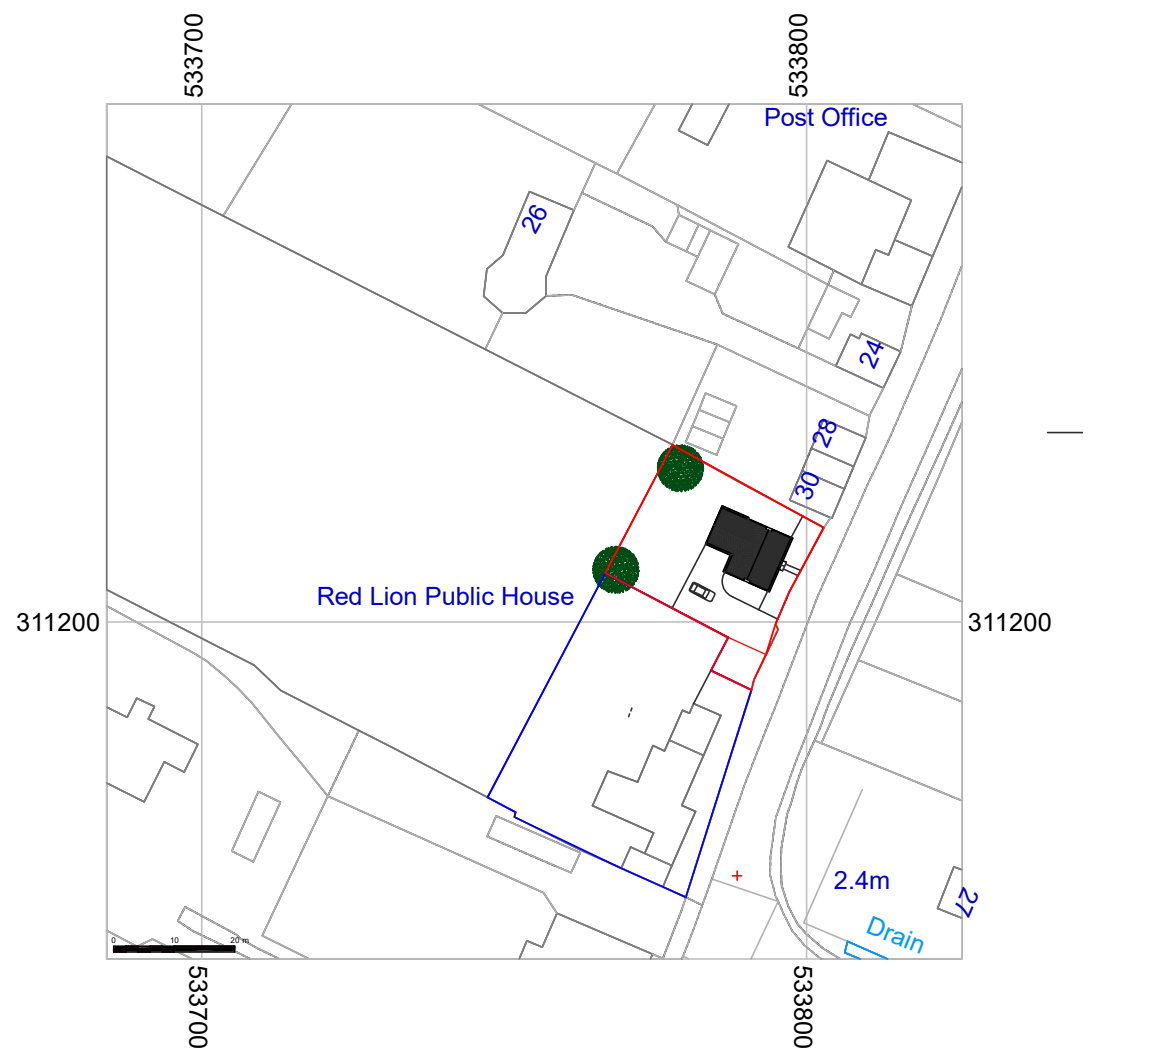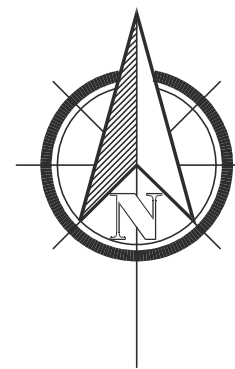

Location Plan 1:1250 @ A1

Proposed Plans 1:50 @ A1

New dwelling Gross internal 180.2 0sqm/ 1939.764sqft

SLR Architectural

SLR Architectural 7 Pingle Farm Road Swadlincote Derbyshire DE11 0QZ
Tel:- 0845 6430 021 Email: slr_architectural@btinternet.com

Ref		PLANNING SUBMISSION	
Drawn	SLR	Date	18/09/17
		Scales	1:50 1:100 1:500 1:1250 @ A1
Smartmove Property Solutions, Saxon House, Cross Street, Peterborough, Cambridgeshire, PE1 1XA.		Proposed New Build Home, Proposed Plans & Elevations	
		482-17-150	
		Rev	A