New roof finish to be interlocking concrete tiles to match existing

Do not scale off this drawing.
All site dimensions to be checked before work commences.

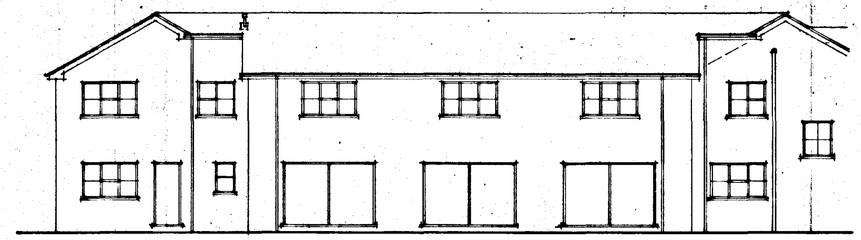

REAR ELEVATION

Facing bricks to match existing

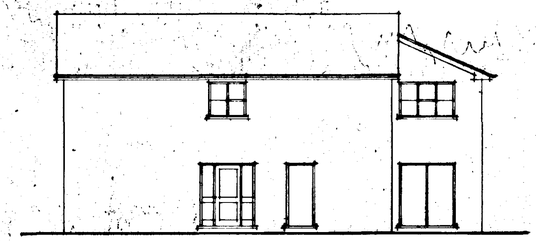

SIDE ELEVATION

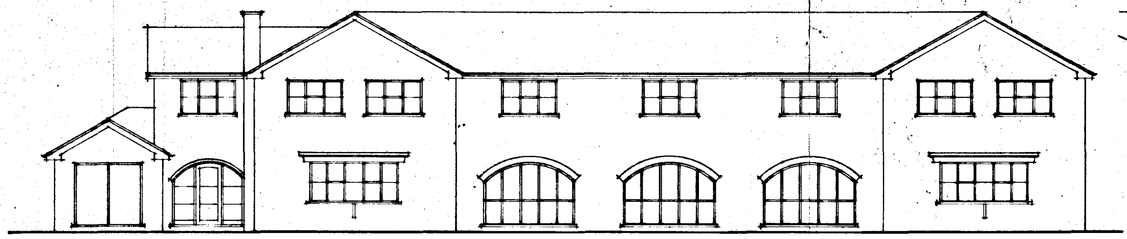

FRONT ELEVATION

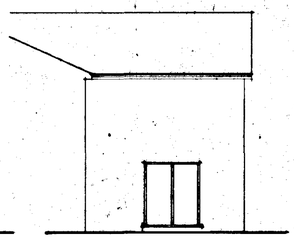

SIDE ELEVATION

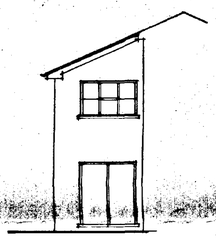

SIDE ELEVATION

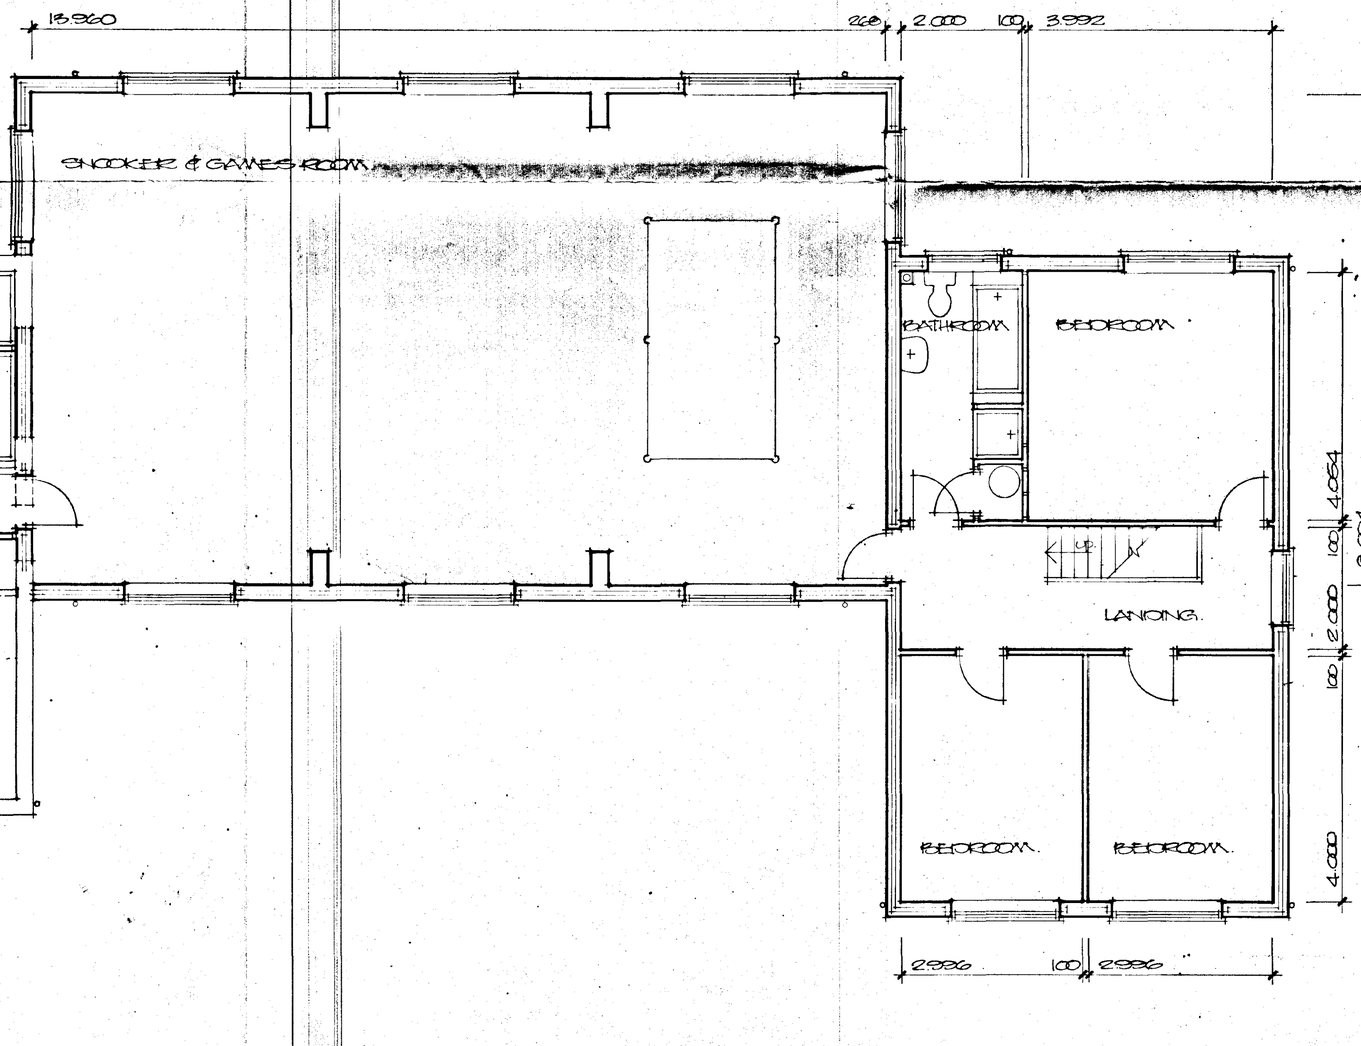

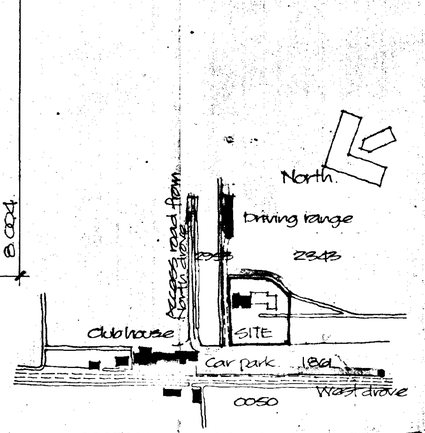

LOCATION PLAN Scale 1:2500

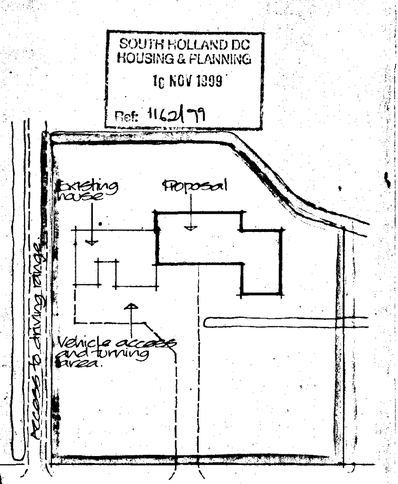

BLOCK PLAN Scale 1:500

SOUTH HOLLAND DC
HOUSING & PLANNING
10 NOV 1999
Ref: H/621/99

DETERMINED PLAN

Project
PROPOSED EXTENSIONS TO HOUSE
WEST DROVE, GEDNEY HILL, SPALDING.
FIRST FLOOR LAYOUT, ELEVATIONS & SITE PLANS.

ALAN HORNSBY
ARCHITECTURAL SERVICES
'Little Acre'
Peak Hill, Cowbit,
Spalding, Lincs. PE12 6AW
Tel. Holbeach (01406) 380591

Client
MR & MRS C. BRITTON

Scale 1:50/1:100
Date Nov.99

Drg. no.
99/66/02

AM ADMEL 230

Do not scale off this drawing.
All site dimensions to be checked before work commences.

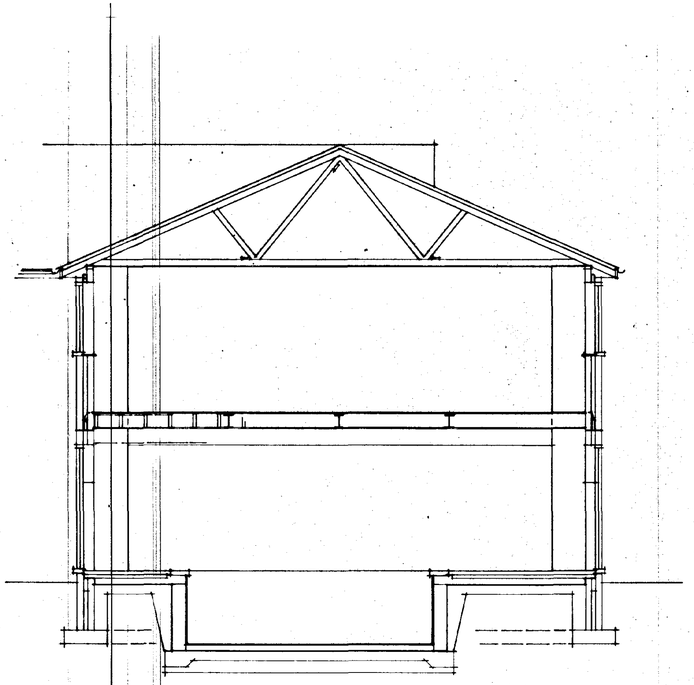

SECTION A-A

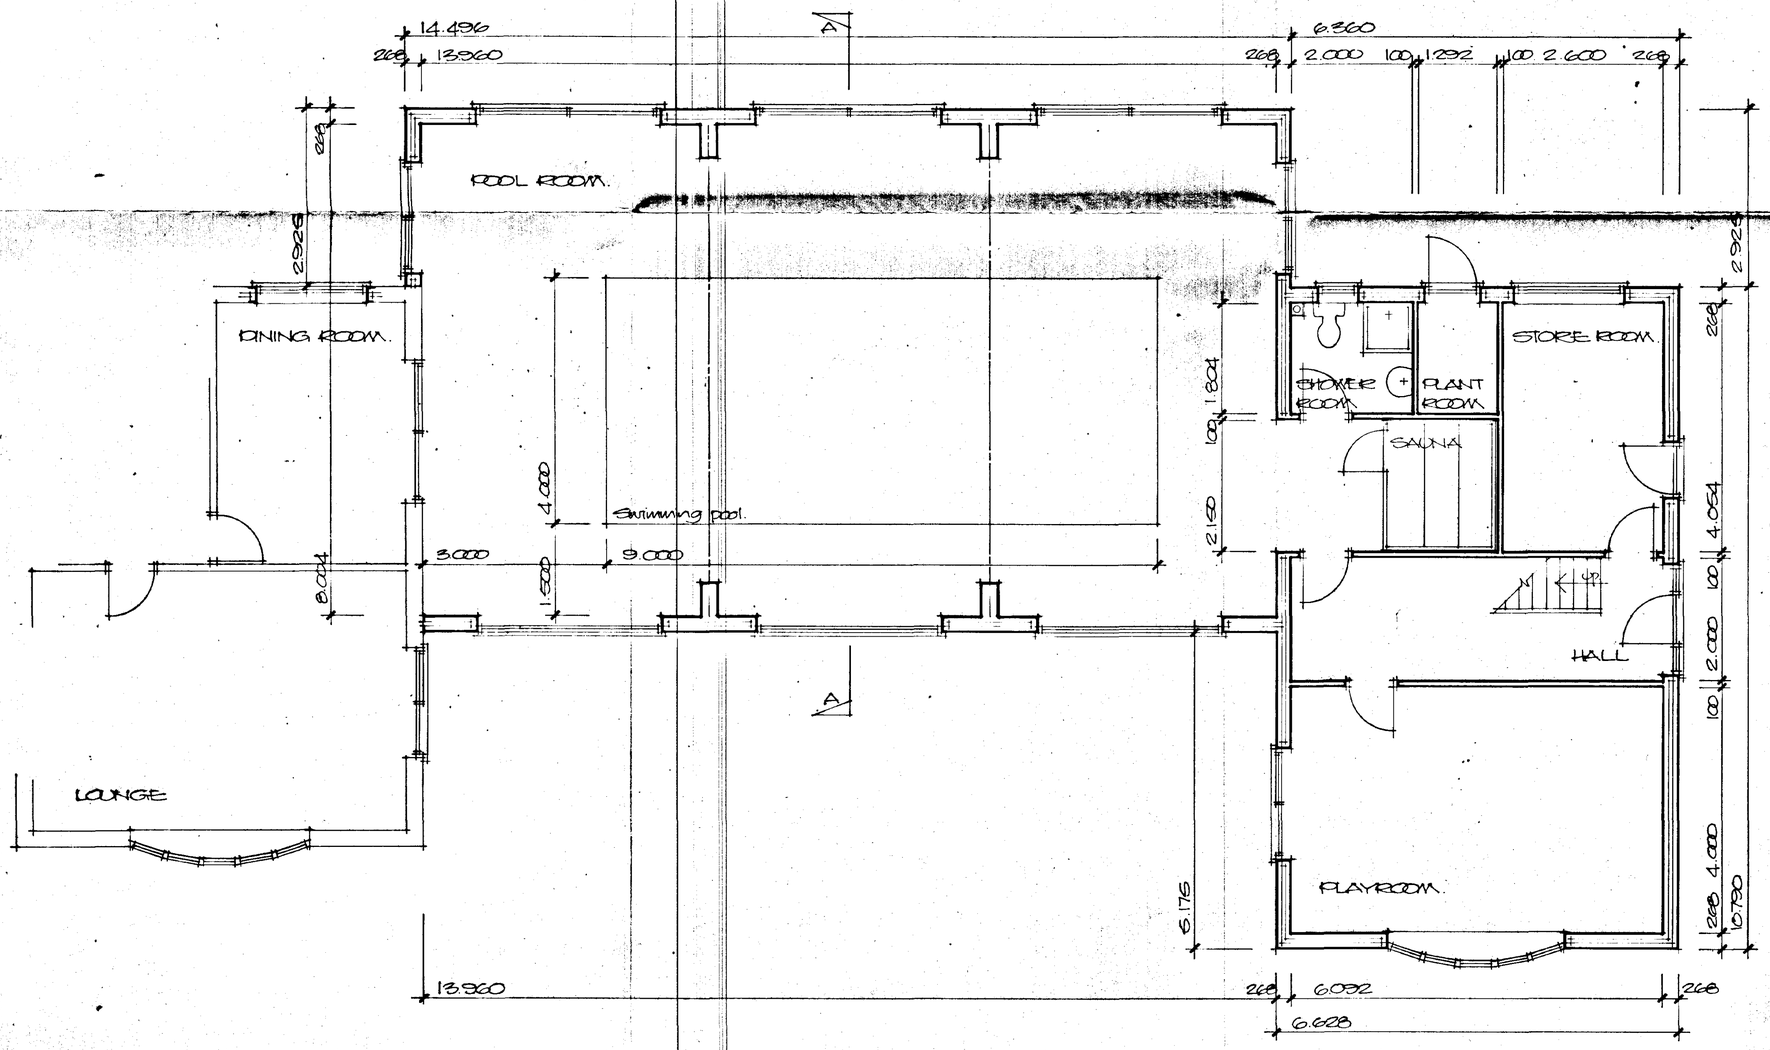

DETERMINED PLAN

SOUTH HOLLAND DC
HOUSING & PLANNING
16 NOV 1999
Ref. 1162/99

Project
PROPOSED EXTENSIONS TO HOUSE
WEST DROVE, GEDNEY HILL, SPALDING.
GROUND FLOOR LAYOUT AND SECTION

ALAN HORNSBY
ARCHITECTURAL SERVICES
'Little Acre'
Peak Hill, Cowbit,
Spalding, Lincs. PE12 6AW
Tel. Holbeach (01406) 380591

Client
MR. & MRS C. BRITTON

Scale 1:50
Date Nov. 99

Drg. no.
99/65/01.

AM ADMEL 230