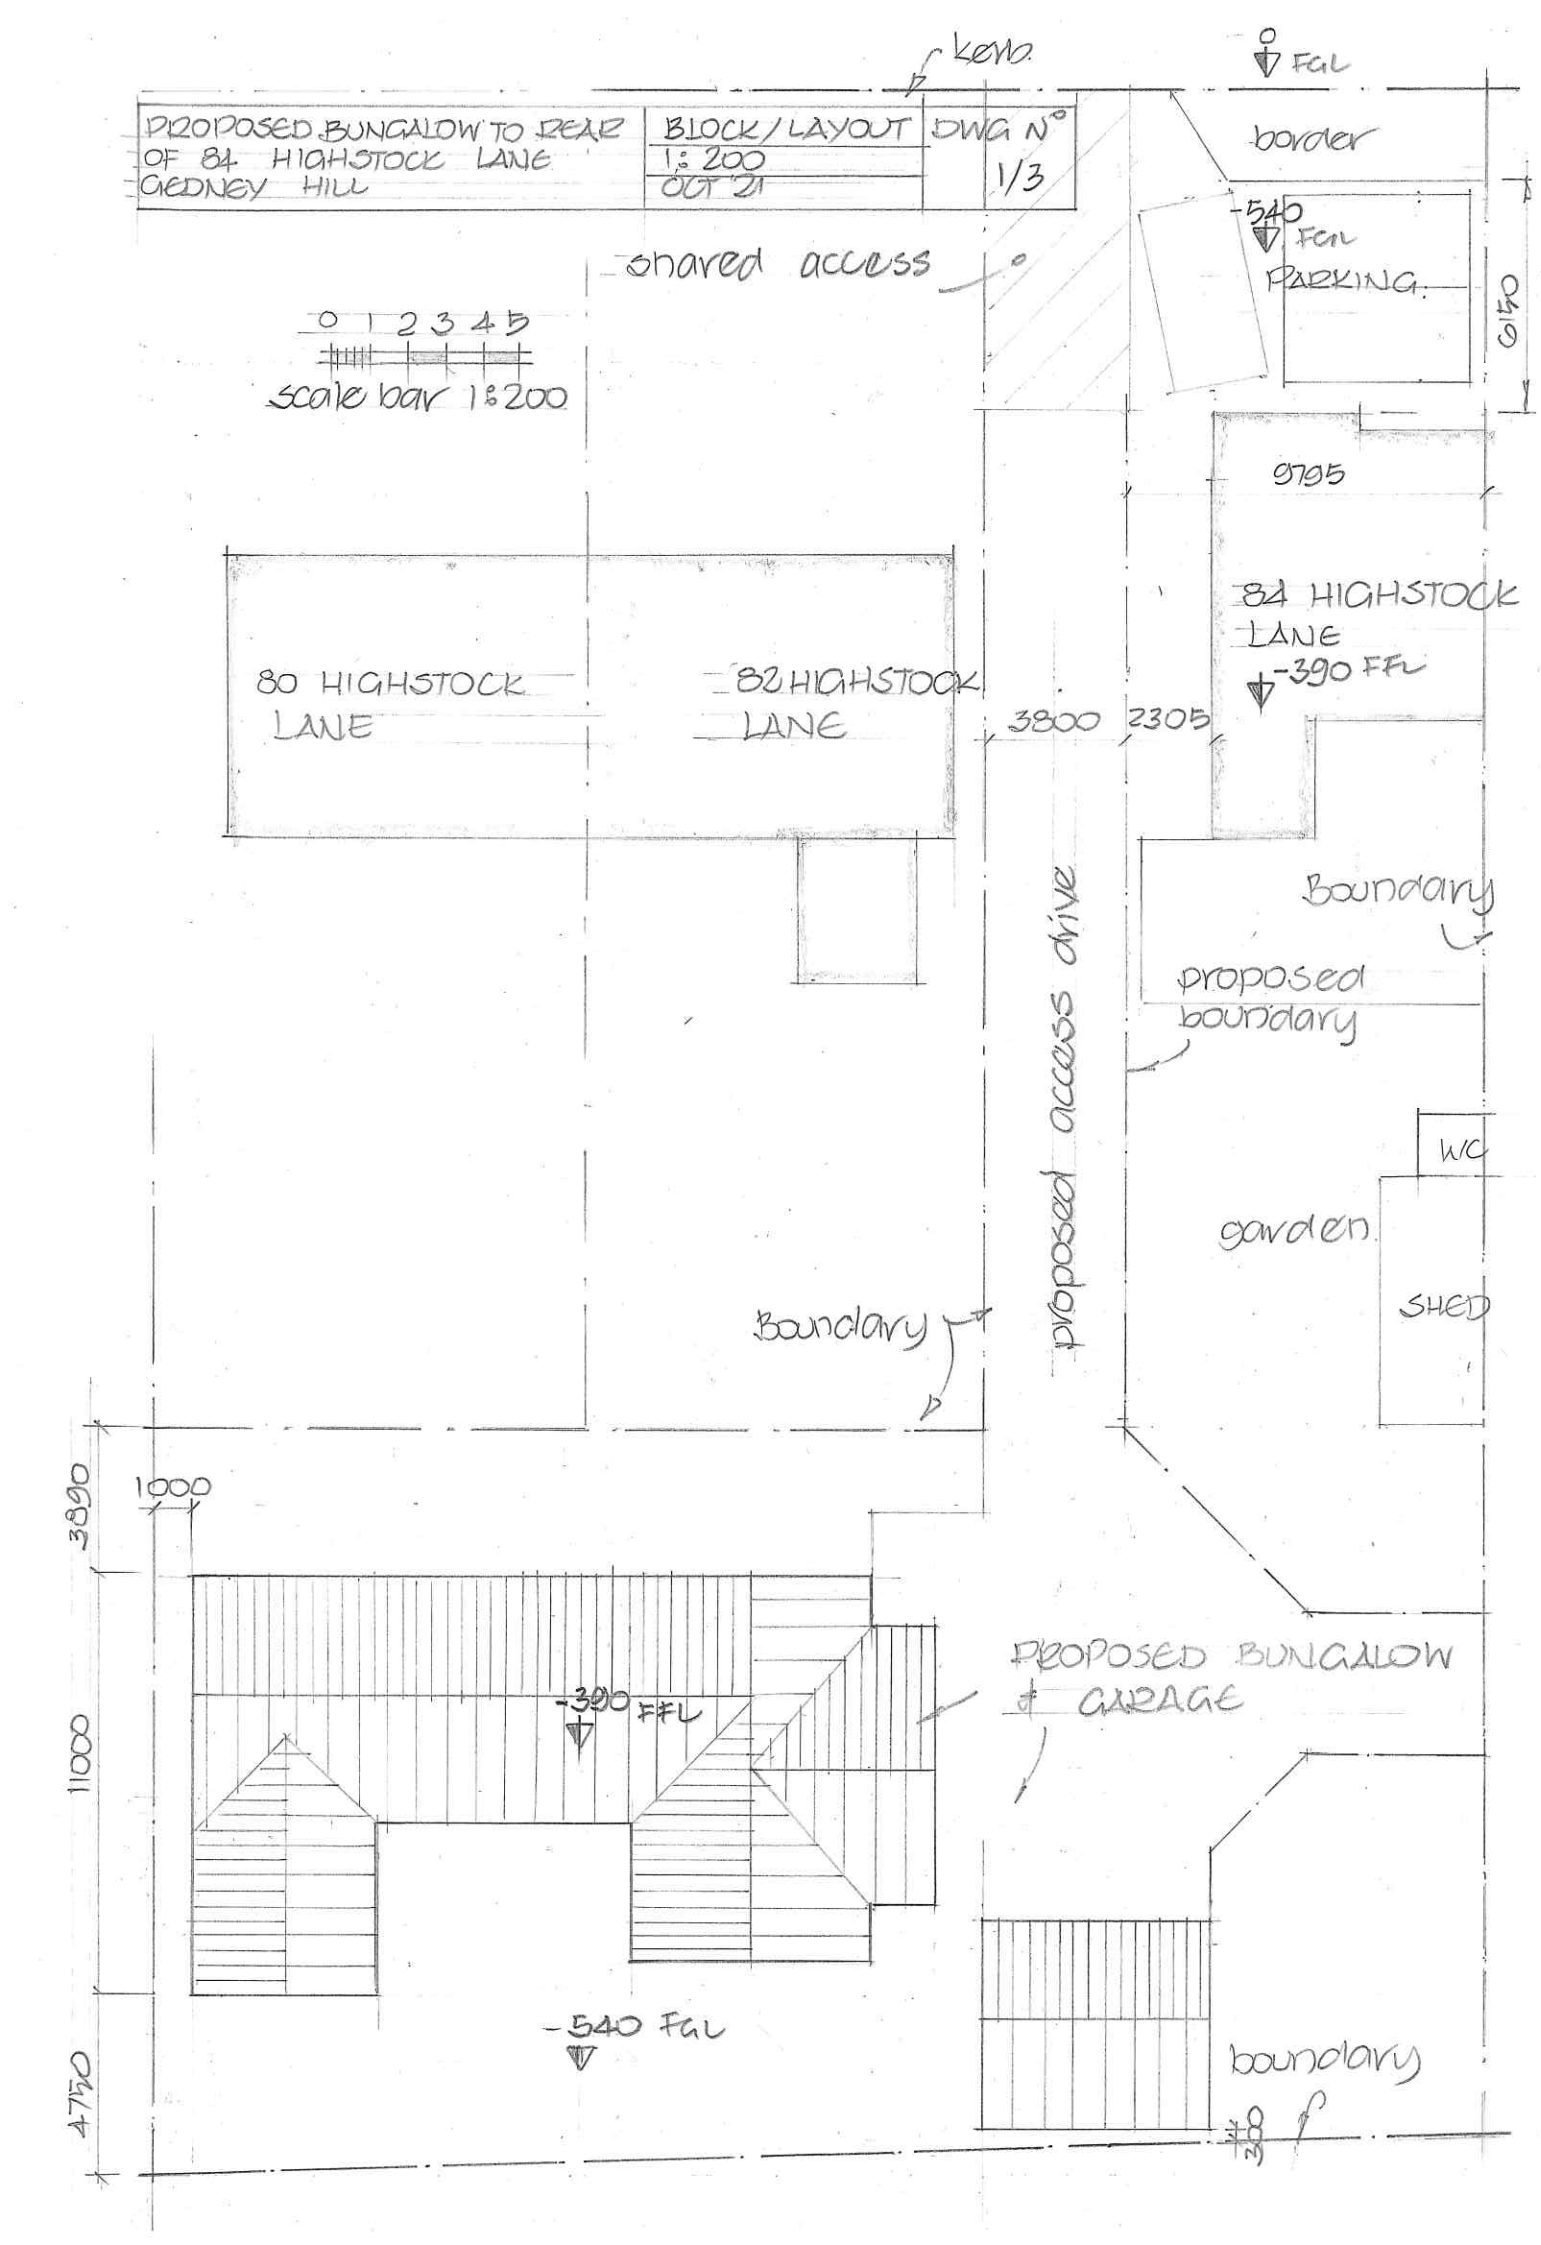

PROPOSED BUNGALOW TO REAR OF 84 HIGHSTOCK LANE CHEDNEY HILL
BLOCK / LAYOUT
1:200
OCT '21
DWG N°
1/3
kerb
FGL
border
-540
FGL
PARKING
6750
shared access
0 1 2 3 4 5
scale bar 1:200
9795
84 HIGHSTOCK LANE
-390 FFL
80 HIGHSTOCK LANE
82 HIGHSTOCK LANE
3800
2305
Boundary
proposed boundary
proposed access drive
WC
garden
SHED
Boundary
3890
1000
11000
4750
-390 FFL
PROPOSED BUNGALOW & GARAGE
-540 FGL
boundary
38