




SOUTH ELEVATION PROPOSED

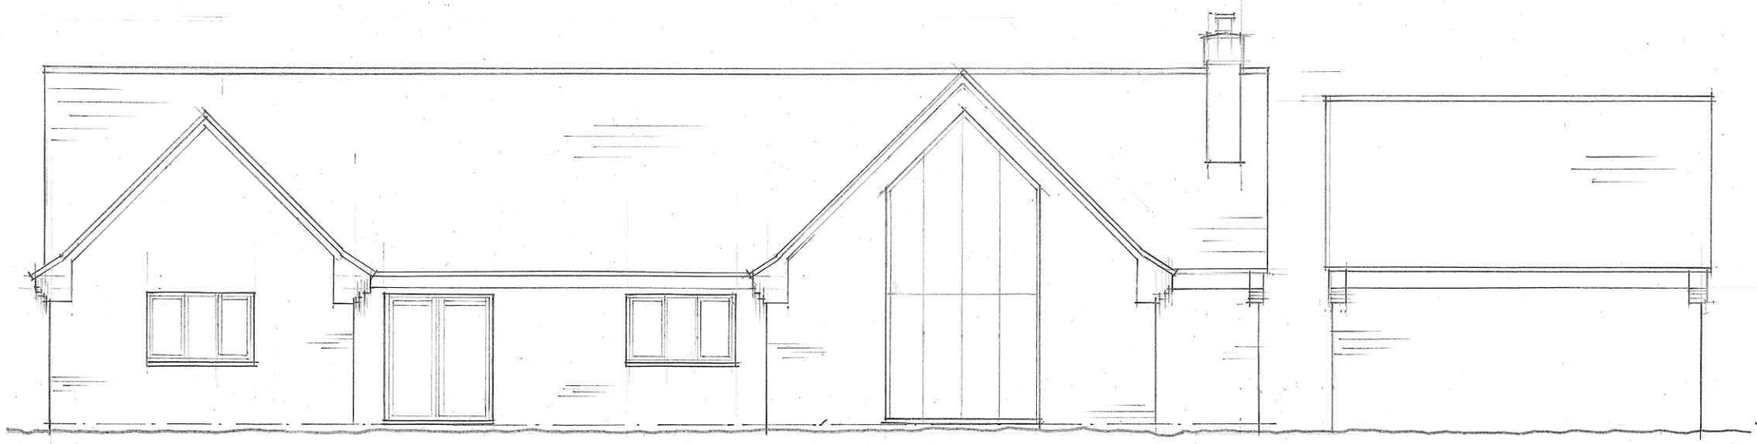


NORTH ELEVATION PROPOSED

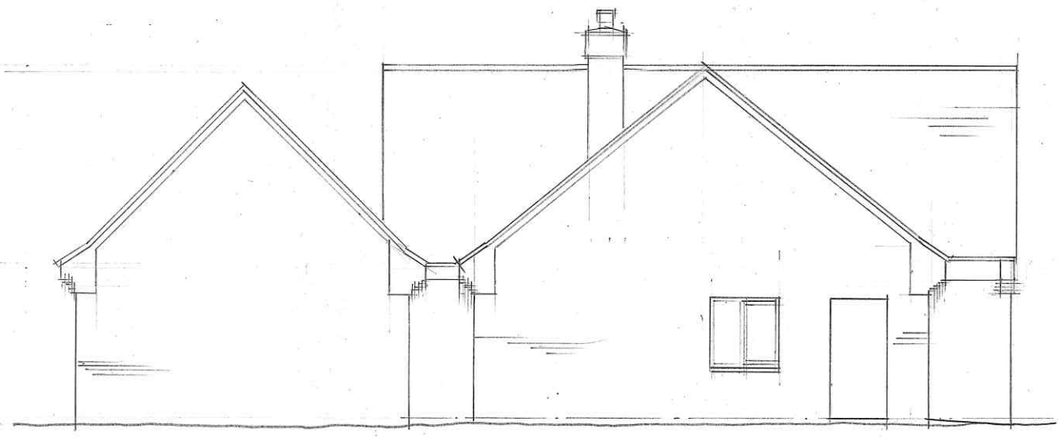

EAST ELEVATION PROPOSED

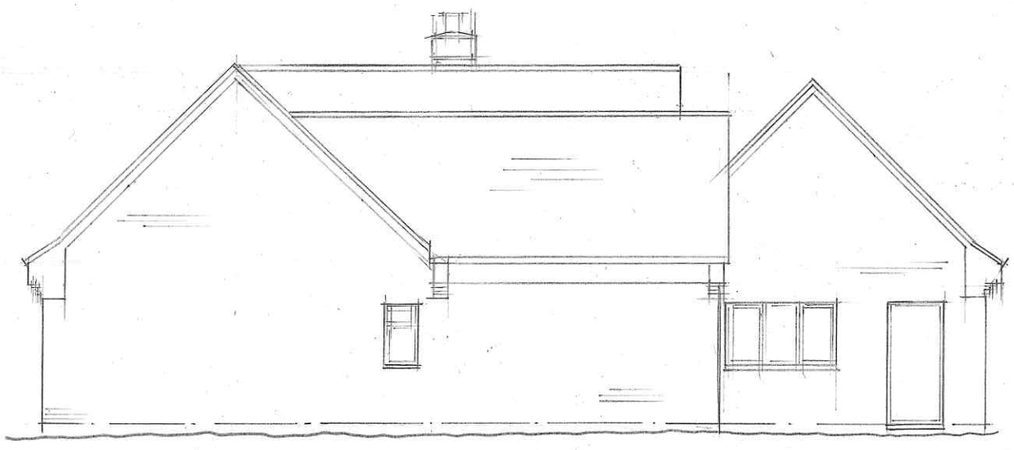

WEST ELEVATION PROPOSED

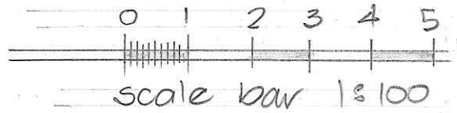

PROPOSED BUNGALOW TO REAR OF 84 HIGHSTOCK LANE GEDNEY HILL	ELEVATIONS 1:100 OCT '21	DWG. Nº 3/3