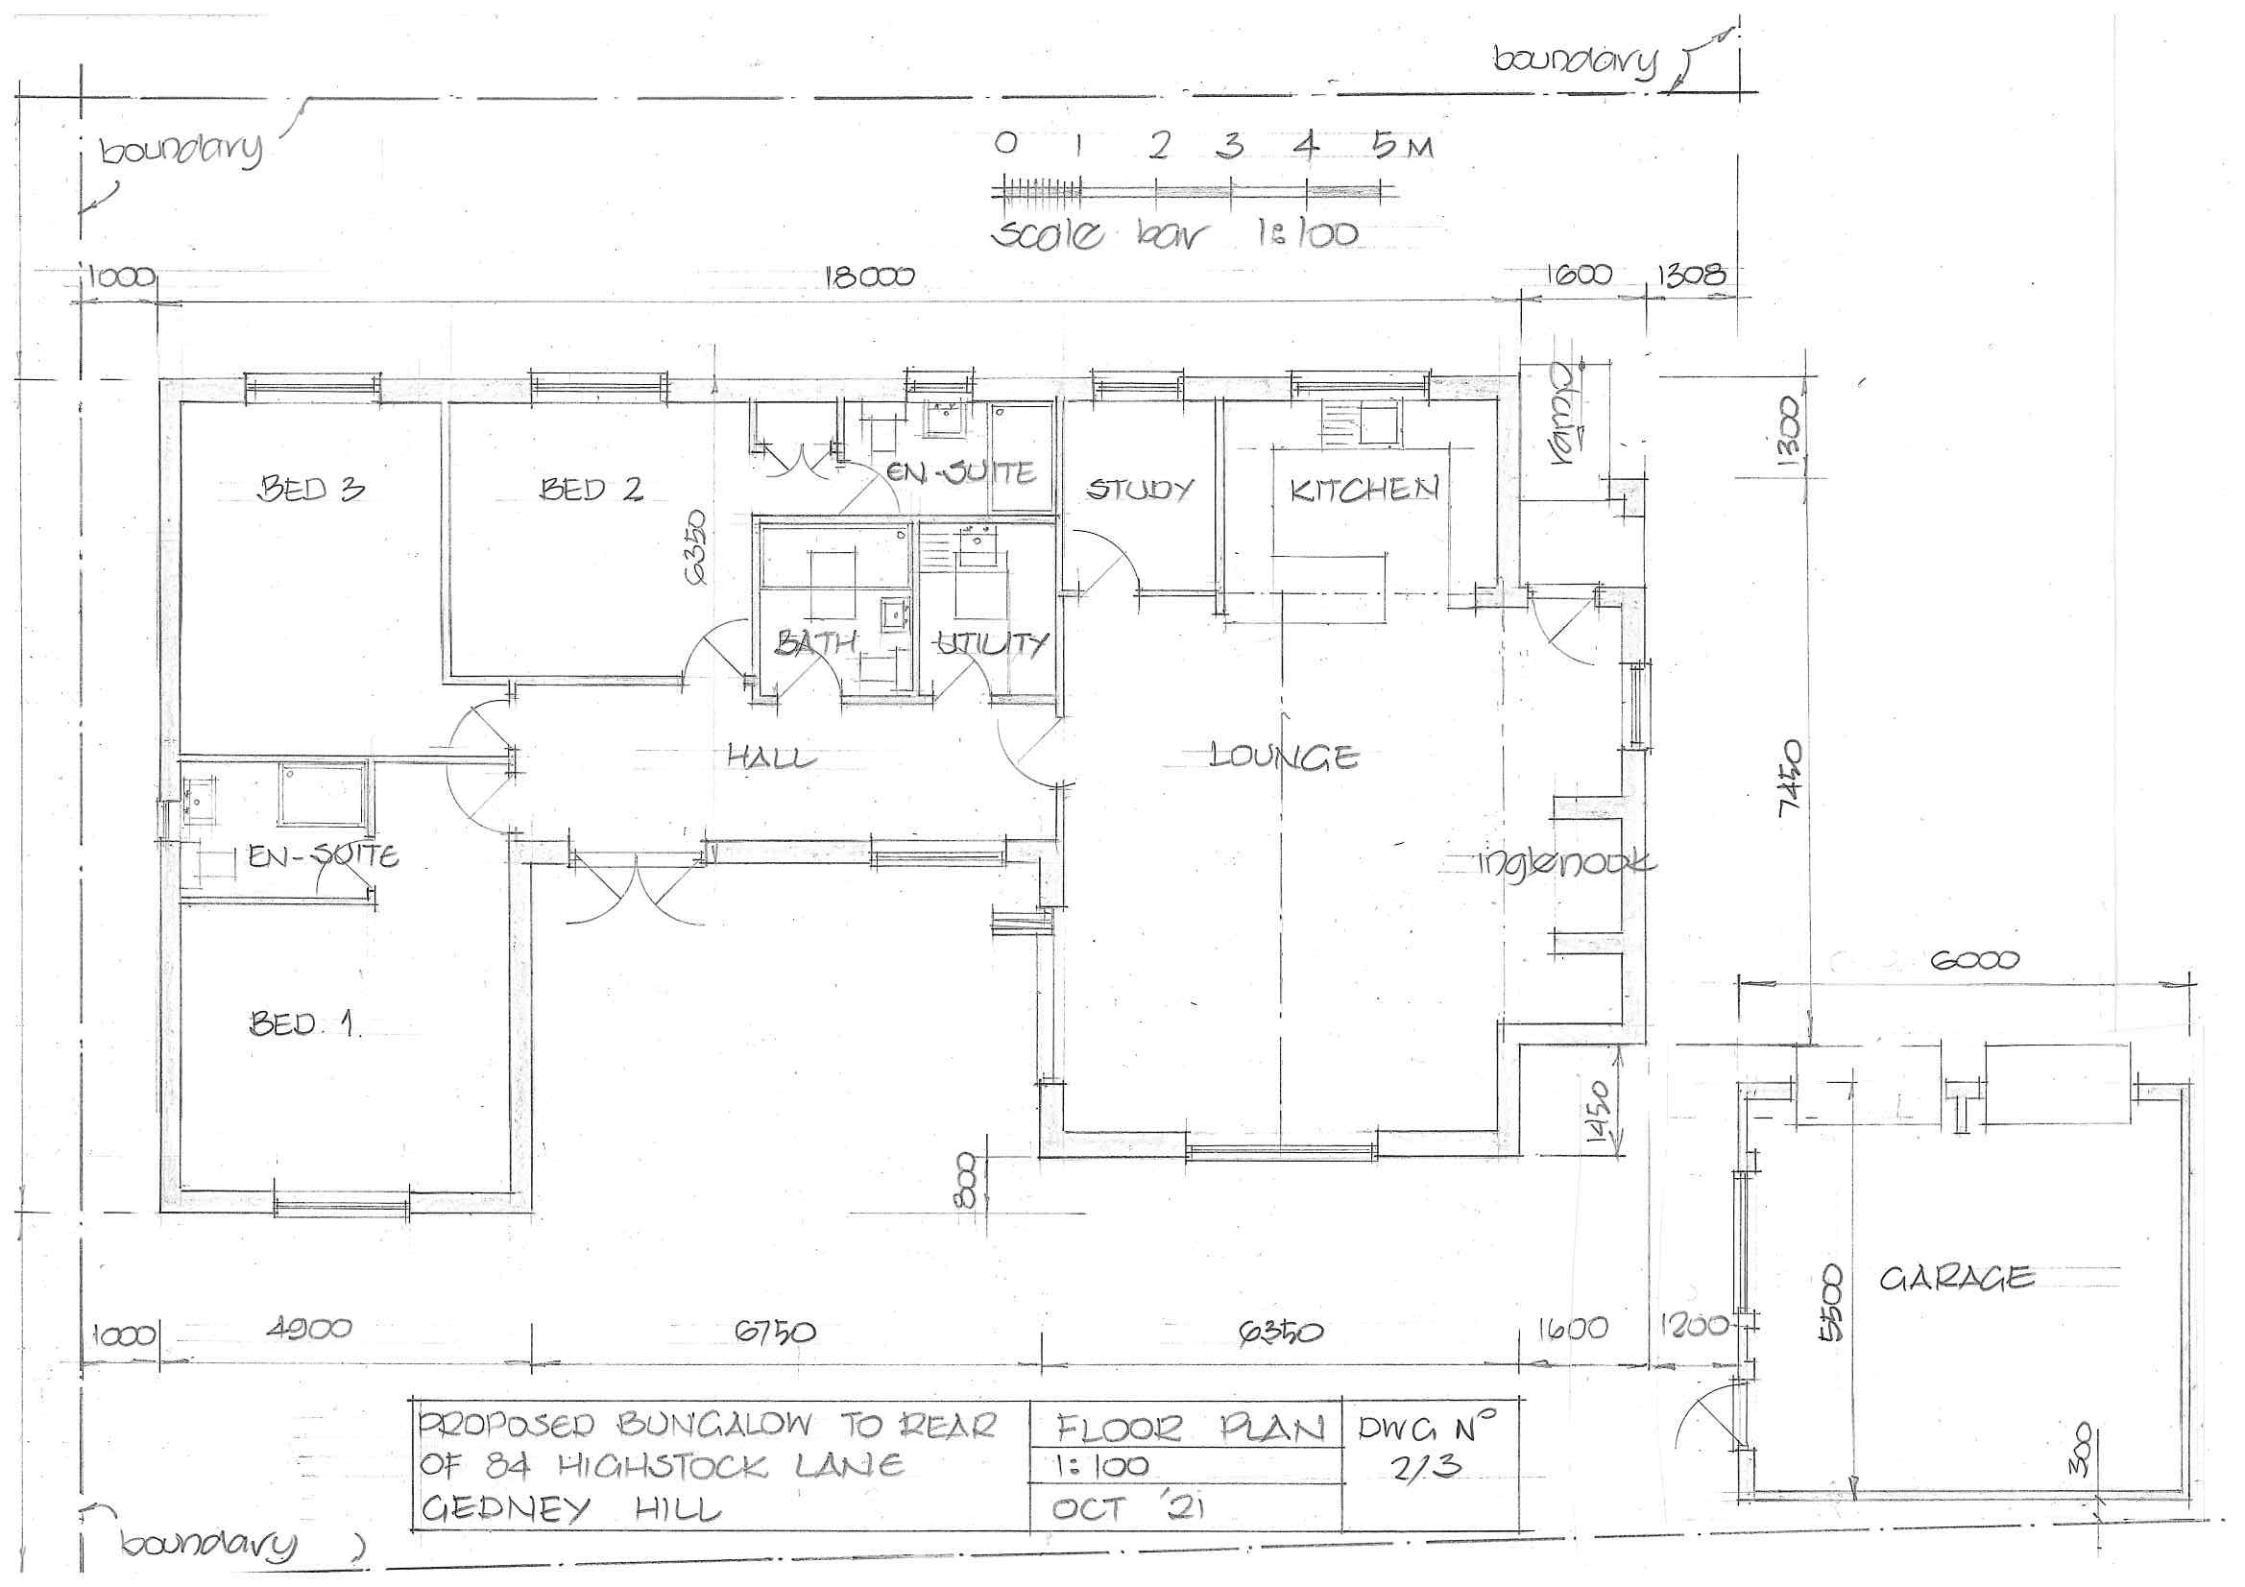

boundary
boundary
0 1 2 3 4 5M
scale bar 1:100
1000
18000
1600
1308
BED 3
BED 2
EN-SUITE
STUDY
KITCHEN
CANOPY
1300
7450
Ø350
BATH
UTILITY
HALL
LOUNGE
EN-SUITE
inglenook
BED. 1.
6000
1450
800
GARAGE
5500
1200
300
1000
4900
6750
Ø350
1600
PROPOSED BUNGALOW TO REAR OF 84 HIGHSTOCK LANE GEDNEY HILL
FLOOR PLAN
1:100
OCT '21
DWG N° 2/3
boundary