



PROPOSED REAR ELEVATION

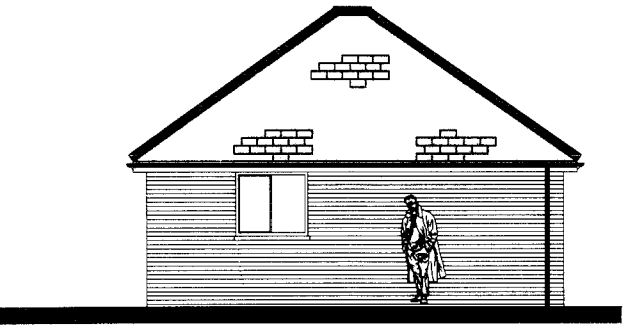


PROPOSED SIDE ELEVATION

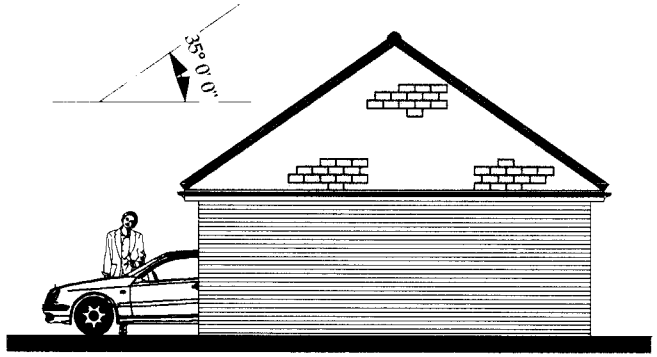

PROPOSED SIDE ELEVATION

LOCAL AUTHORITY FEES :

PLANNING PERMISSION £110.00
BUILDING CONTROL PLAN FEE - £90.48p
BUILDING CONTROL INSPECTION FEE - £180.95p

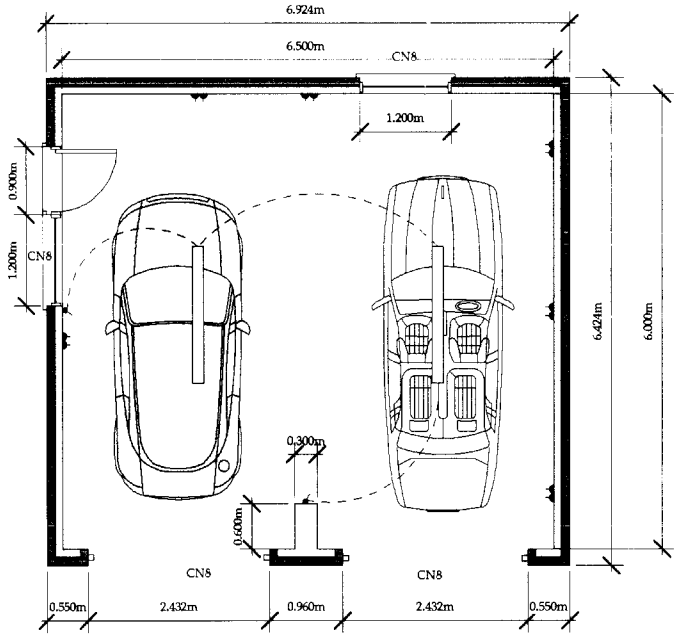

PROPOSED FLOOR LAYOUT



PROPOSED FRONT ELEVATION

SE
29 OCT 2002
1178102

Floor area - 44.48 sq m

JOHN DICKIE ASSOCIATES
MANOR BARN,
WILSTHORPE,
STAMFORD,
LINCS
PE9 4PE

TEL 01778 560811
FAX 01778 561167

**PROPOSED DOUBLE GARAGE AT
SYCAMORE HOUSE,
1, SYCAMORE VIEW,
GEDNEY HILL,
SPALDING,
LINCS
PE12 0NQ**


CLIENT MR D. JONES

**DRAWING TITLE : ELEVATIONS
AND LAYOUT**


SCALE 1 TO 200 AND 1 TO 125 (ELEVATIONS)

OCTOBER 2002

DRAWING NO JDA/02/740/A4/PL.001

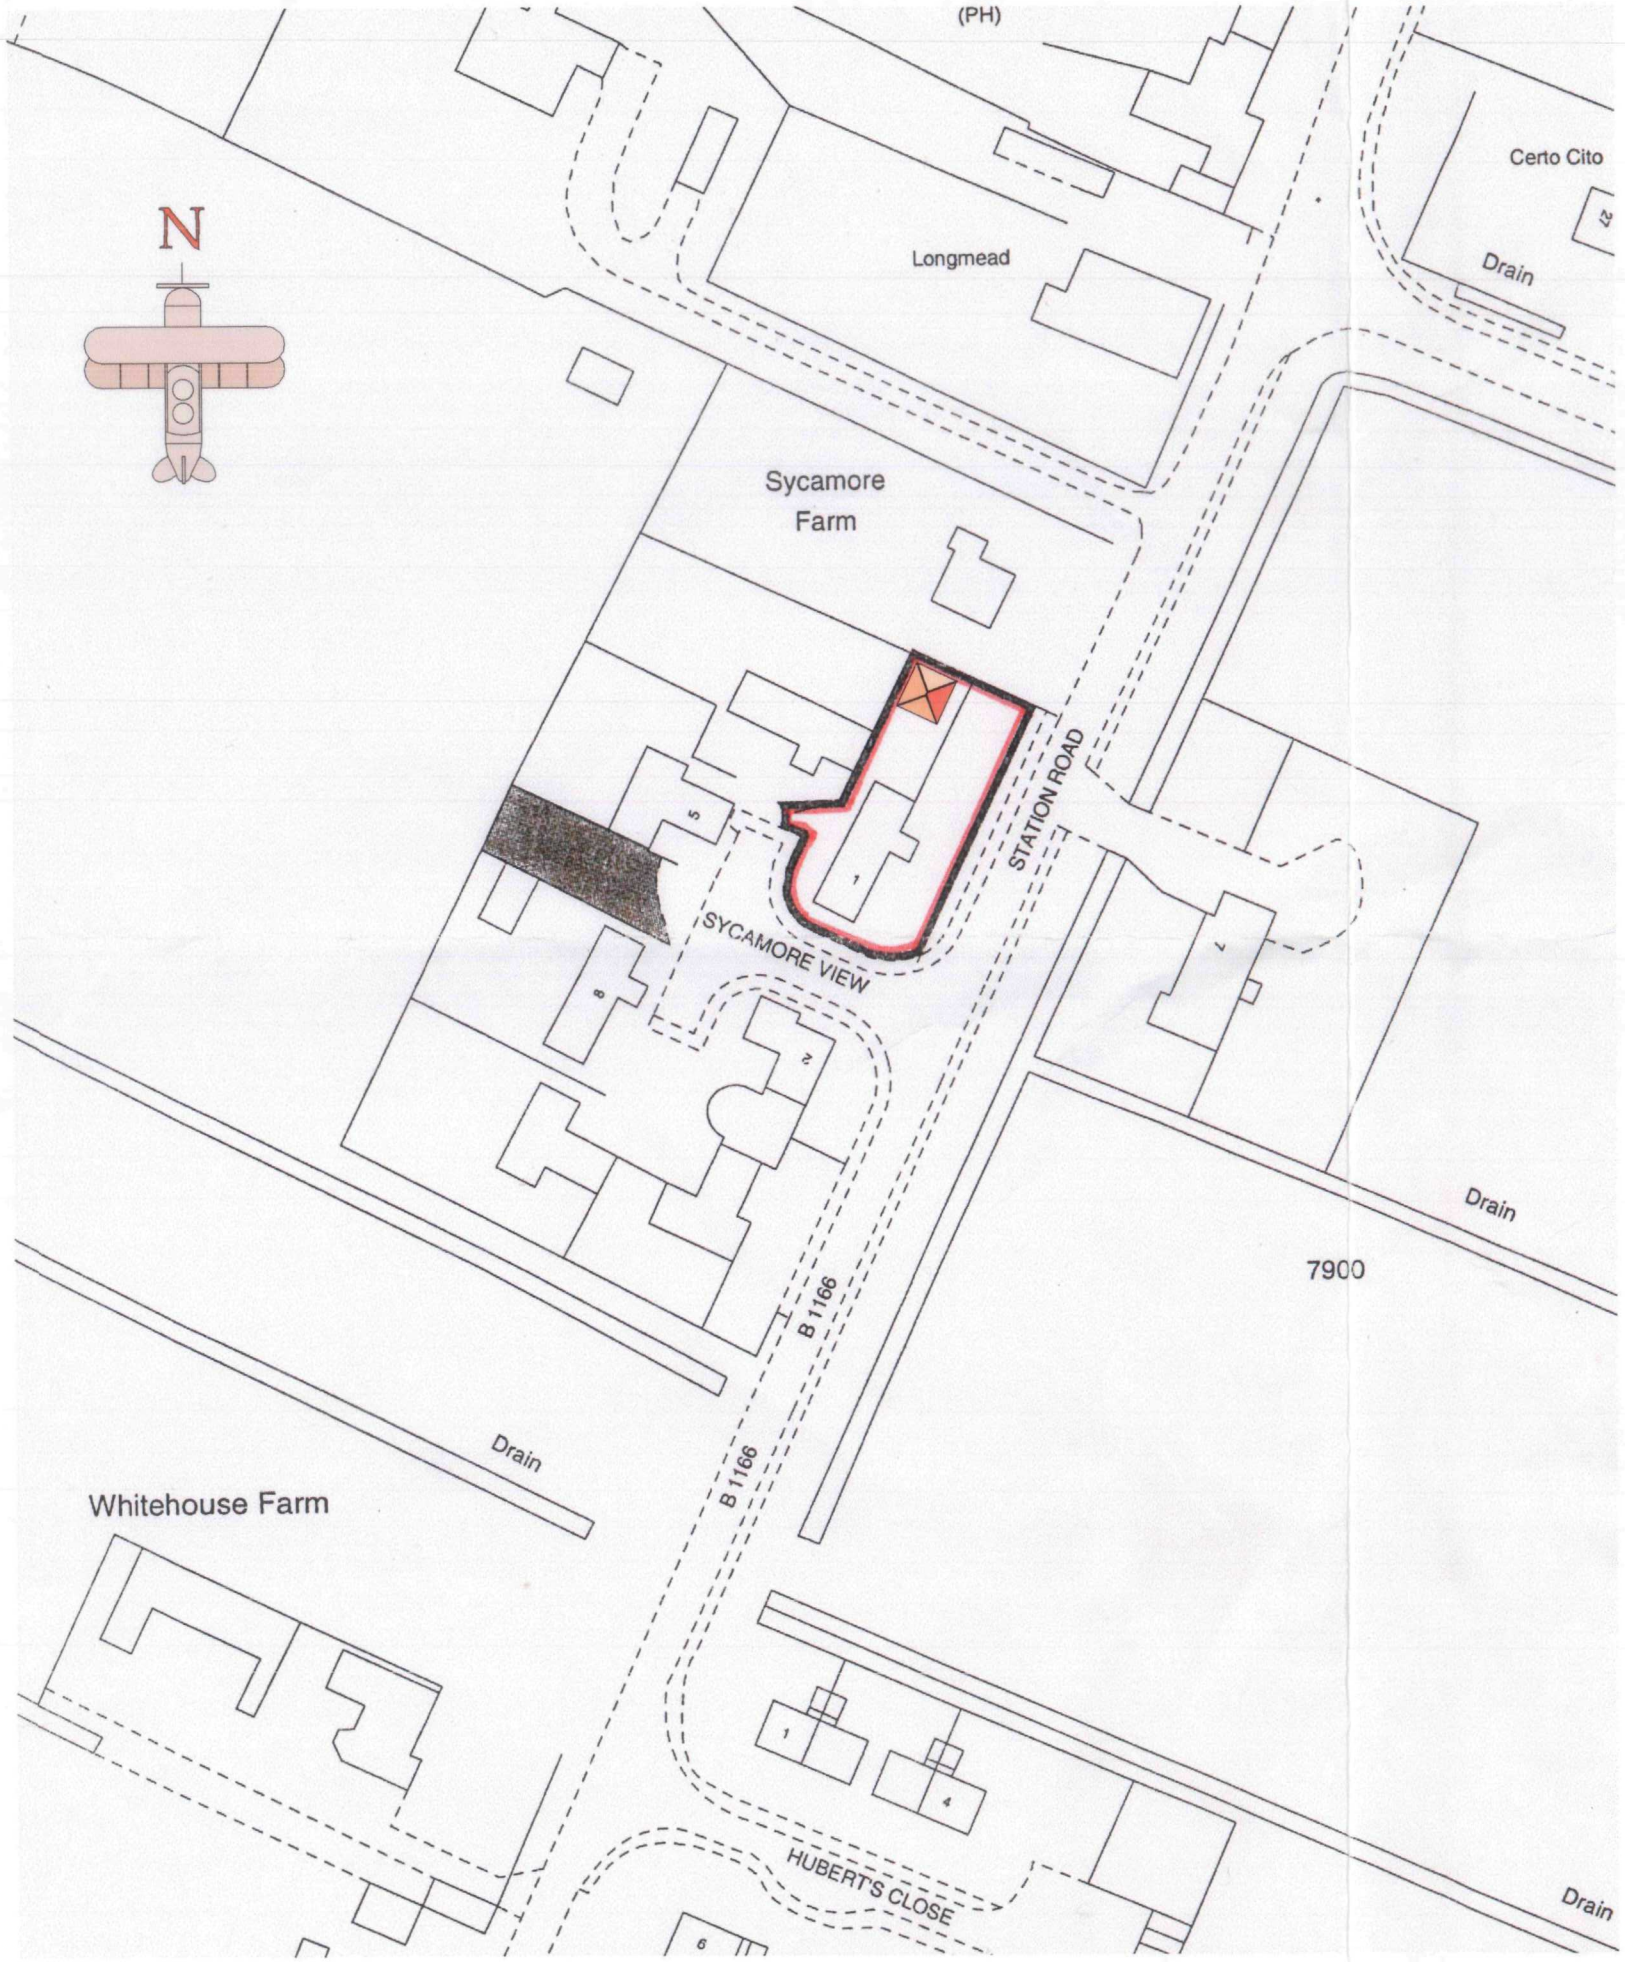

SITE LOCATION PLAN

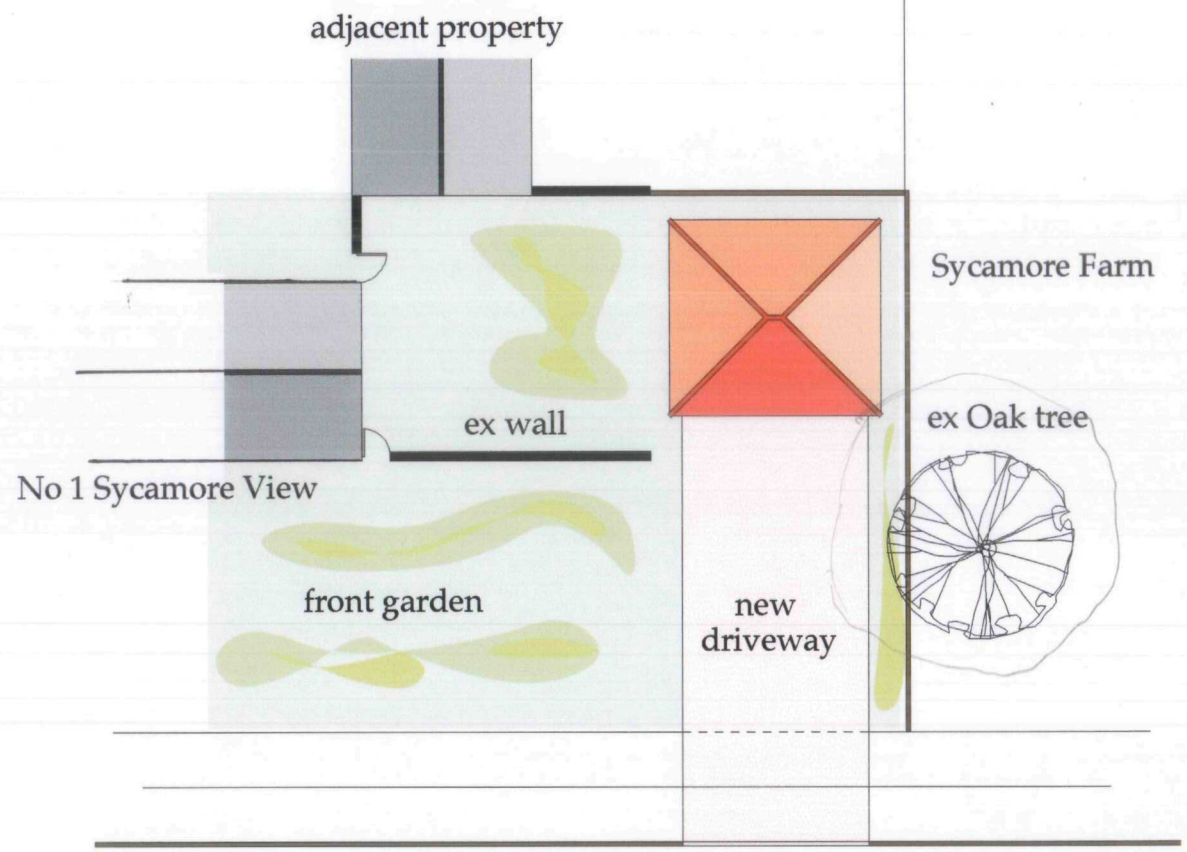

SITE LAYOUT PLAN

JOHN DICKIE ASSOCIATES
MANOR BARN,
WILSTHORPE,
STAMFORD,
LINCS
PE9 4PE

TEL 01778 560811
FAX 01778 561167

SHDC
Planning & Development
29 OCT 2002
Ref 1178102

PROPOSED DOUBLE GARAGE AT
SYCAMORE HOUSE,
1, SYCAMORE VIEW,
GEDNEY HILL,
SPALDING,
LINCS
PE12 0NQ

CLIENT MR D. JONES

DRAWING TITLE : SITE AND SITE LOCATION PLAN

SCALE 1 TO 250 , 1 TO 1000

OCTOBER 2002

DRAWING NO JDA/02/740/SITE.001

DETERMINED PLAN