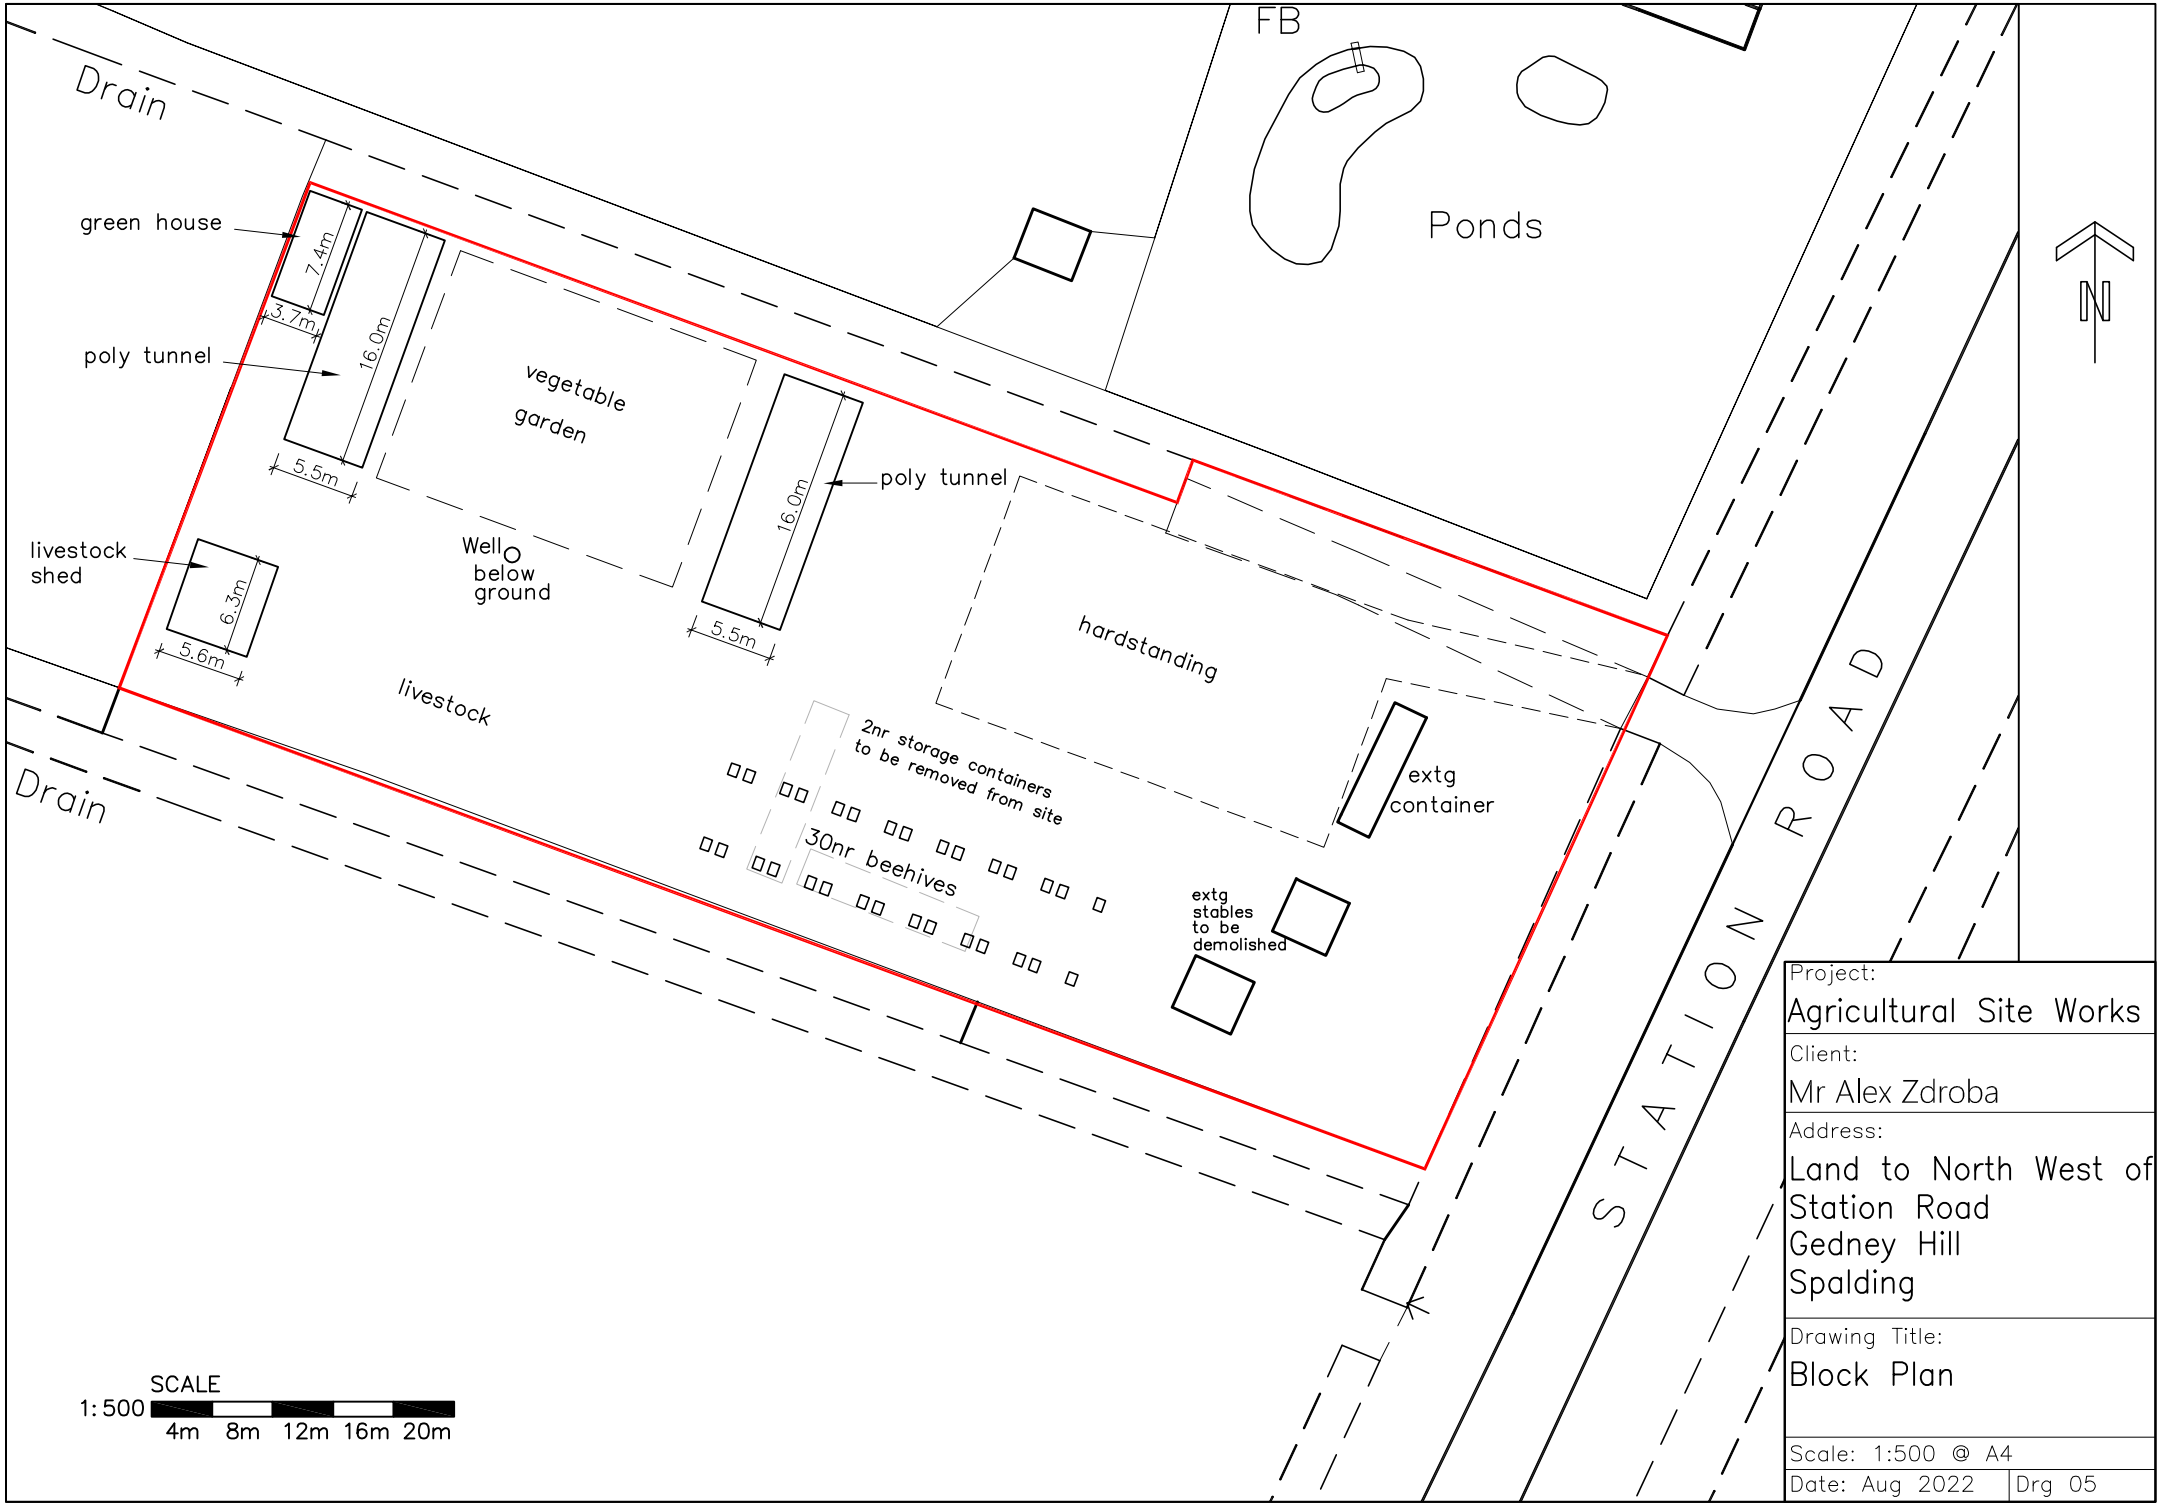


Project:
Agricultural Site Works

Client:
Mr Alex Zdroba

Address:
Land to North West of
Station Road
Gedney Hill
Spalding

Drawing Title:
Block Plan

Scale: 1:500 @ A4

Date: Aug 2022 | Drg 05