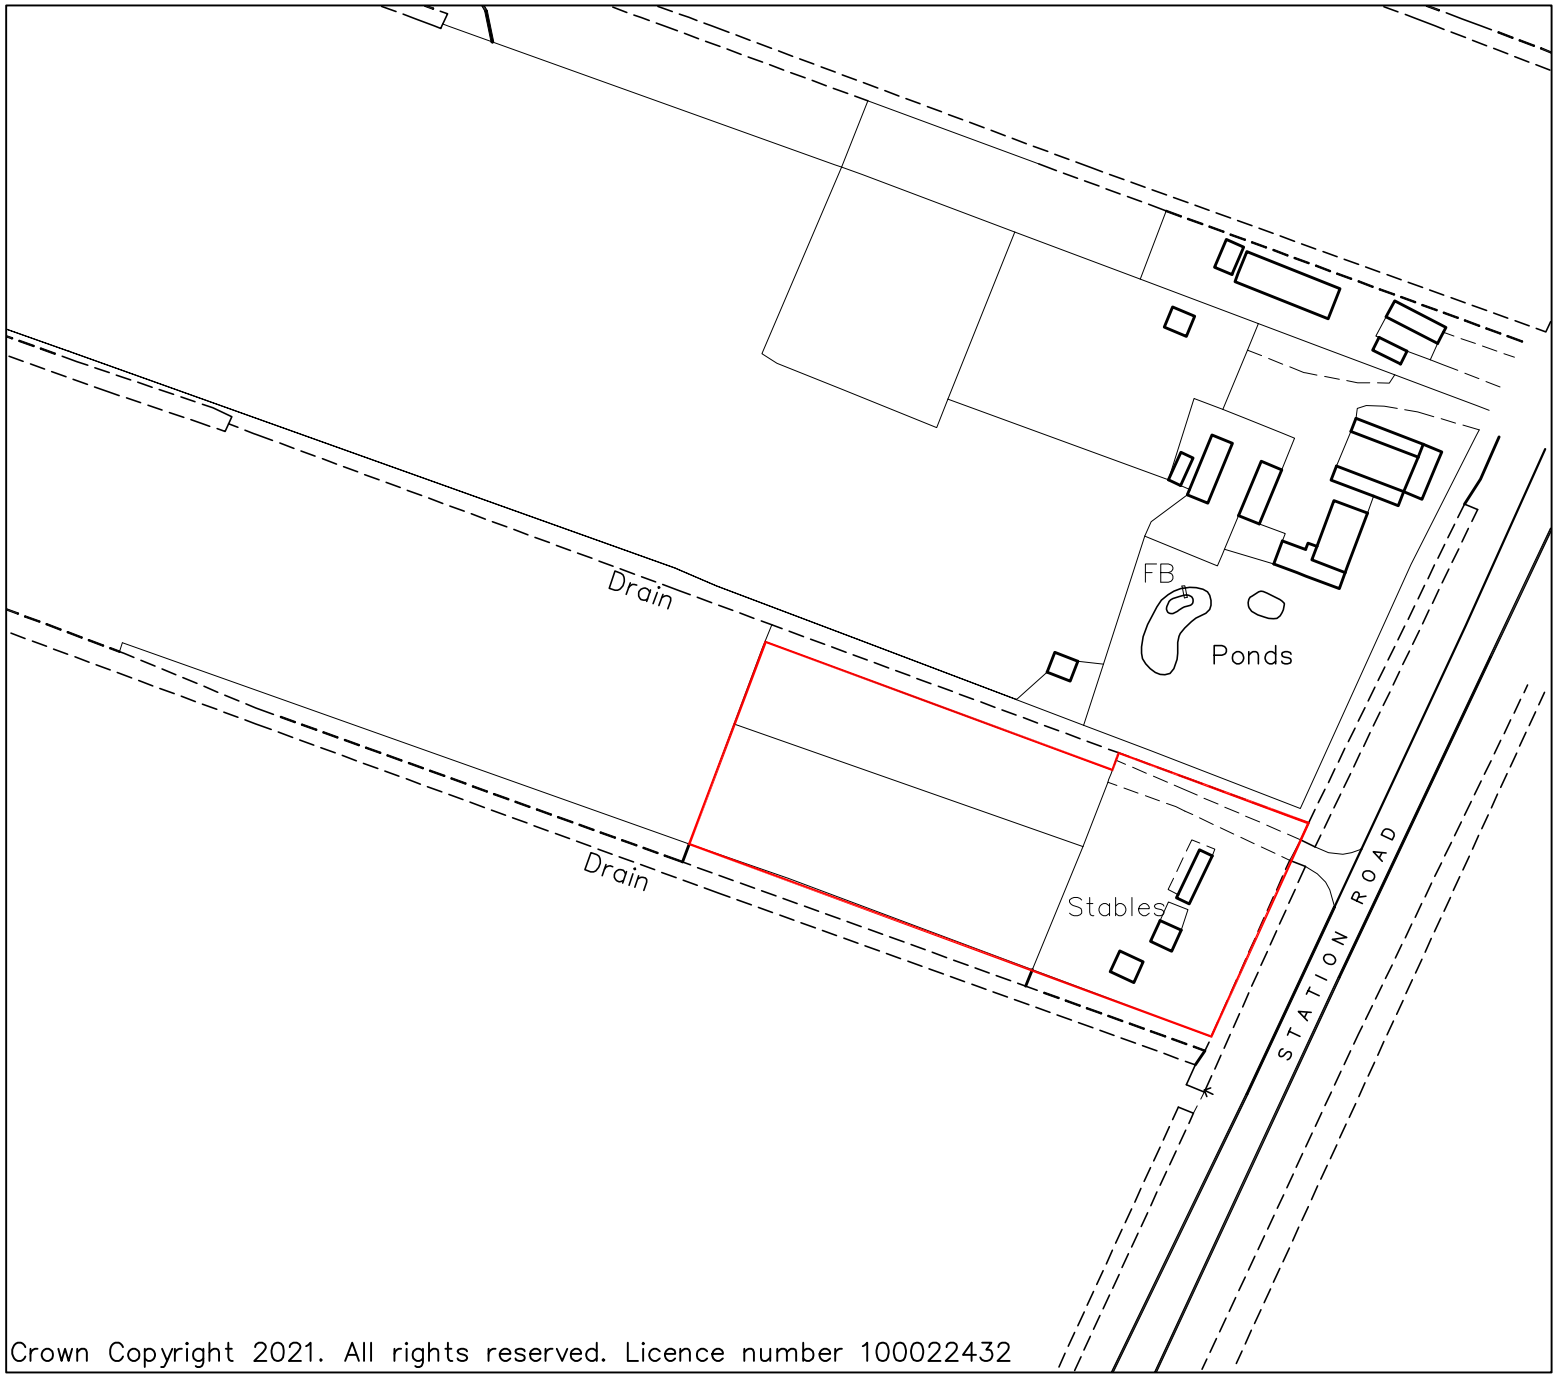


Crown Copyright 2021. All rights reserved. Licence number 100022432

N

Project:	Agricultural Warehouse
Client:	Rebeca Zdroba
Address:	Land to North West of Station Road Gedney Hill Spalding
Drawing Title:	Location Plan
Scale: 1:1250 @ A4	
Date: Oct 2021	Drg 01