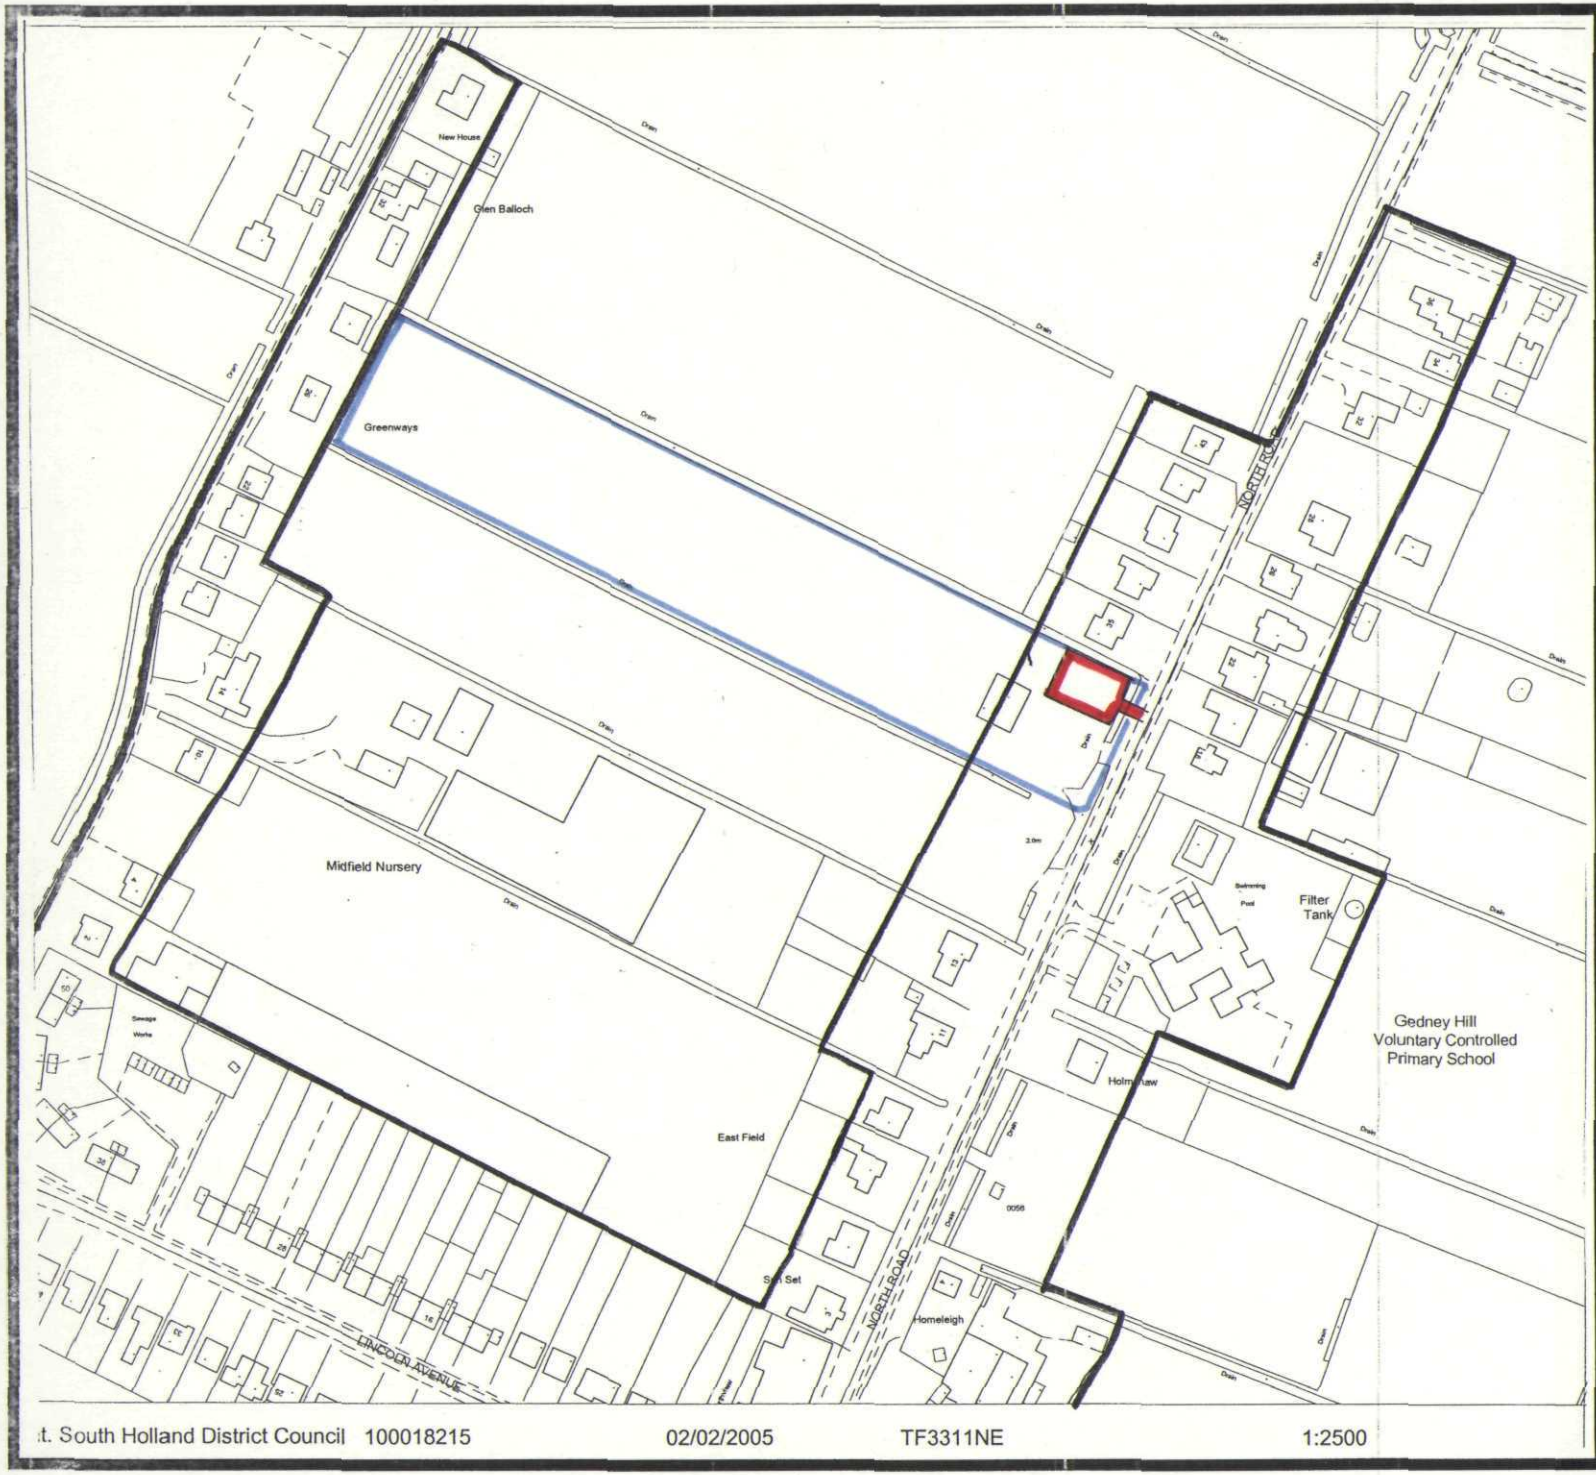


t. South Holland District Council 100018215 02/02/2005 TF3311NE 1:2500

South Holland District Council

Planning & Development

Appeal by

Mr & Mrs Dorken

Appeal Site

Development Boundary

Land also in ownership

Steve Williams
Head of Planning & Development
Council Offices,
Priory Road, Spalding, Lincs
PE11 2XE

Scale: 1:2500	Date: Feb 2005
Plan 'A'	North ↑