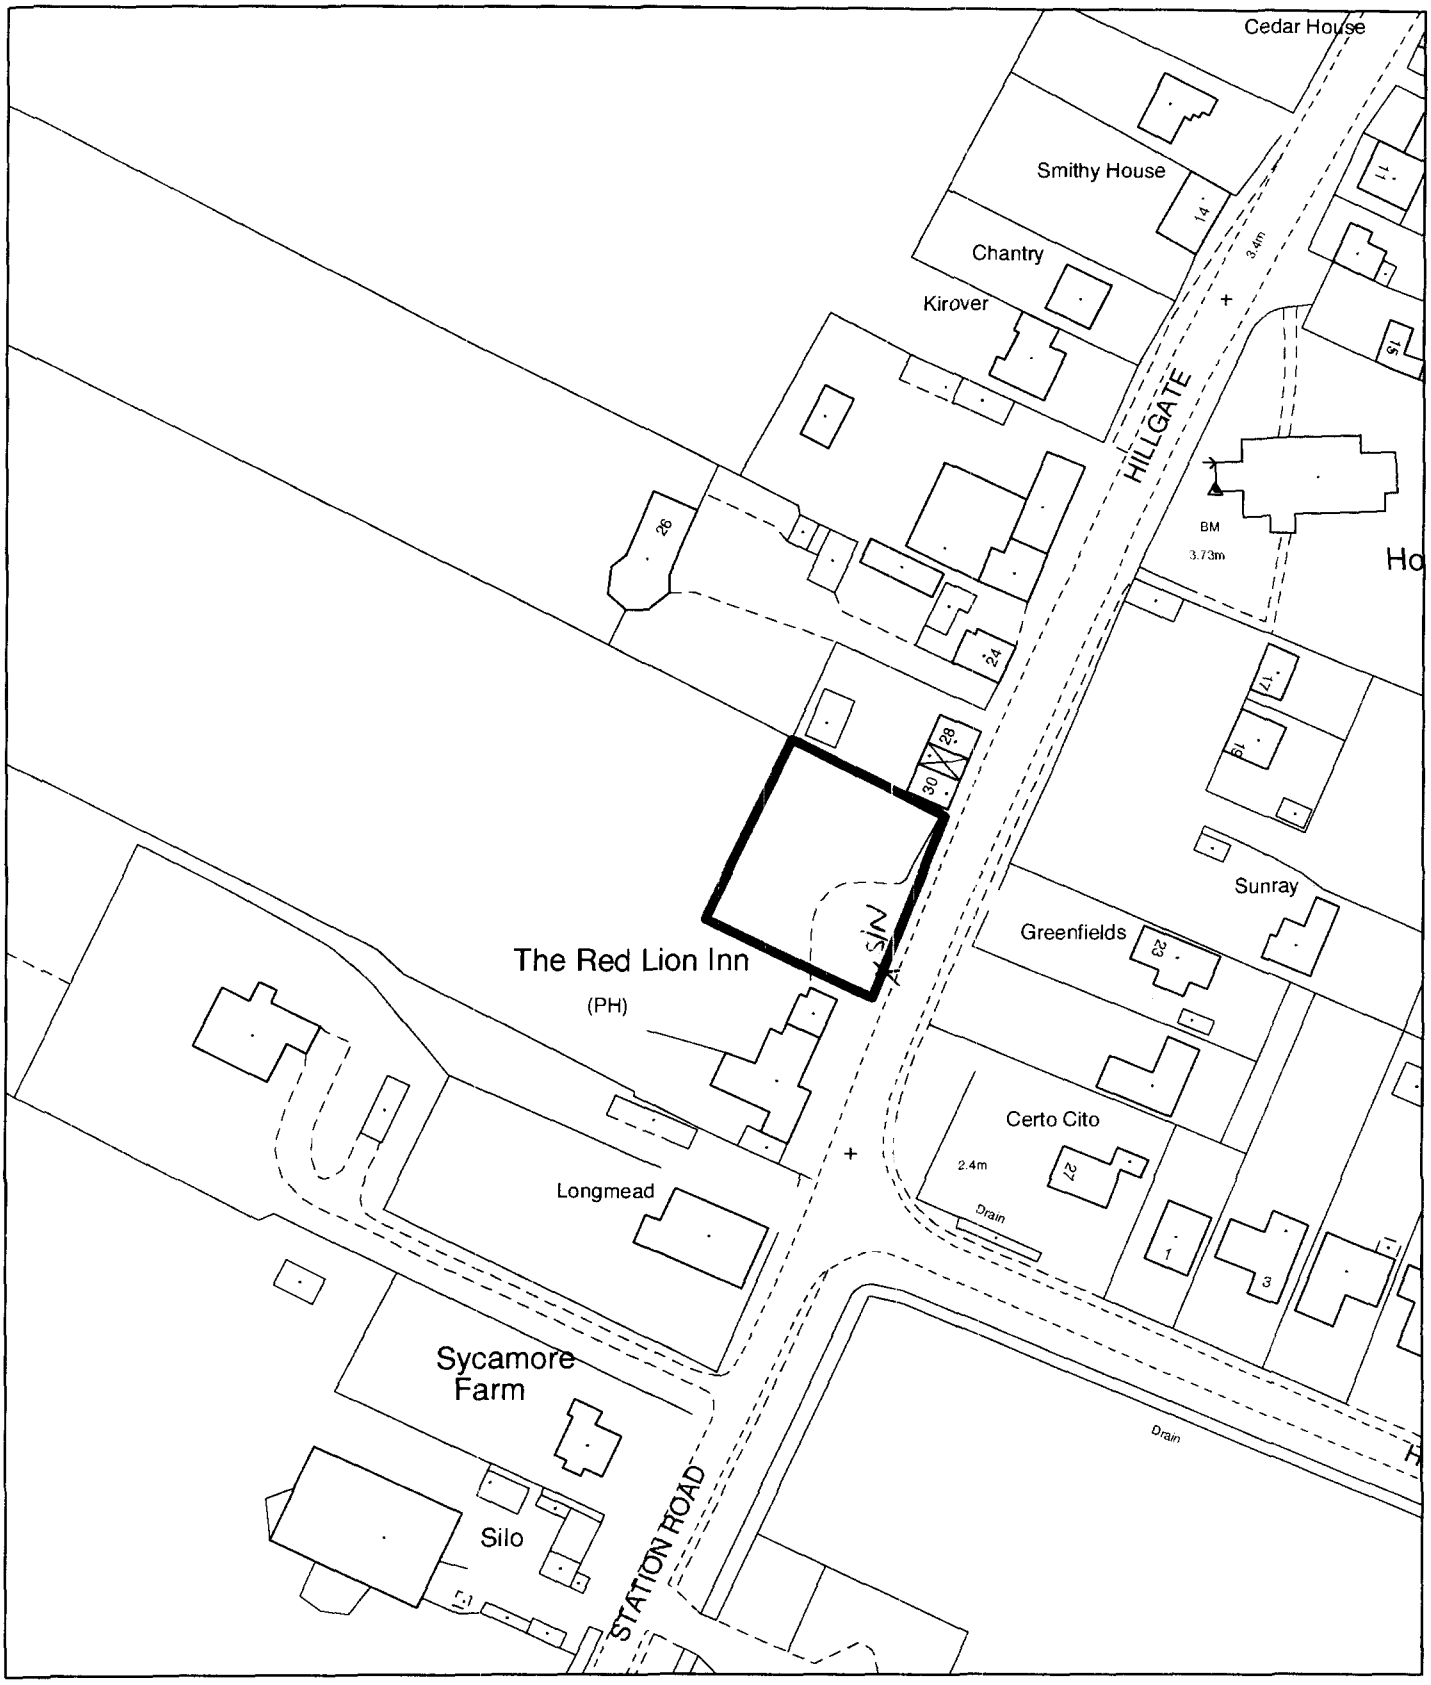

Planning Application Location Plan
Ward Member Notification

H07/1274/01

Scale: 1:1250

Housing and Planning Services Department

Council Offices, Priory Road, Spalding, Lincolnshir

PLEASE DO NOT COPY THIS PLAN
This map is reproduced from Ordnance Survey material with permission of Ordnance Survey on behalf of Her Majesty's Stationery Office (c) Crown copyright. Unauthorised reproduction infringes Crown copyright and may lead to prosecution or civil

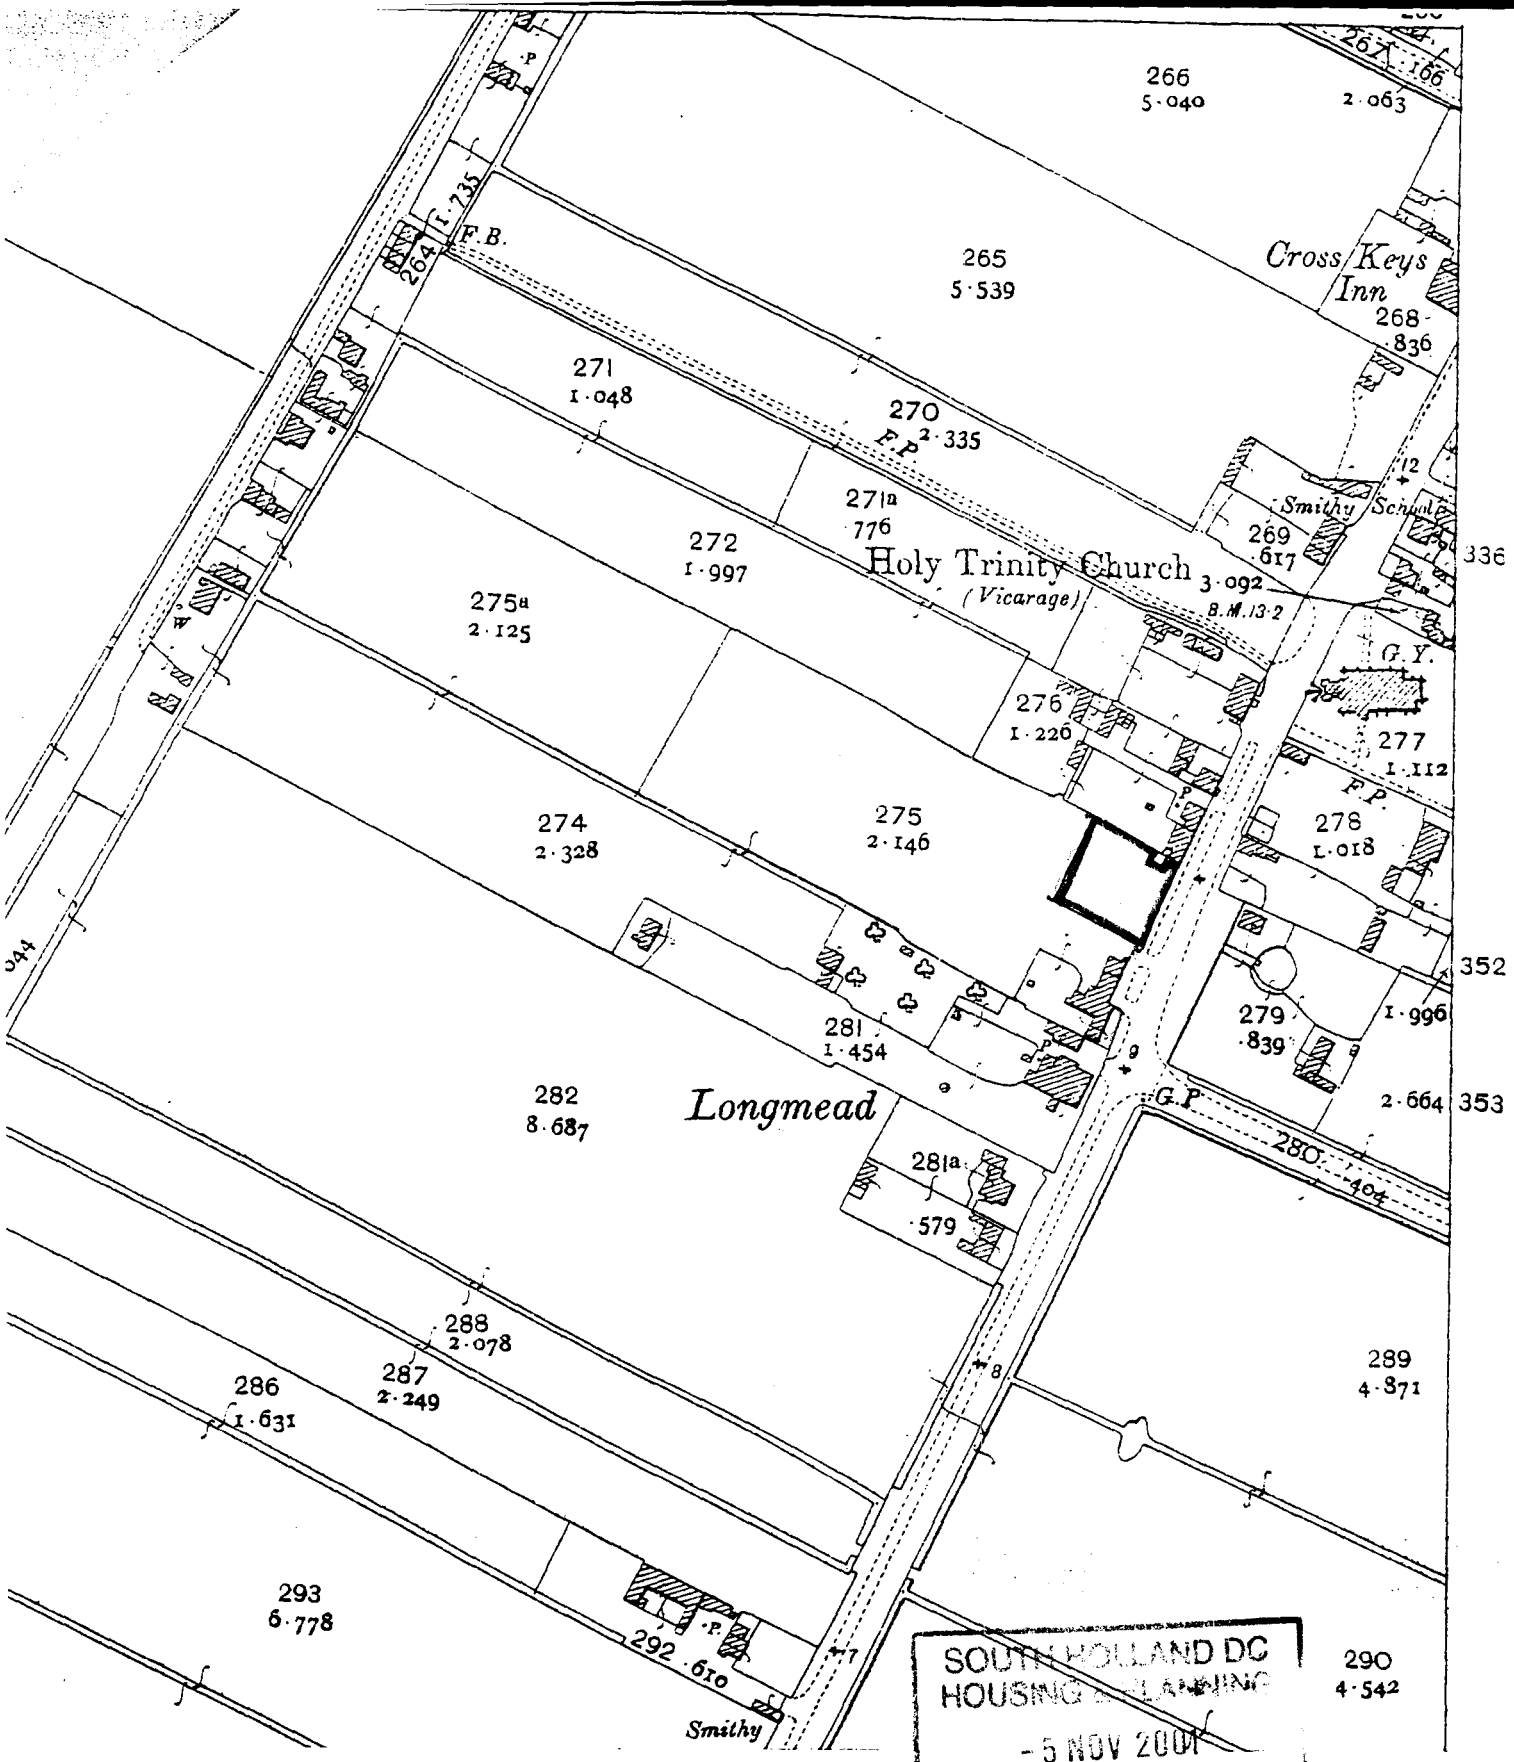

SOUTH HOLLAND DC
HOUSING & PLANNING
- 5 NOV 2001
Ref: 1274/01

MAXEY

Maxey & Son
Auctioneers, Valuers and Estate Agents.
1-3 South Brink, Wisbech, Cambridgeshire PE13 1JA.
Telephone: (01945) 583123/4
Facsimile: (01945) 589440

PLANNING APPLICATION
LAND ADJ. THE RED LION, GEDNEY HILL
ELGOOD AND SONS LTD
SCALE 1:2500