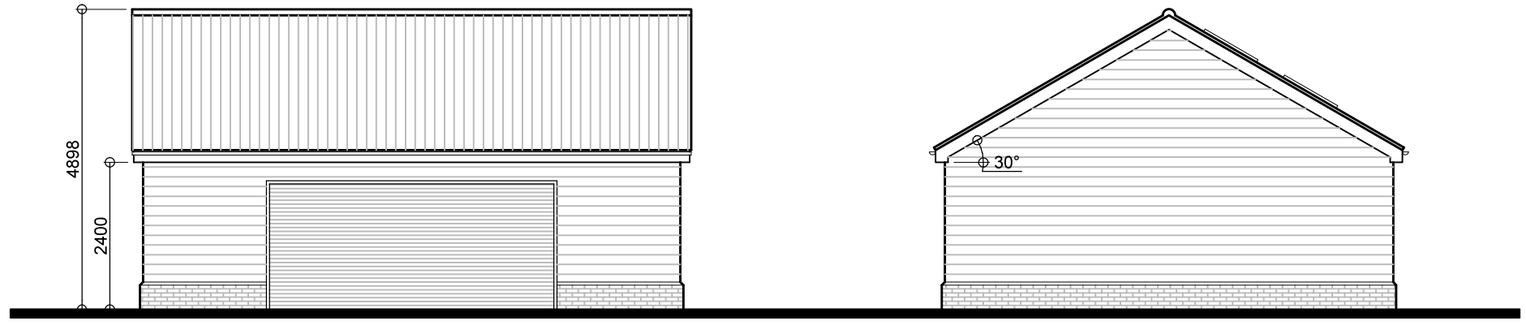



Proposed Side Elevation
View A - Scale 1:100

Proposed Side Elevation
View B

View C


View D

View B

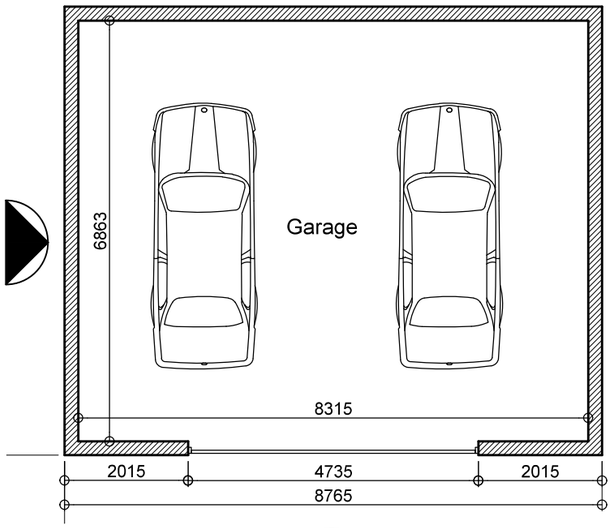


View A

Proposed Garage Plan
Scale 1:100

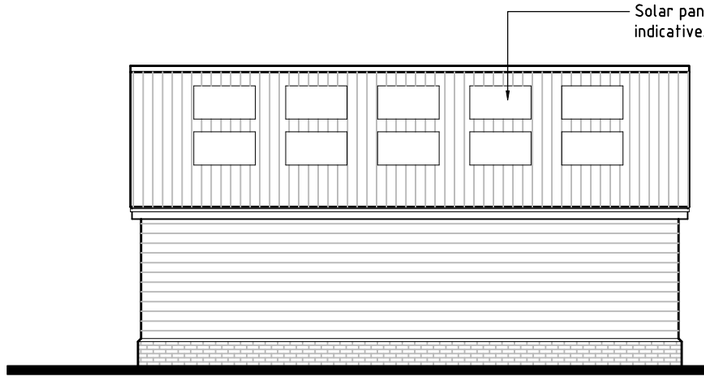


Proposed Side Elevation
View C

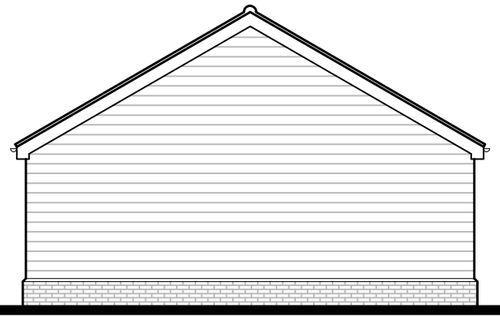

Proposed Side Elevation
View D

Proposed Materials
- Walls: Brickwork plinth and black horizontal timber
- Roof: Red Tile
- Door: Aluminium
- Boundary Treatment: Existing hedge to remain
- Vehicle Access & Hard Standing: To match existing

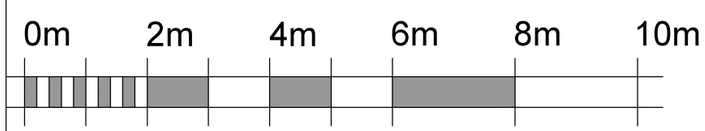

Scale 1:100

PLANNING ISSUE

PLEASE NOTE
THESE DRAWINGS ARE FOR THE PURPOSE OF PLANNING ONLY
THESE ARE NOT CONSTRUCTION DRAWINGS

REV.	DETAILS	INIT.	DATE
A	Eaves height changed to allow room for door cassette	KD	16/12/2021

blueprint Architectural Design Ltd.
5 BLOTTS BARN, BROOKS ROAD, RAUNDS, NORTHANTS, NN9 6NS
01933 551389 :: info@blueprintdesign.org.uk

TITLE	New Garage for Mr & Mrs Milward 28 Highstock Lane, Gedney Hill, PE12 0QG			
DETAIL	Proposed Plan and Elevation			
SCALE	1:100	SHEET:	A3	21-231-02A
DRAWN	KD	CHECKED	KLG	
DATE	December 2021	ISSUE	PLANNING	

CONTRACTORS MUST CHECK ALL DIMENSIONS ON SITE. ONLY FIGURED DIMENSIONS ARE TO BE WORKED FROM DISCREPANCIES MUST BE REPORTED TO BLUEPRINT BEFORE PROCEEDING. © THIS DRAWING IS COPYRIGHT.