



Proposed Block Plan
Scale 1:500

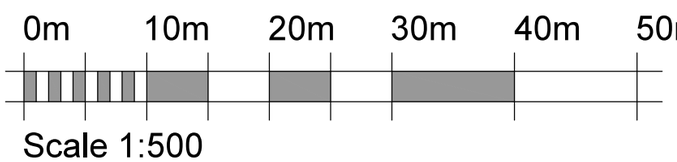


Scale 1:500

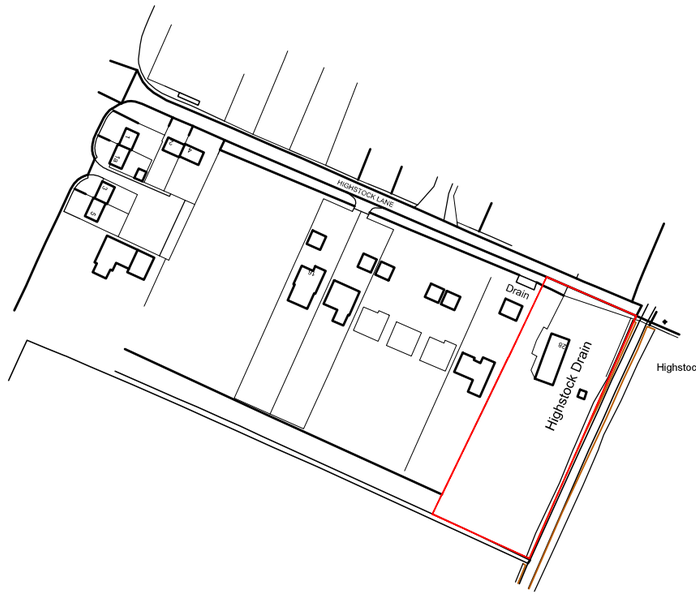

Ordnance Survey (c) Crown Copyright 2021. All rights reserved. Licence number 100022432

Site Location Plan
Scale 1:2500



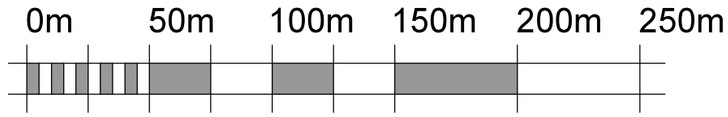

Scale 1:2500

PLANNING ISSUE

PLEASE NOTE
THESE DRAWINGS ARE FOR THE PURPOSE OF PLANNING ONLY
THESE ARE NOT CONSTRUCTION DRAWINGS

blueprint Architectural Design Ltd.
5 BLOTTS BARN, BROOKS ROAD, RAUNDS, NORTHANTS, NN9 6NS
01933 551389 :: info@blueprintdesign.org.uk

TITLE	New Garage for Mr & Mrs Milward 28 Highstock Lane, Gedney Hill, PE12 0QG			
DETAIL	Site Location & Proposed Block Plan			
SCALE	As Noted	SHEET:	A3	21-231-03
DRAWN	KD	CHECKED	KLG	
DATE	December 2021	ISSUE	PLANNING	

CONTRACTORS MUST CHECK ALL DIMENSIONS ON SITE, ONLY FIGURED DIMENSIONS ARE TO BE WORKED FROM DISCREPANCIES MUST BE REPORTED TO BLUEPRINT BEFORE PROCEEDING. © THIS DRAWING IS COPYRIGHT.