


Drain
SITE
Drain
Hitchcock Drain

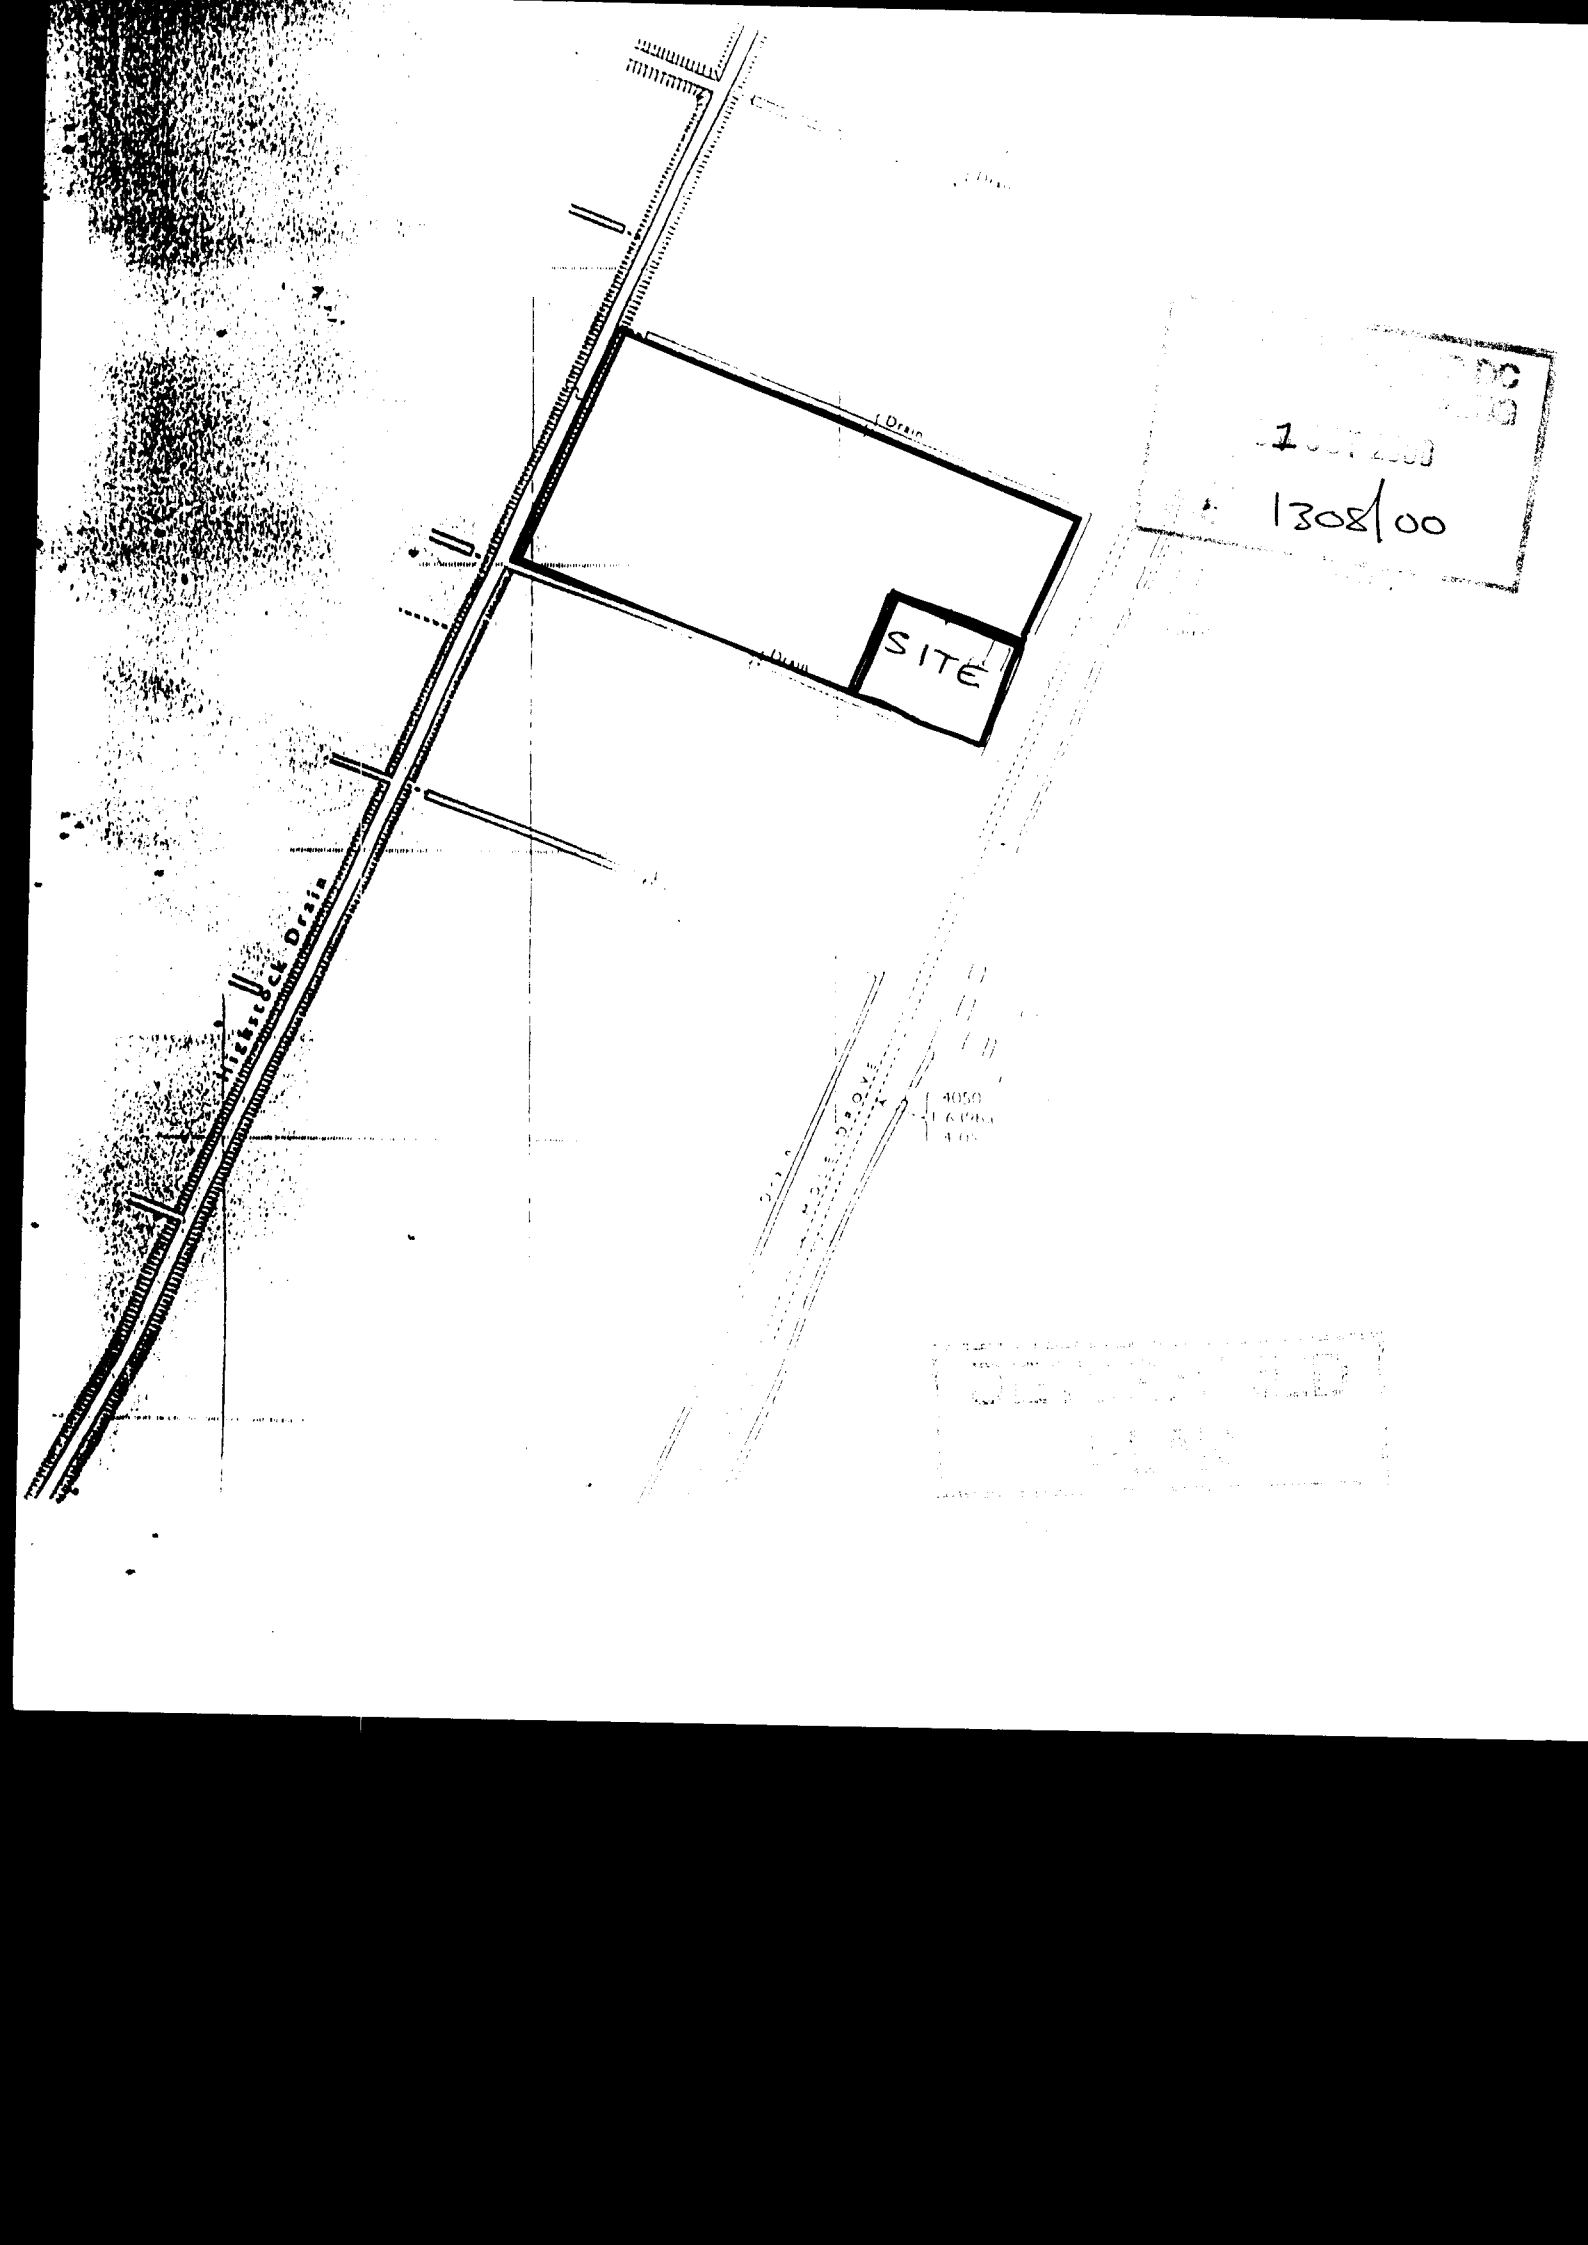


FRONT ELEVATION

REVISED

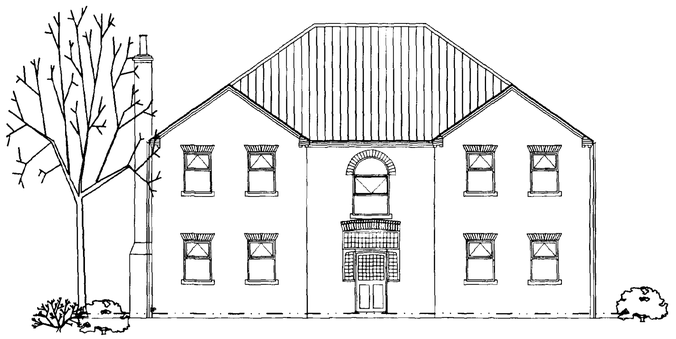


SIDE ELEVATION


REVISED

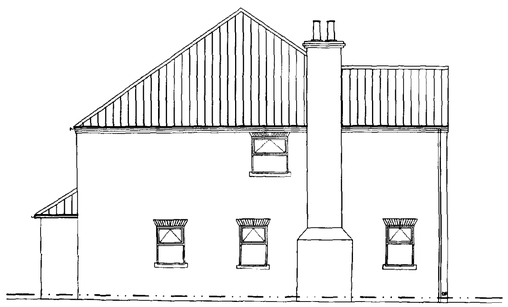

SIDE ELEVATION

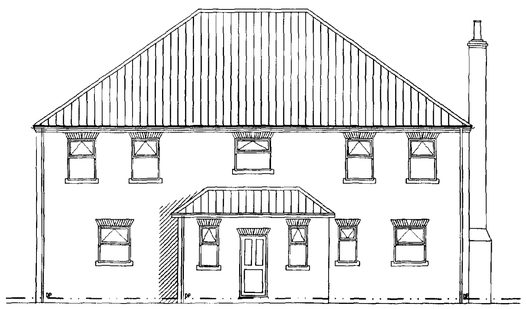


REAR ELEVATION

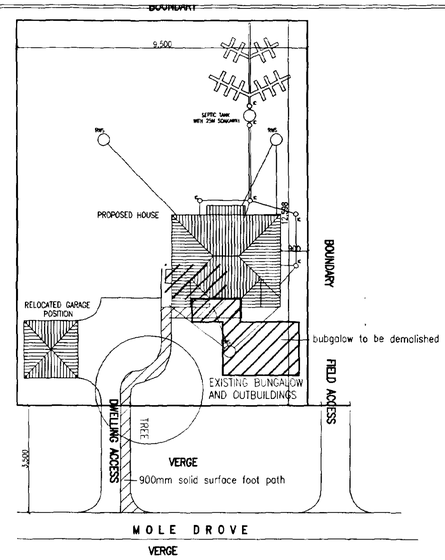


BLOCK PLAN

DAVID BROKER DESIGN SERVICES
COMPUTER AIDED DESIGN
CONCEPT 2000 ARCHITECTURE


CLIENT
S KENNALLY
MOLE DROVE GEDNEY HILL

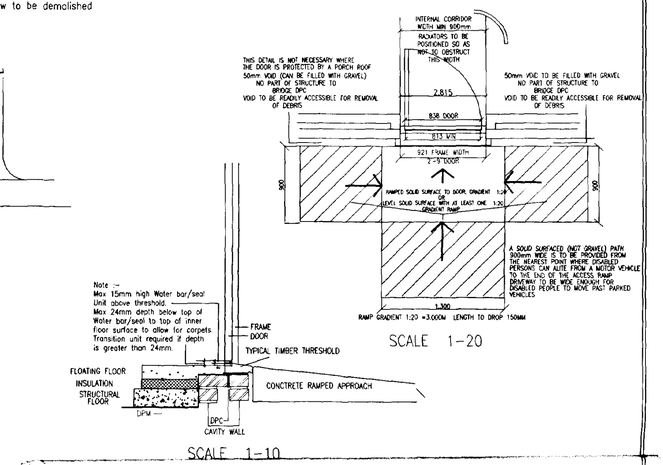


SCALE 1-10

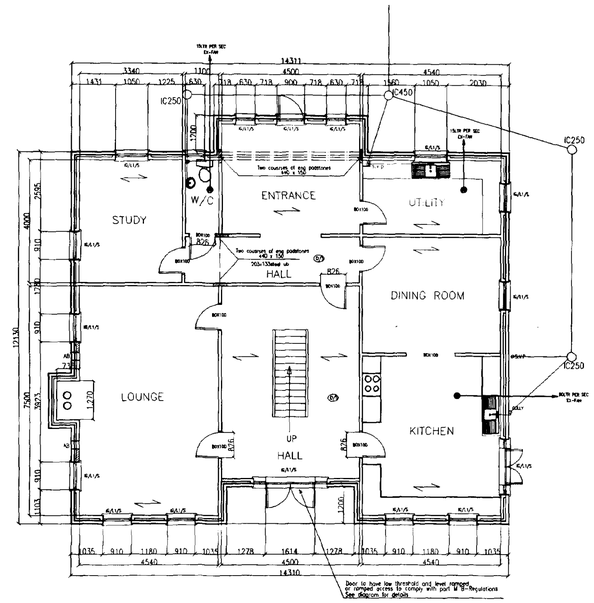


GROUND FLOOR PLAN

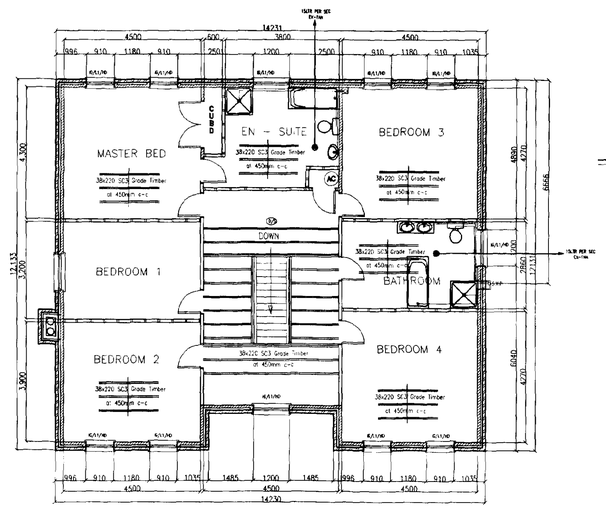


FIRST FLOOR PLAN

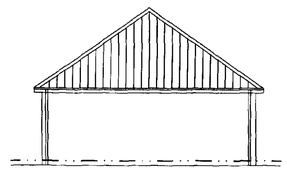


REAR ELEVATION

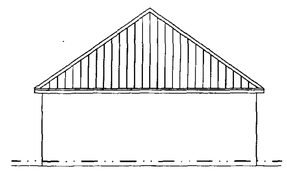


SIDE ELEVATION

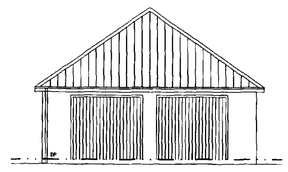

FRONT ELEVATION

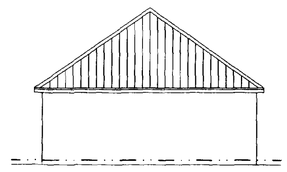

SIDE ELEVATION

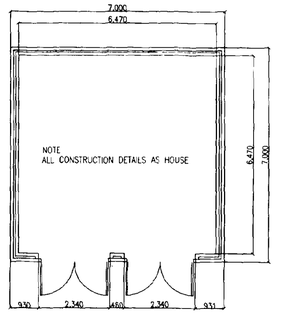

GARAGE FLOOR PLAN

NOTE : PART M BUILDING REGULATIONS

Room containing W.C to have outward opening door.

to have grab rails on both sides (only where specified)

All electricol light switches and sockets door bell to be positioned min 450mm above floor level and below 1200mm above floor level.

PART M ACCESS DETAIL

LOCATION PLAN 1-2500

REPRODUCED FROM THE ORDNANCE SURVEY MAP BY DAVID BROKER DESIGN SERVICES WITH THE SANCTION OF THE DIRECTOR GENERAL, ORDNANCE SURVEY,FOR BUSINESS USE. LICENCE No AR 375659.

HEALTH AND SAFETY C.D.M REGULATIONS 1995
THE CLIENT/DEVELOPER AND BUILDING CONTRACTOR/SUB CONTRACTOR ARE ADVISED TO AQUAINT THEMSELVES WITH THE IMPLICATIONS AND REQUIREMENTS OF THIS BUILDING PROJECT

08 JAN 2001.
1308/00

DETERMINED PLAN

DRAWING/FILE No 5145K2
PROJECT
House & Garage Floor Plans & Elevations

SCALE 1=100
DATE 01/12/99
DRAWN M.D.BROKER

Issued
Revisions

ARCHITECTURAL TECHNICIANS
DANBROOKE HOUSE STATION ROAD
WISBECH ST MARY
WISBECH CAMBS.PE13 4RW

C:\Drawings\WORK\5145K1.dwg Monday, 2001-01-08 14:52:24