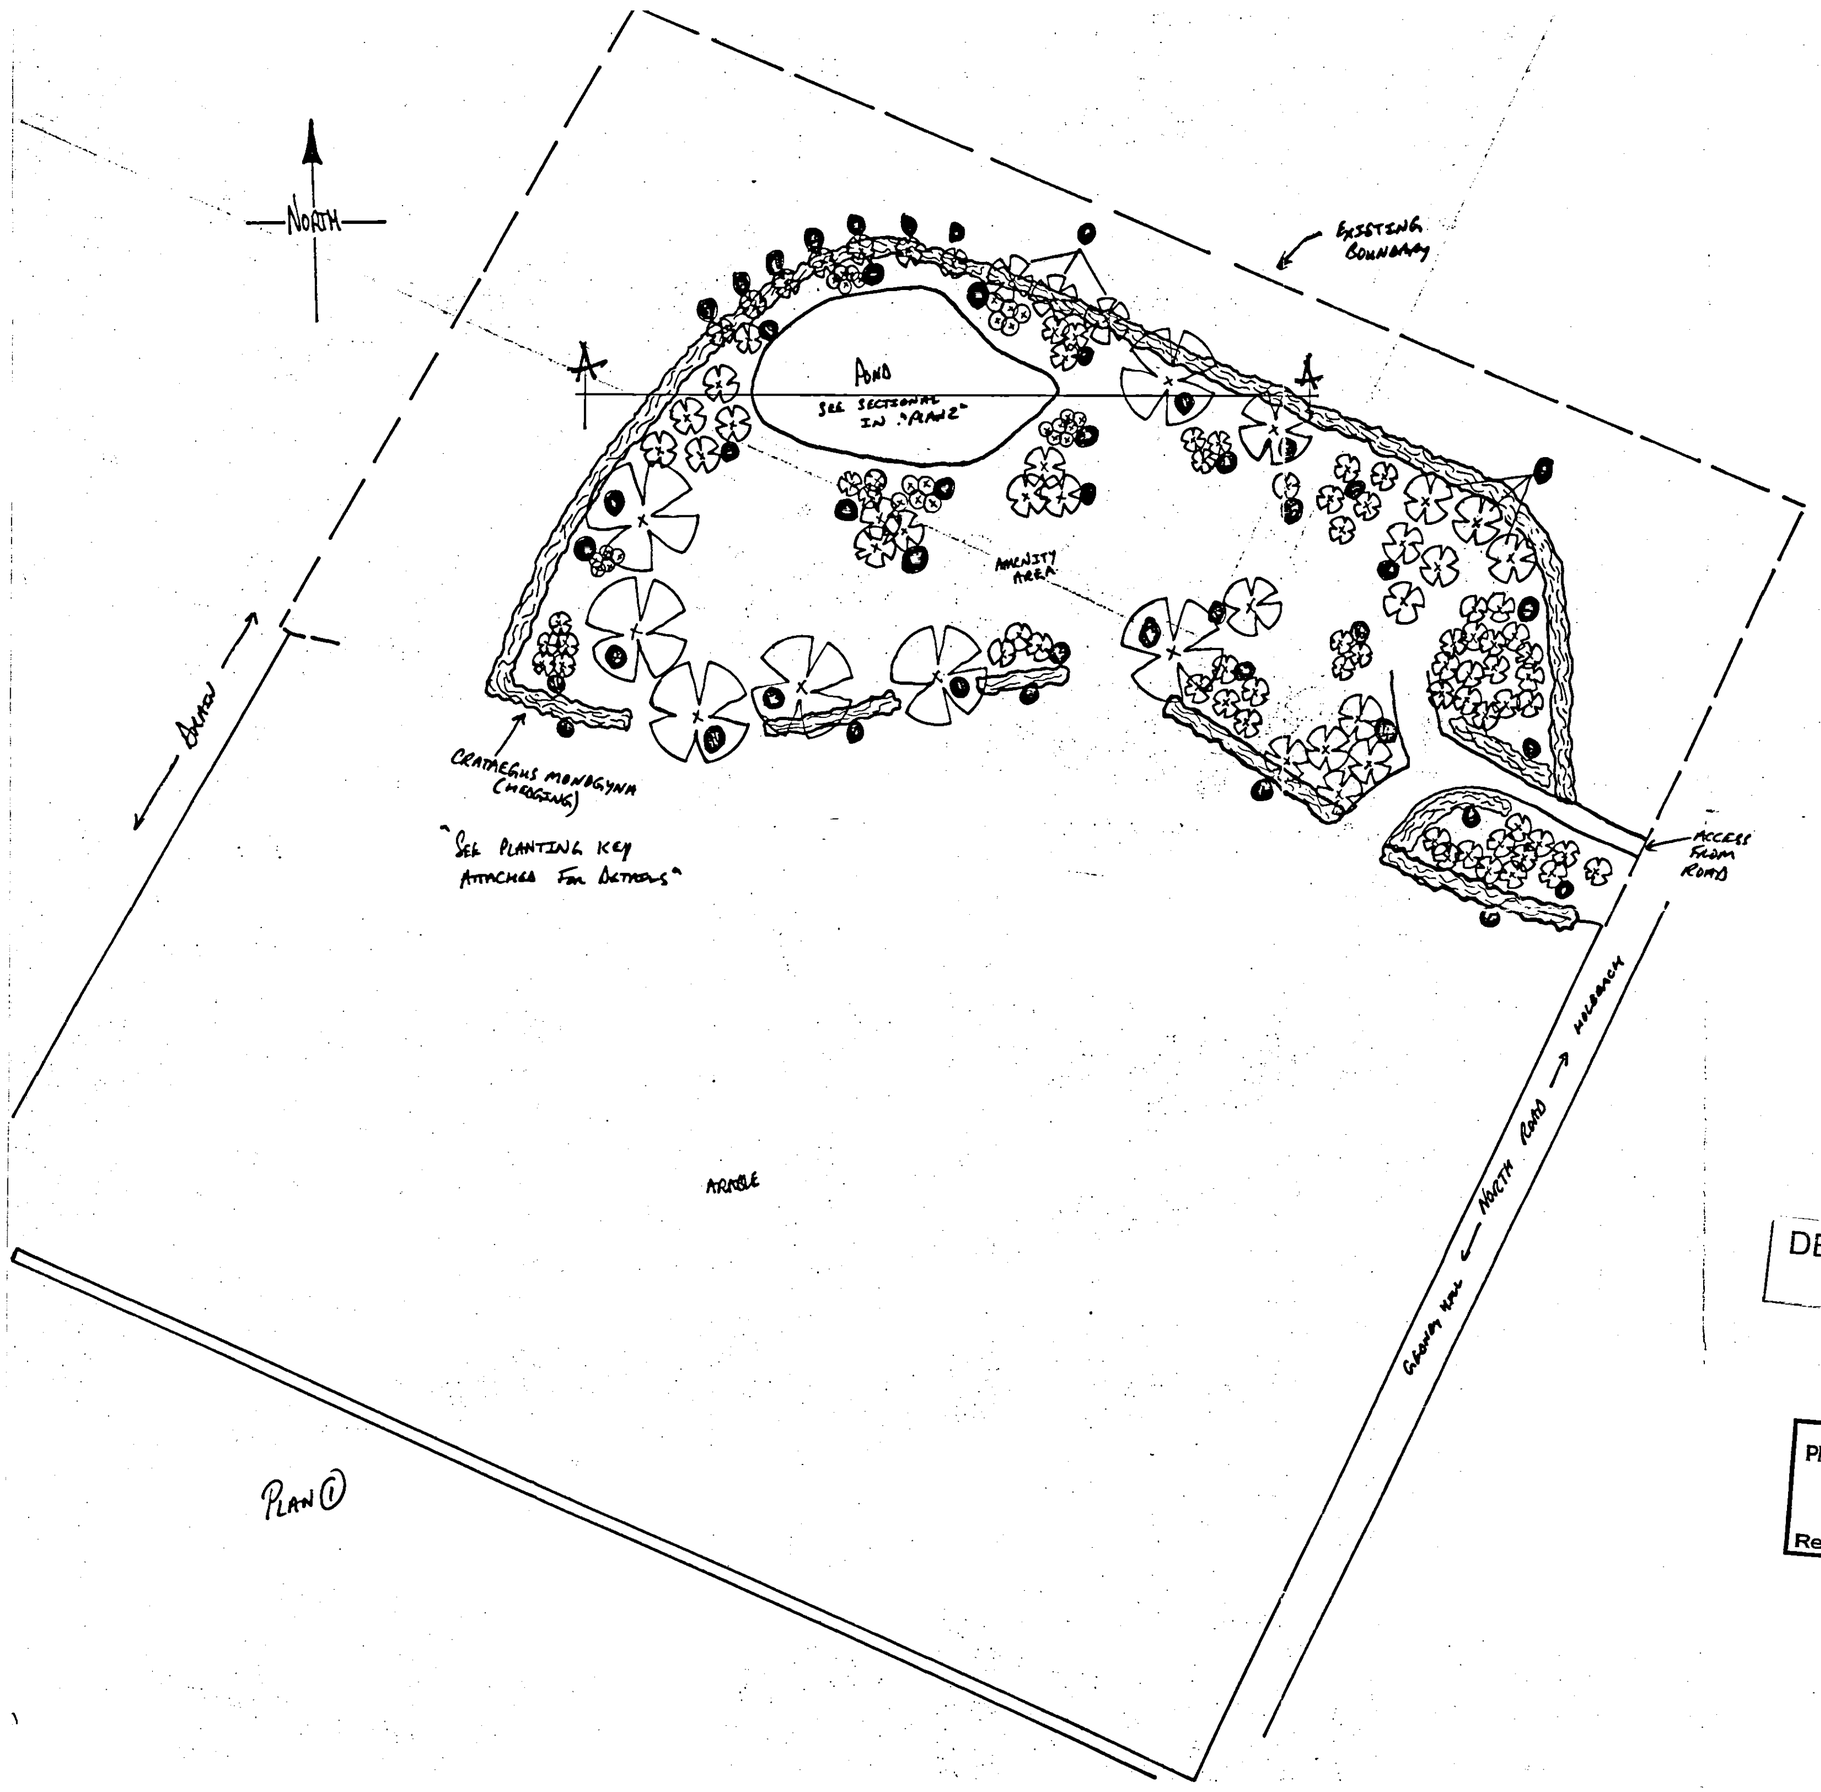


DETERMINED PLAN

SHDC
Planning & Development
26 SEP 2005
Ref: 1320/05

Matthews Landscape
134 North Road,
Gedney Hill,
Spalding, Lincolnshire.

Client Name:

Depear Developments Ltd
Northolme, North Road,
Gedney Hill, Spalding,
Lincolnshire.

Date: (1st draft)
15th September 2005
Nature Reserve Planting Scheme

Drawn By:

Paul Matthews ND Hort.

Scale:

1:1000

1116/05