
FOR INFORMATION

INDICATIVE ONLY

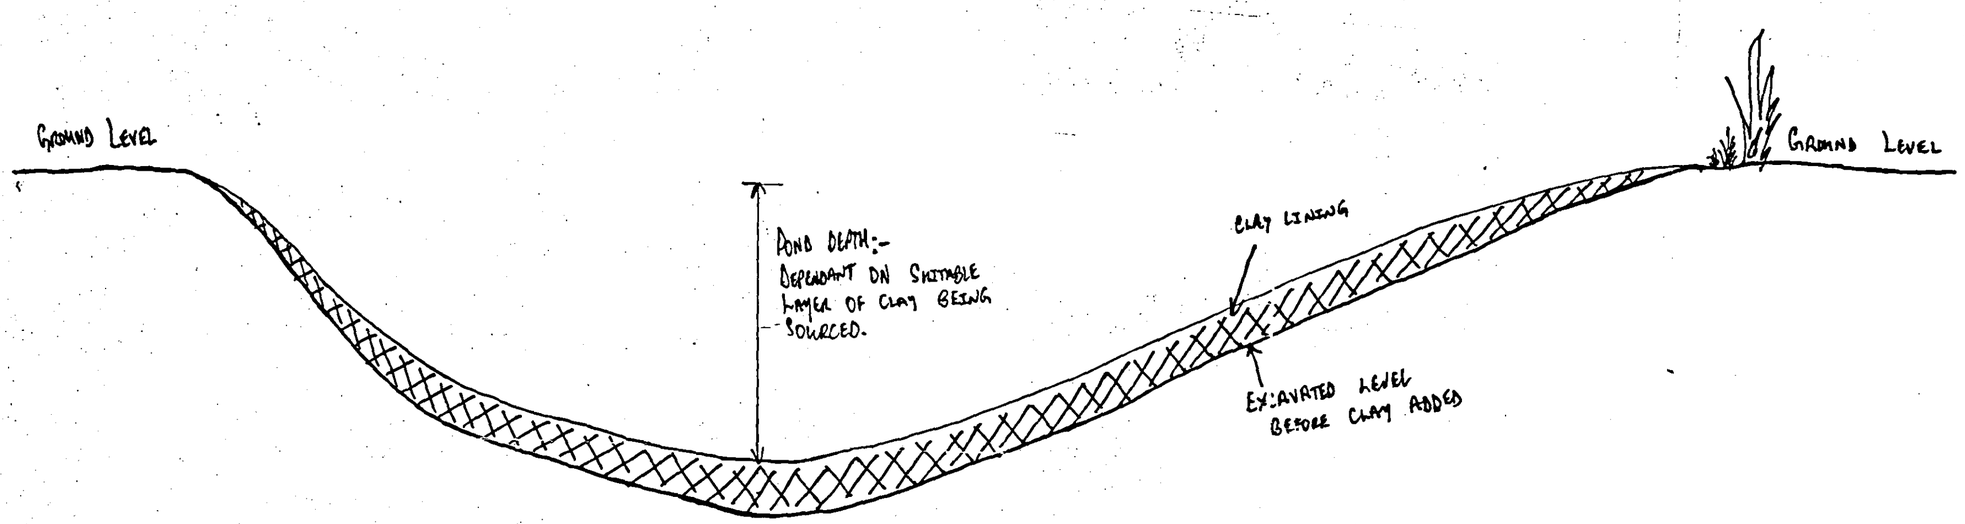

- DEPTH OF POND DRAWN FOR ILLUSTRATION PURPOSES ONLY.
- FINISHED POND DEPTH UNKNOWN, UNTIL SUITABLE LAYER OF CLAY IS FOUND & EXCAVATED.
- CLAY LINING DEPTH FOR ILLUSTRATION PURPOSES ONLY.
- DRAWING ILLUSTRATES DESIRED BED SHAPE OF POND.
- DRAWING SHOWS LONGEST SECTION OF POND TO SCALE.

SECTION AA.

PLAN (2)

SHDC
Planning & Development
26 SEP 2005
Ref: 1320/05

Matthews Landscape
134 North Road,
Gedney Hill,
Spalding, Lincolnshire.

Client Name:

Depear Developments Ltd
Northolme, North Road,
Gedney Hill, Spalding,
Lincolnshire.

Date: (1st draft)
15th September 2005
Pond Sectional Drawing

Drawn By:

Paul Matthews ND Hort.

Scale:

1:200

1116/05