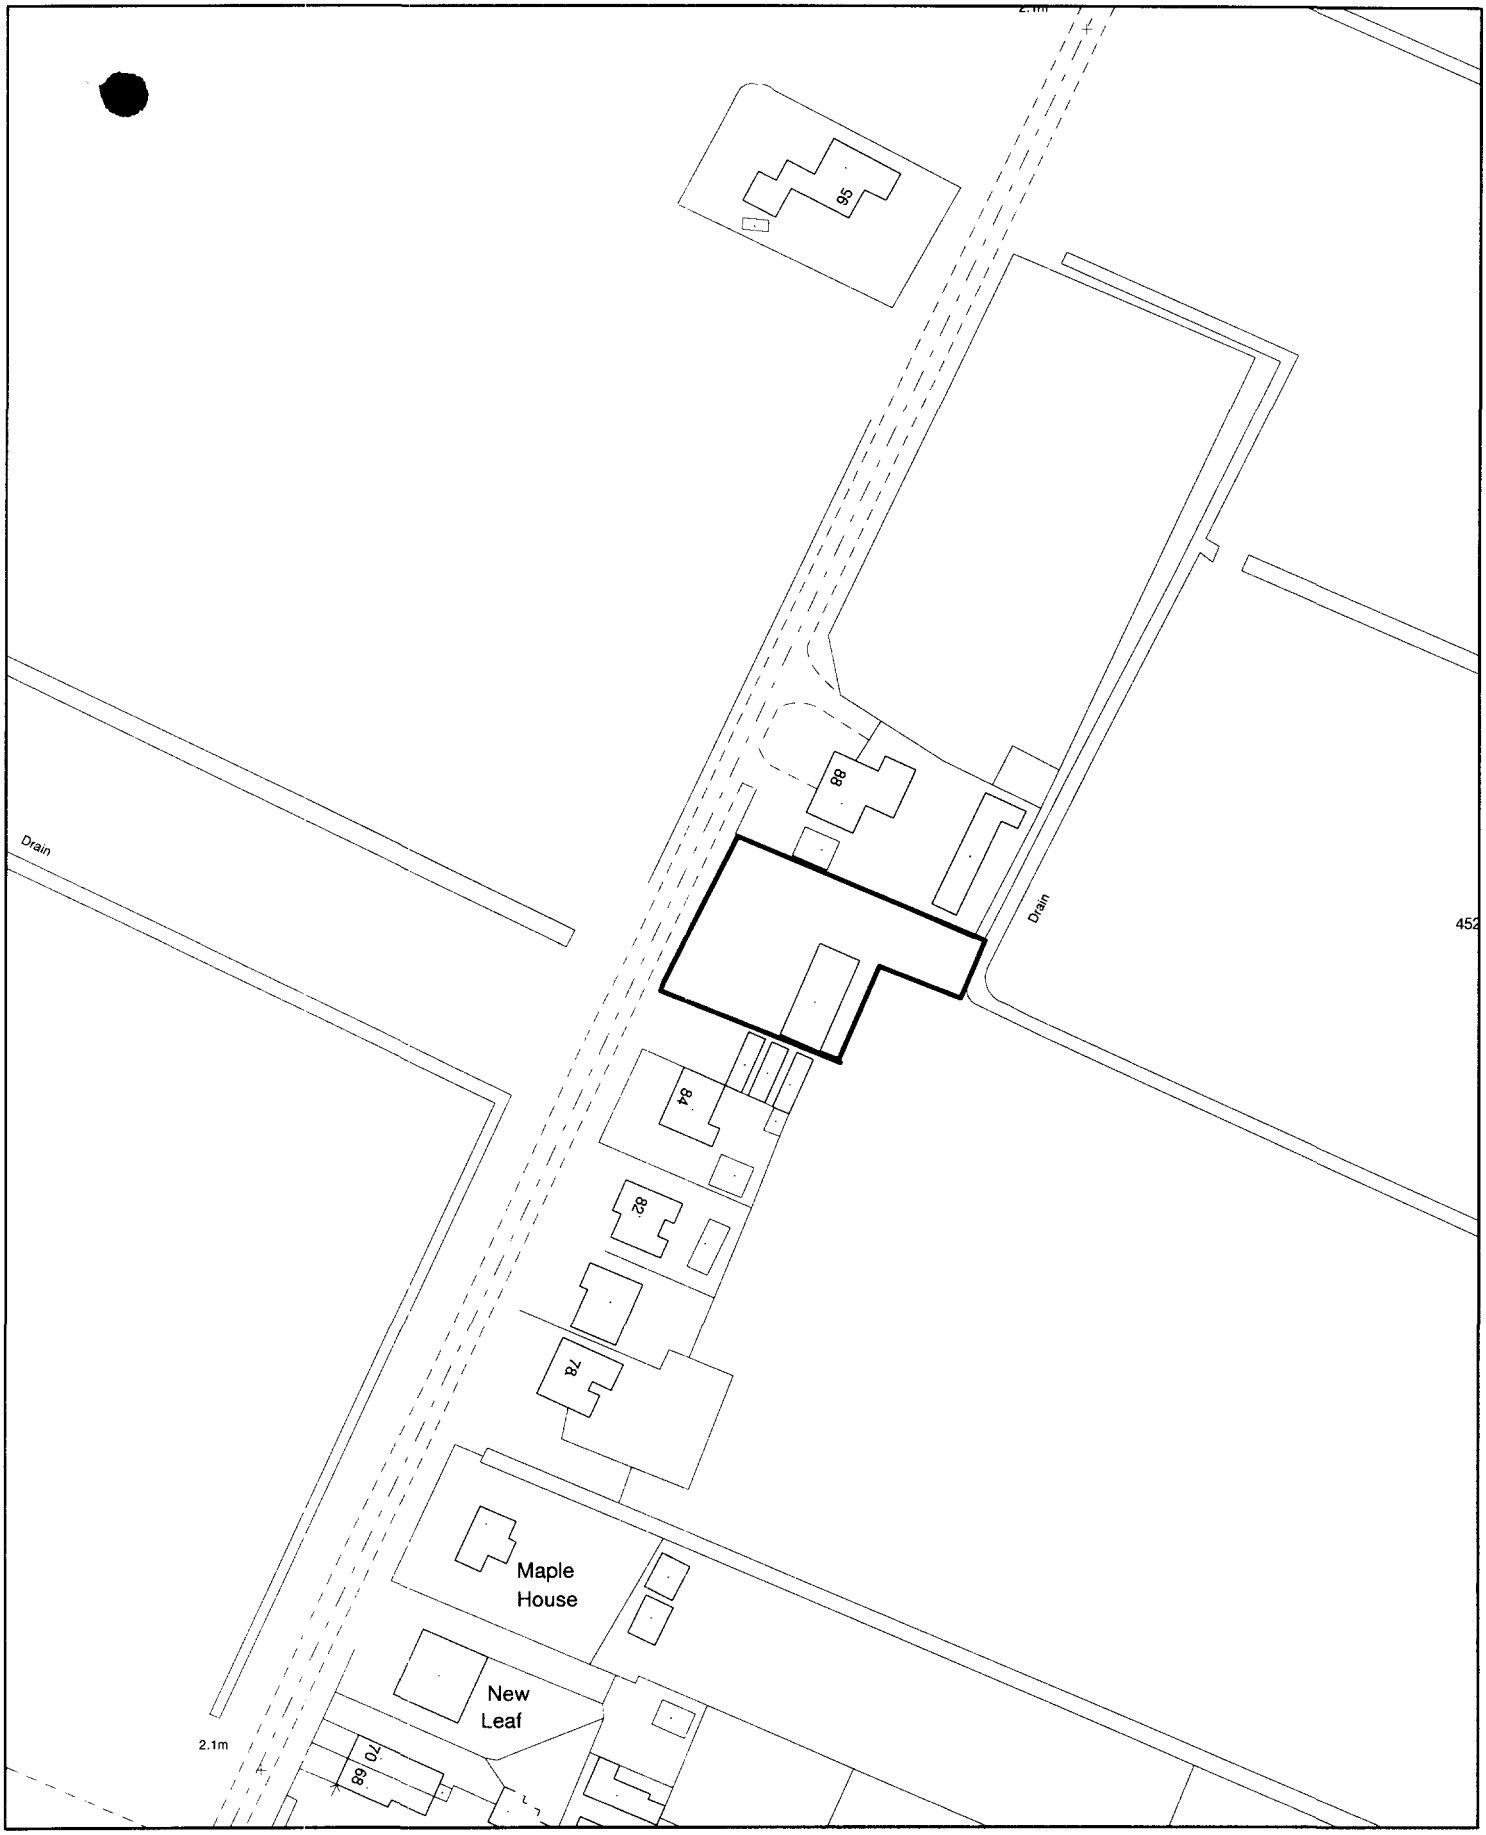


S O U T H
H O L L A N D
DISTRICT COUNCIL

Planning Application Location Plan
Ward Member Notification

H07/1355/00

FILE COPY


Scale: 1:1250

Housing and Planning Services Department

Council Offices, Priory Road, Spalding, Lincolnshire
PE11 2XE

PLEASE DO NOT COPY THIS PLAN
This map is reproduced from Ordnance Survey material with permission of Ordnance Survey on behalf of Her Majesty's Stationery Office (c) Crown copyright. Unauthorised reproduction infringes Crown copyright and may lead to prosecution or civil proceedings. South Holland District Council LA079413 2000

Scale 1:1250

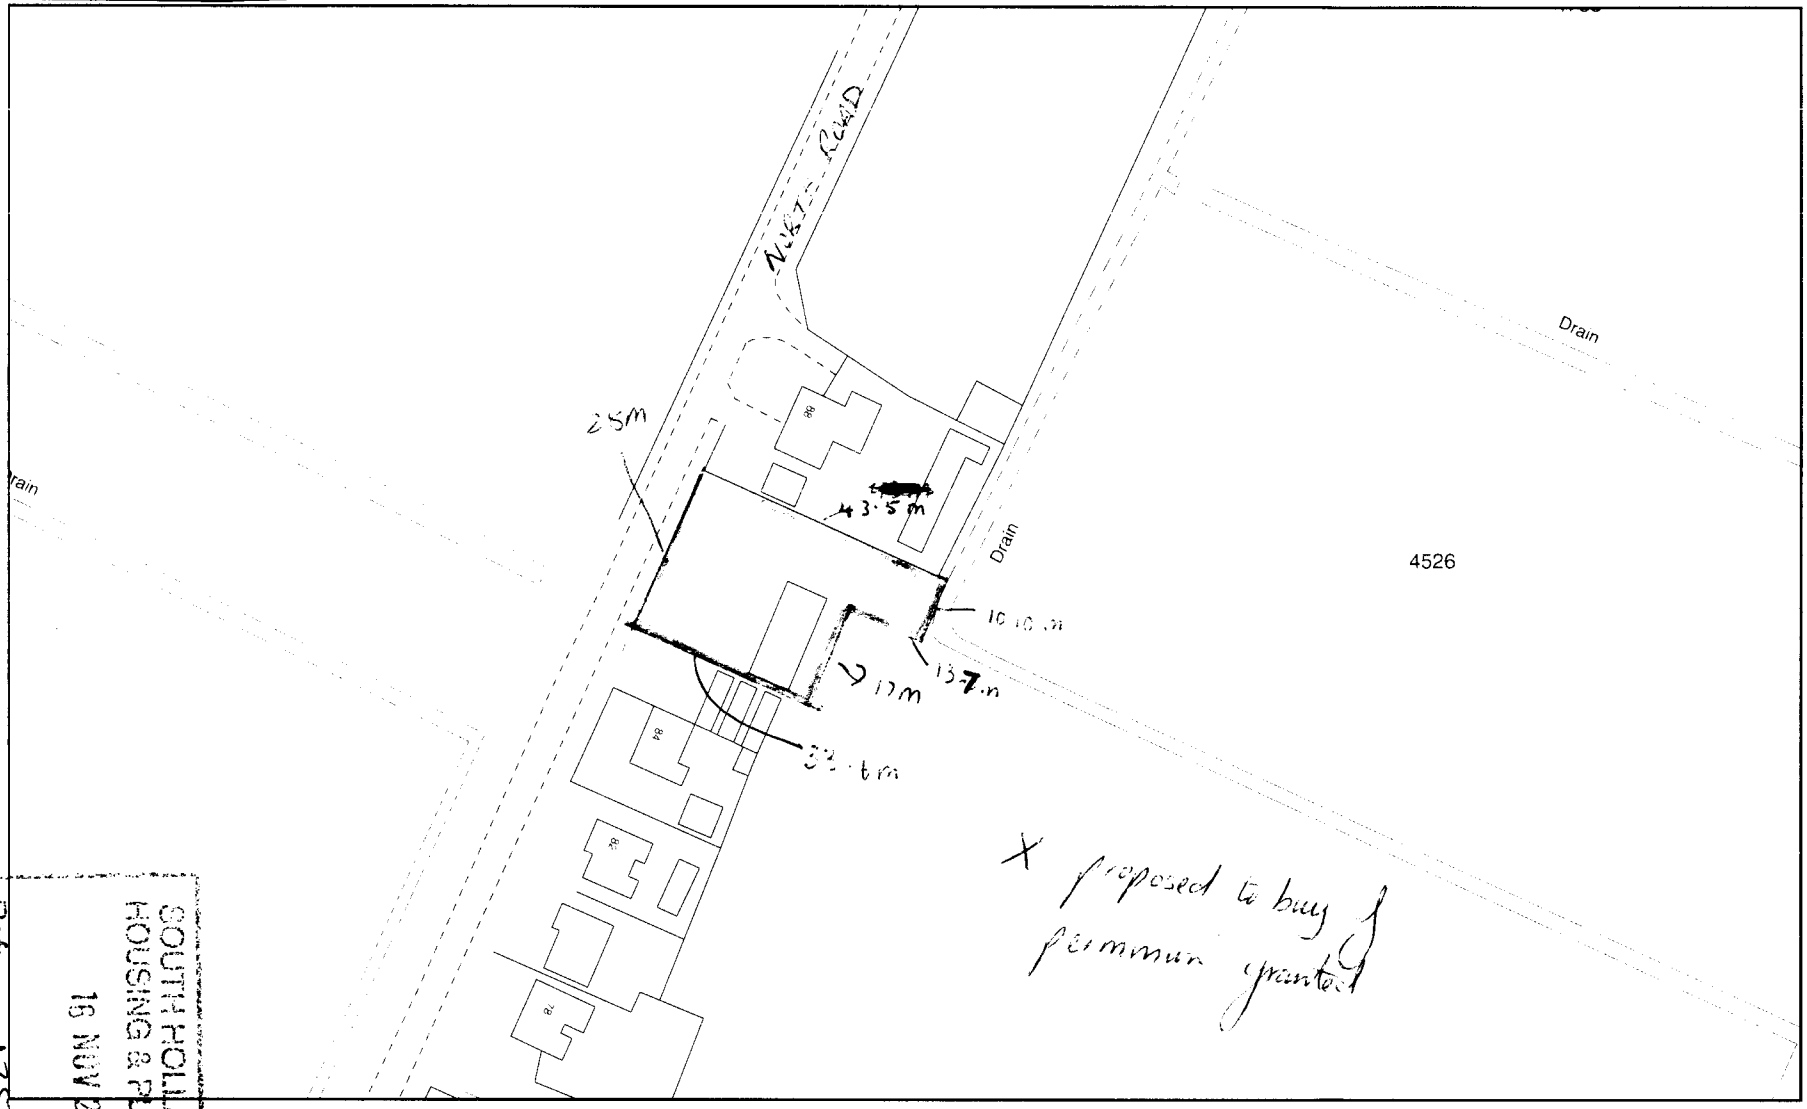

SOUTH HOLLAND DC
HOUSING & PLANNING
16 NOV 2000
Ref: H355
8