



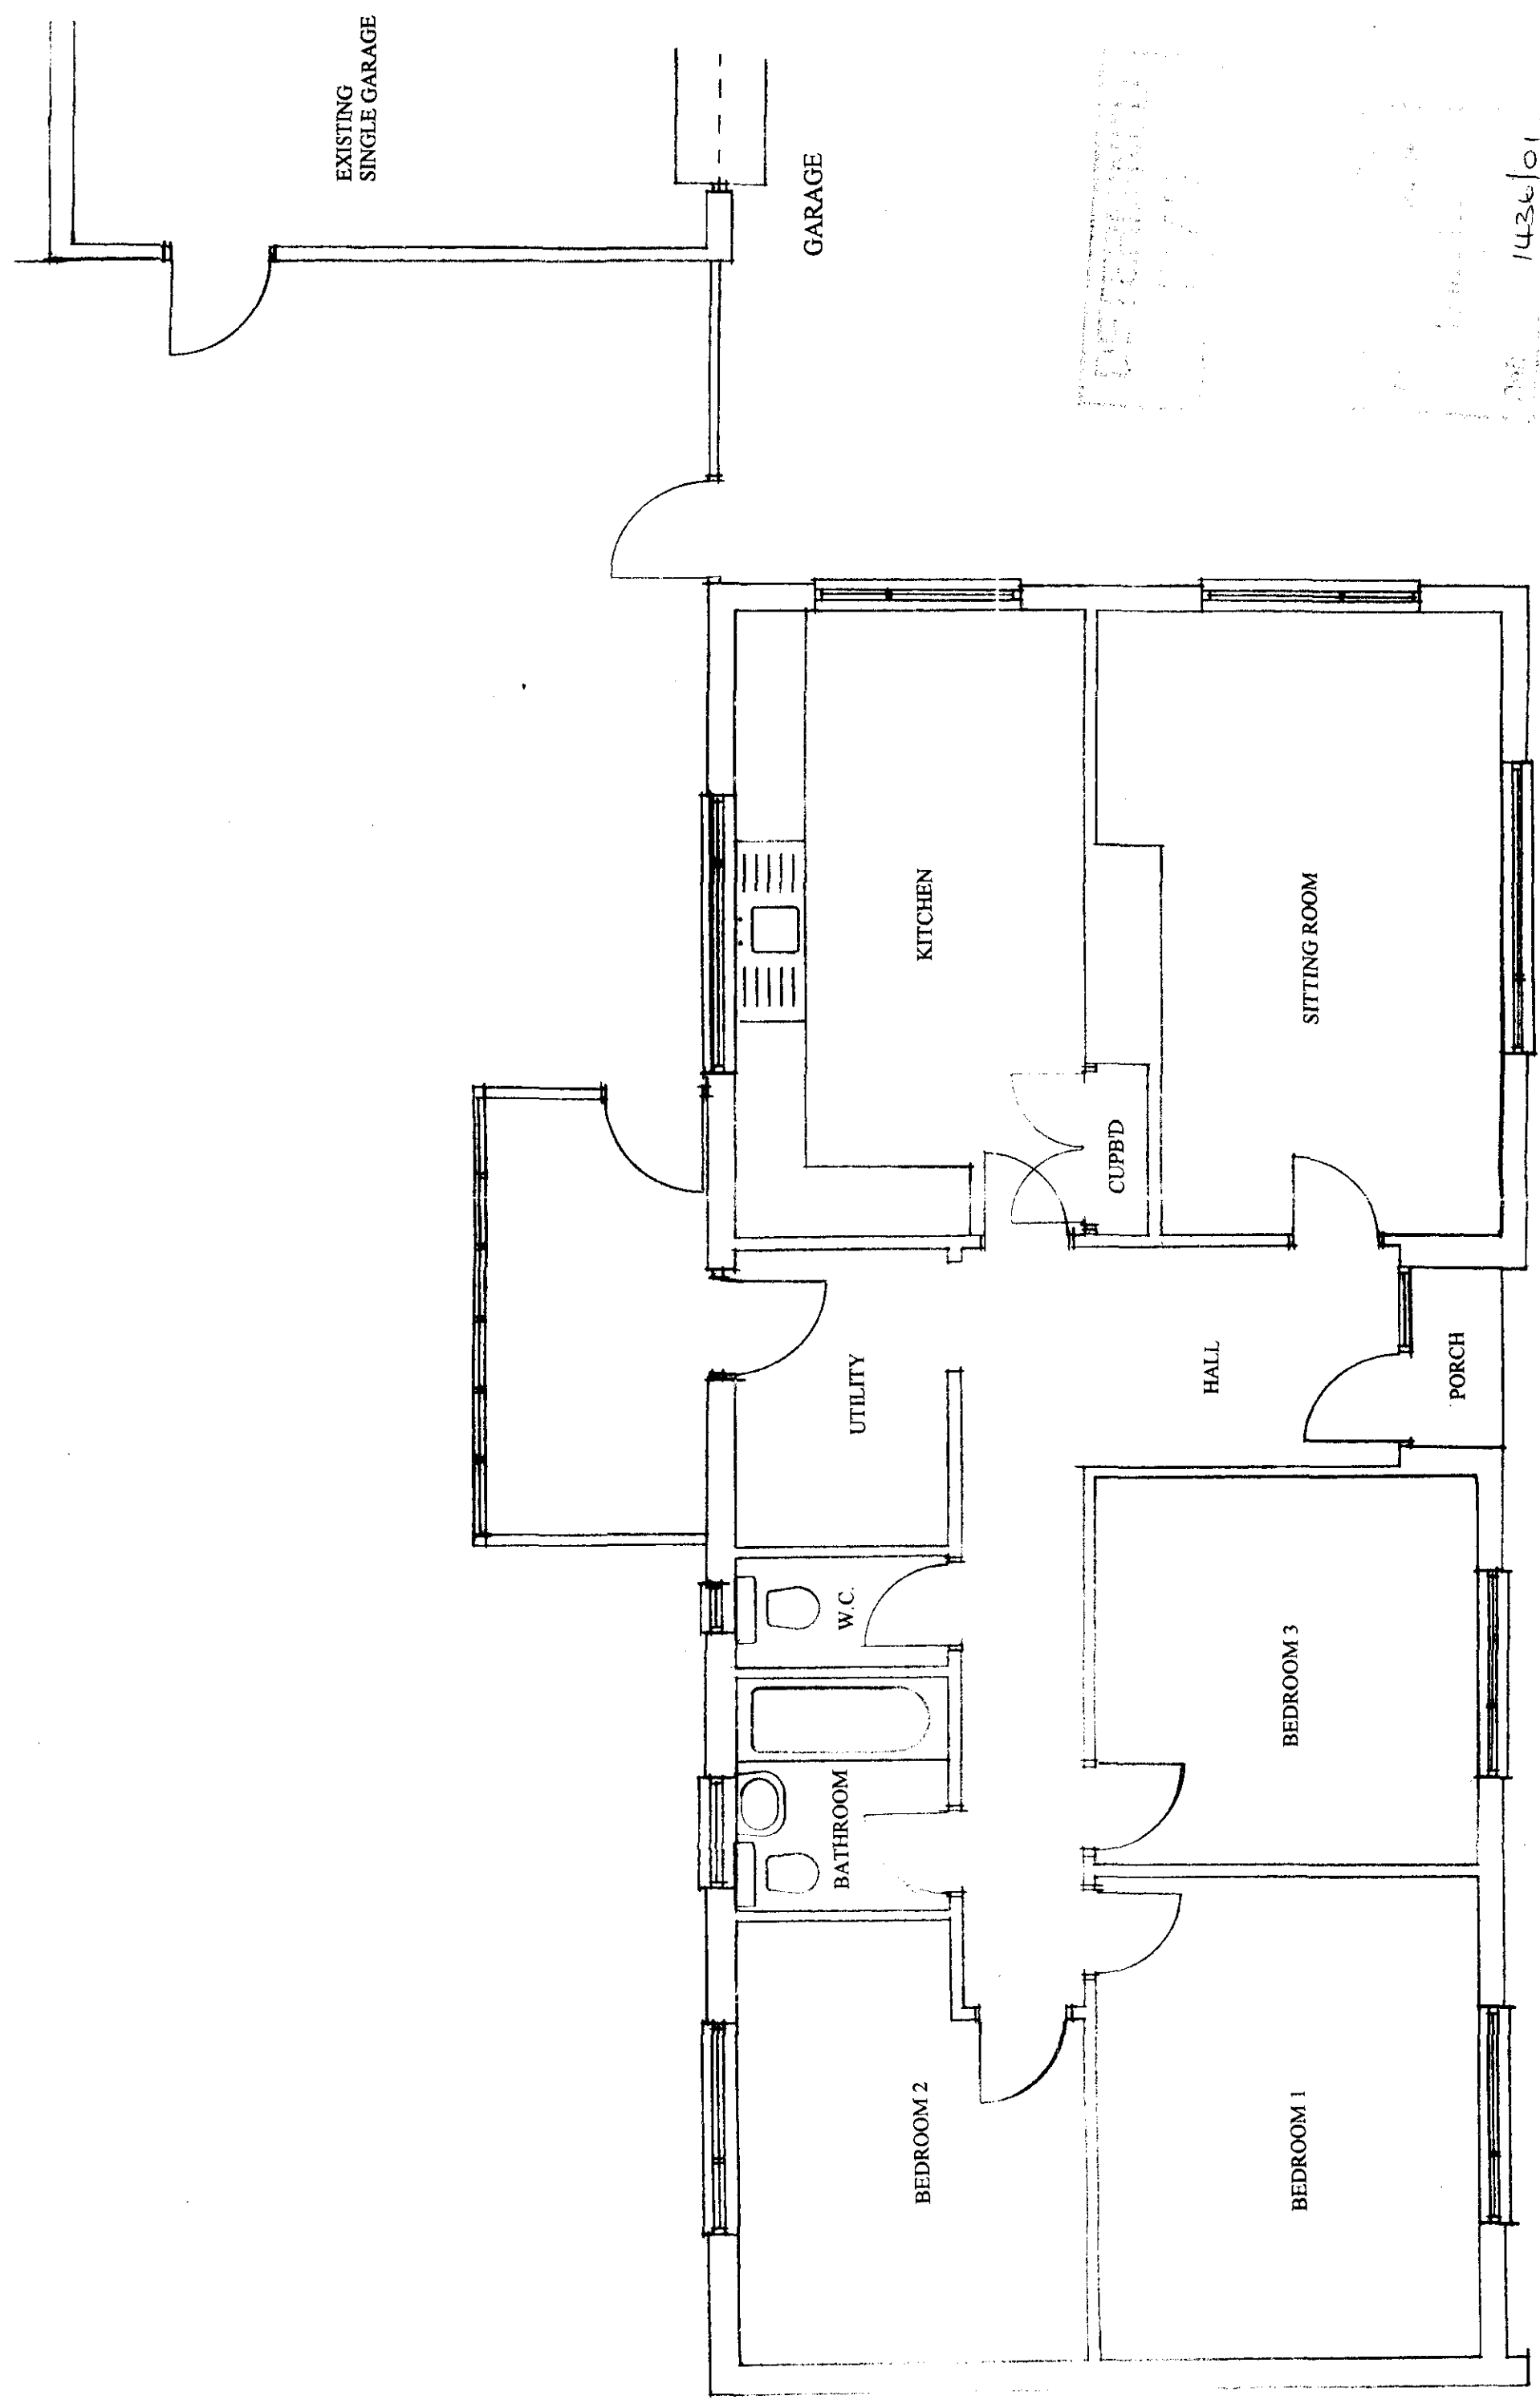


PLAN AS EXISTING

PROPOSED TWO STOREY EXTENSION
STATION ROAD, GEDNEY HILL,
FOR MR AND MRS WARNER
Plan as existing - scale 1:50
KAREN BRADLEY - CHARTERED ARCHITECT
Dwg. no. 2001/3/1

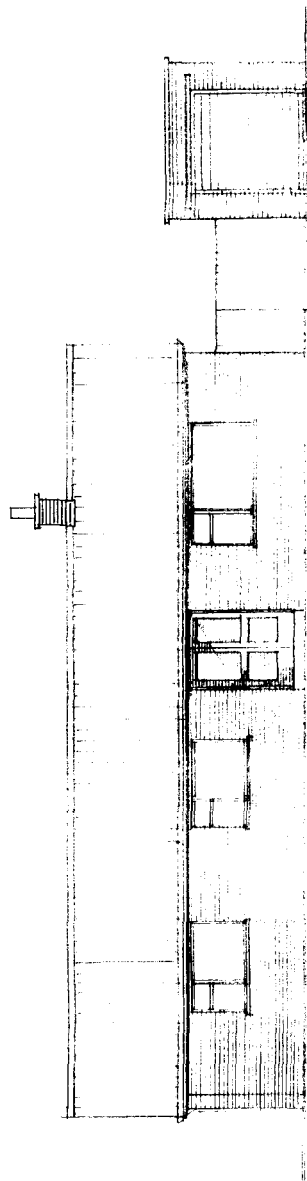


FRONT


EXISTING ELEVATIONS

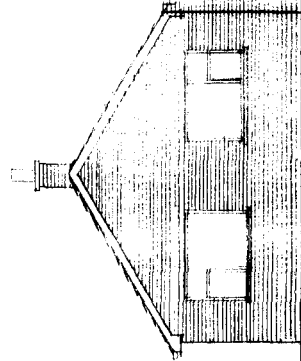

SIDE

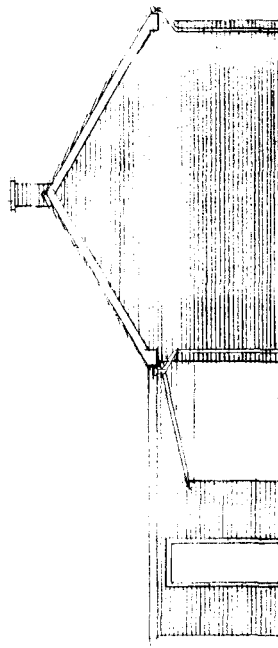

SIDE

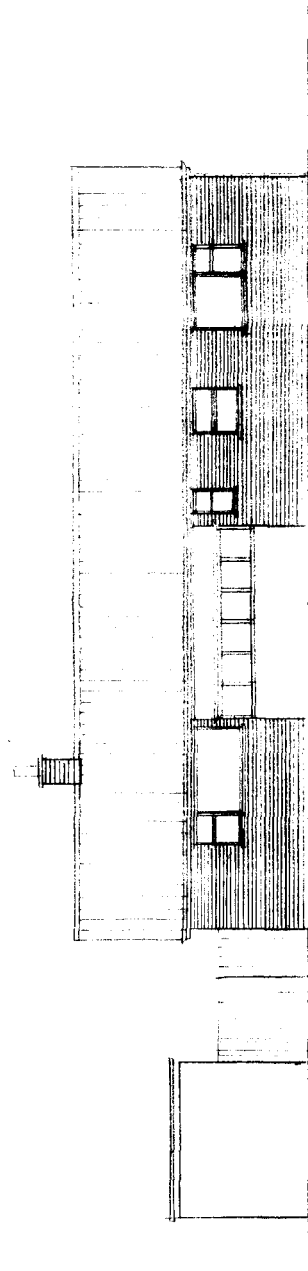


BACK

1436/01


PROPOSED TWO STOREY EXTENSION
STATION ROAD, GEDNEY HILL,
FOR MR AND MRS WARNER
Elevations as existing - scale 1:100
KAREN BRADLEY - CHARTERED ARCHITECT
Dwg. No. 2001/3/2

PROPOSED FIRST FLOOR

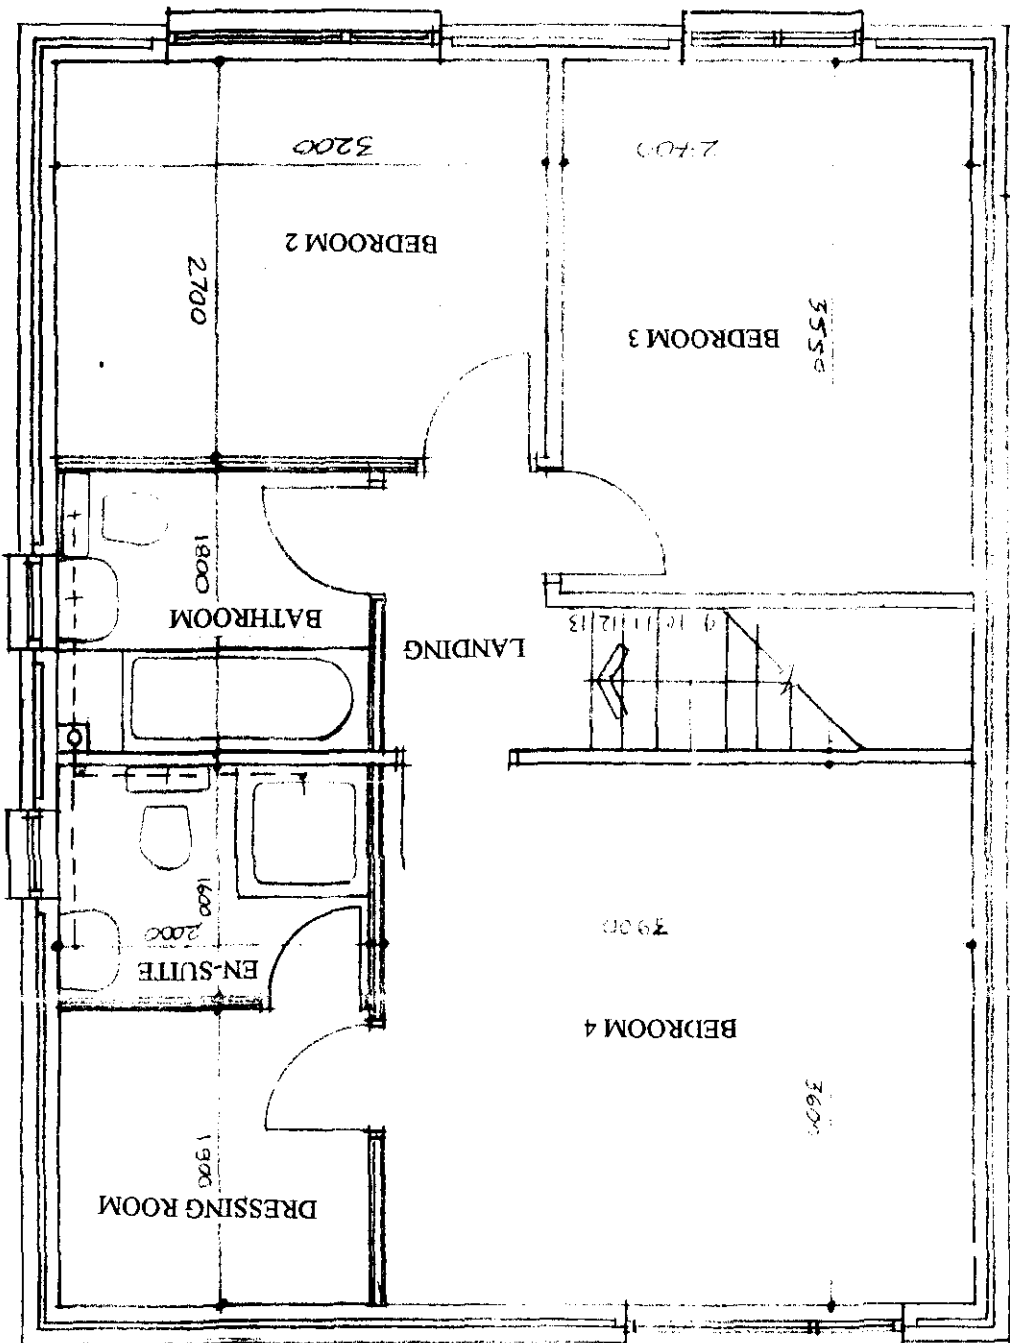


Roof of existing bungalow

BLOCK PLAN 1:500

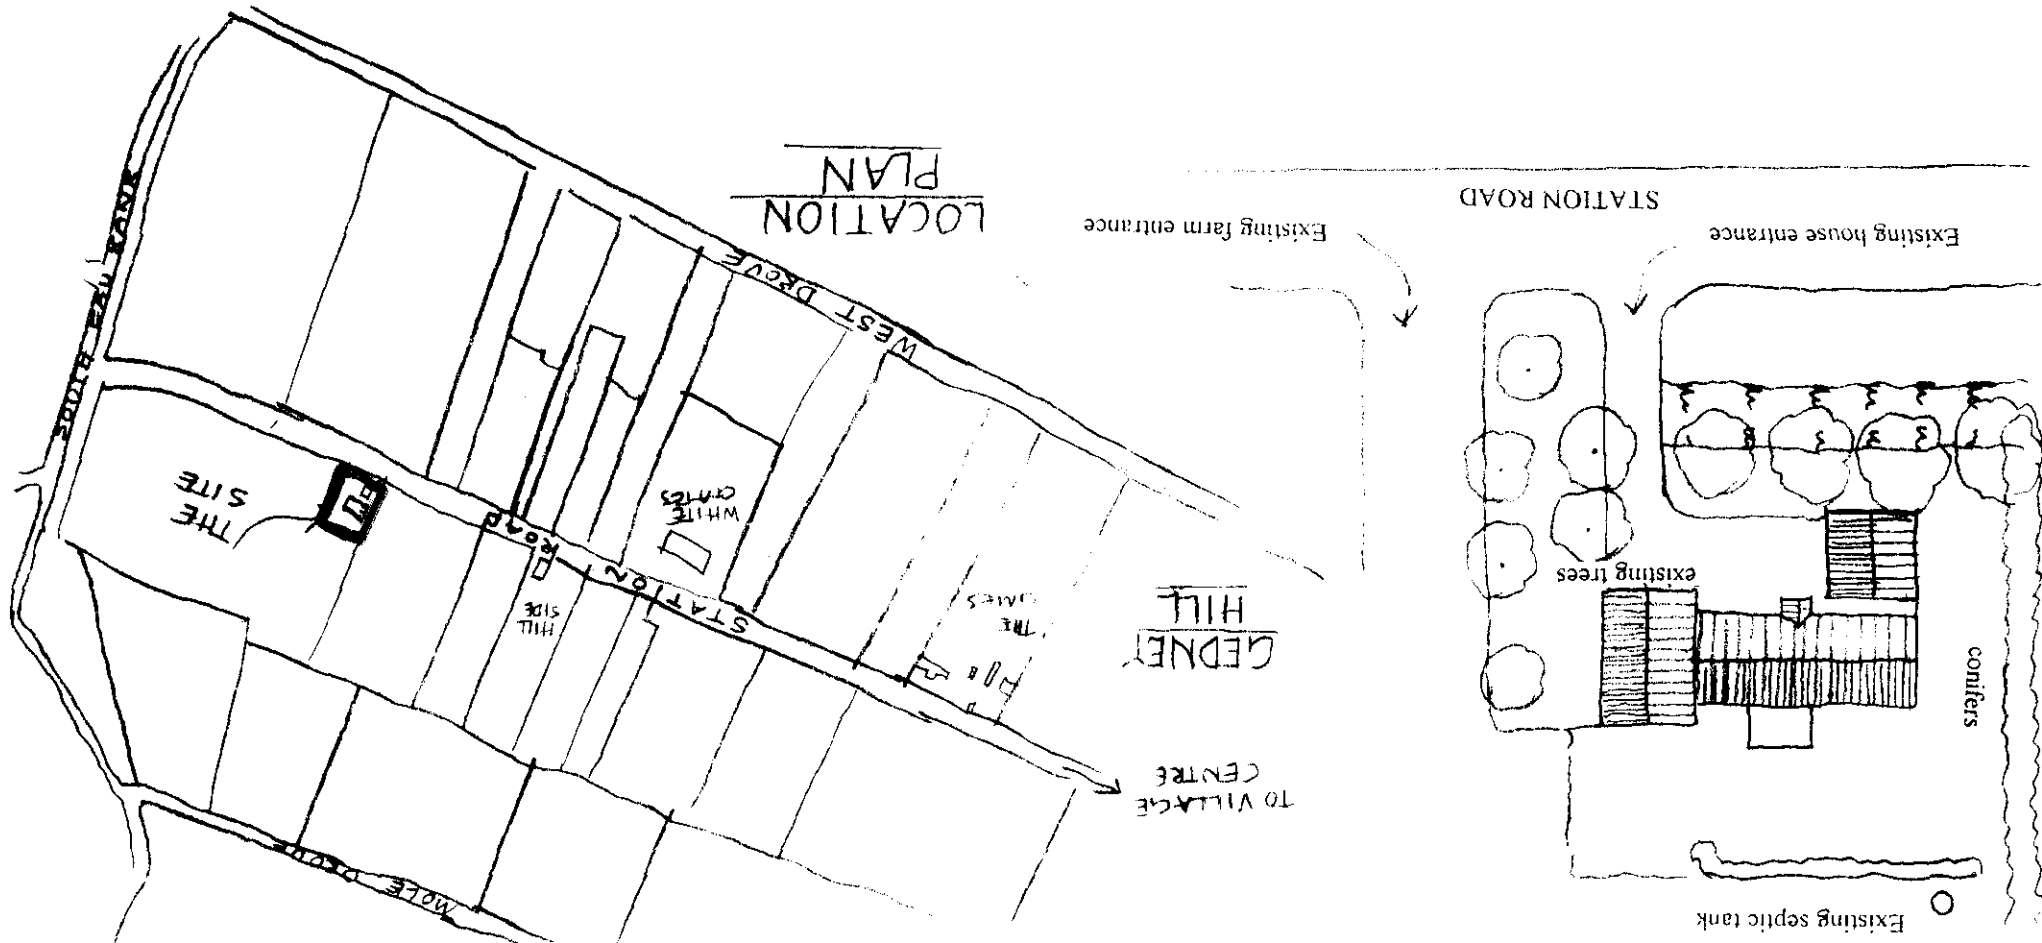


MATERIALS


Bricks - light coloured as existing
 Roof - concrete interlocking tiles as existing
 Joinery - white as existing

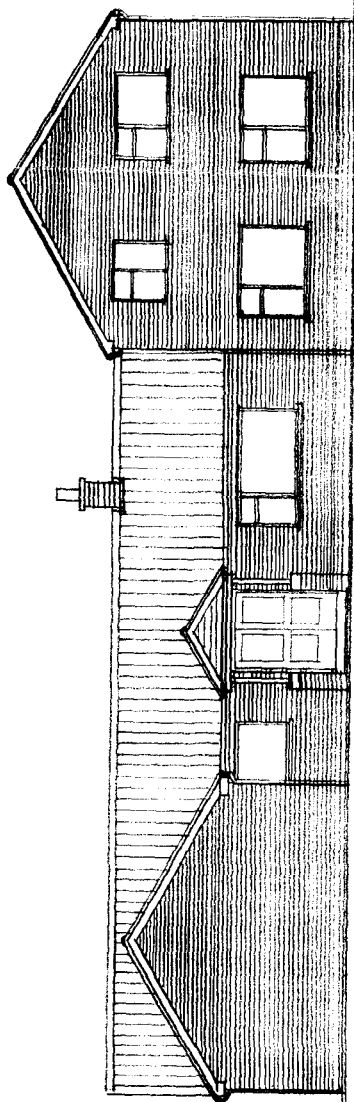

FRONT

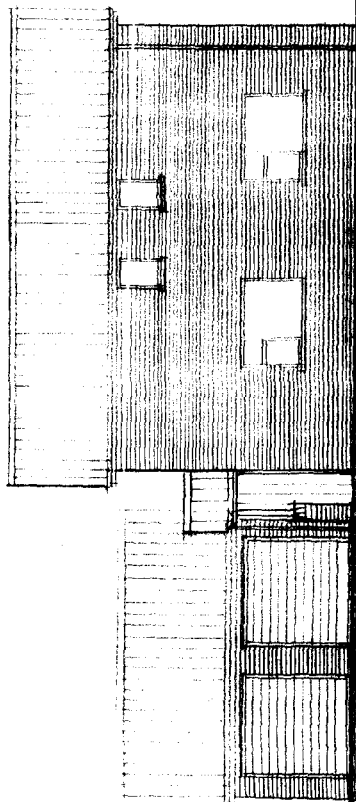


SIDE

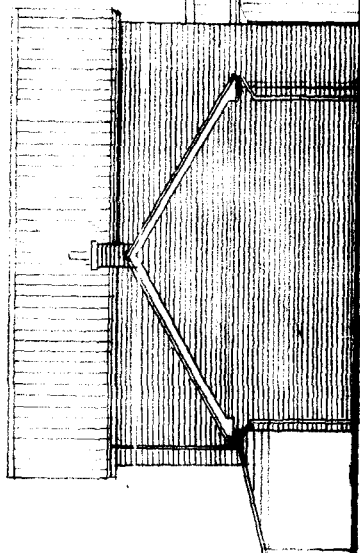

SIDE

PROPOSED ELEVATIONS

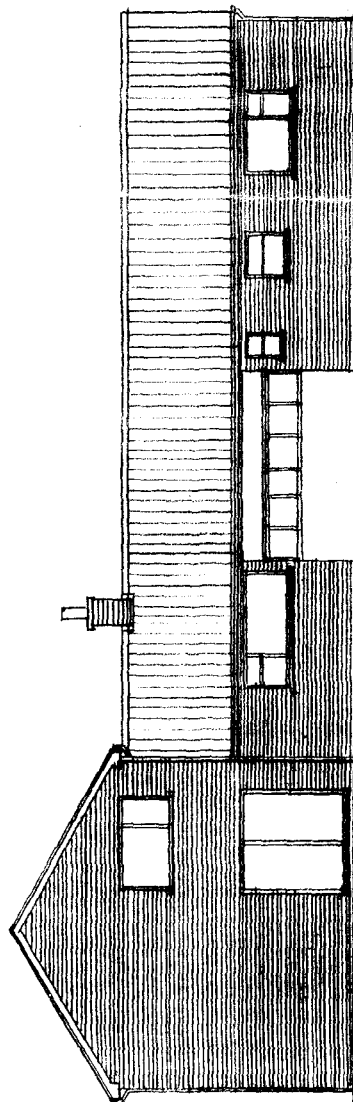

BACK

1436/C1

PROPOSED TWO STOREY EXTENSION
 STATION ROAD, GEDNEY HILL,
 FOR MR AND MRS WARNER
 Proposed Elevations - scale 1:100
 KAREN BRADLEY - CHARTERED ARCHITECT
 DWG. no. 2001/3/5 (REV A) DEC 2001