

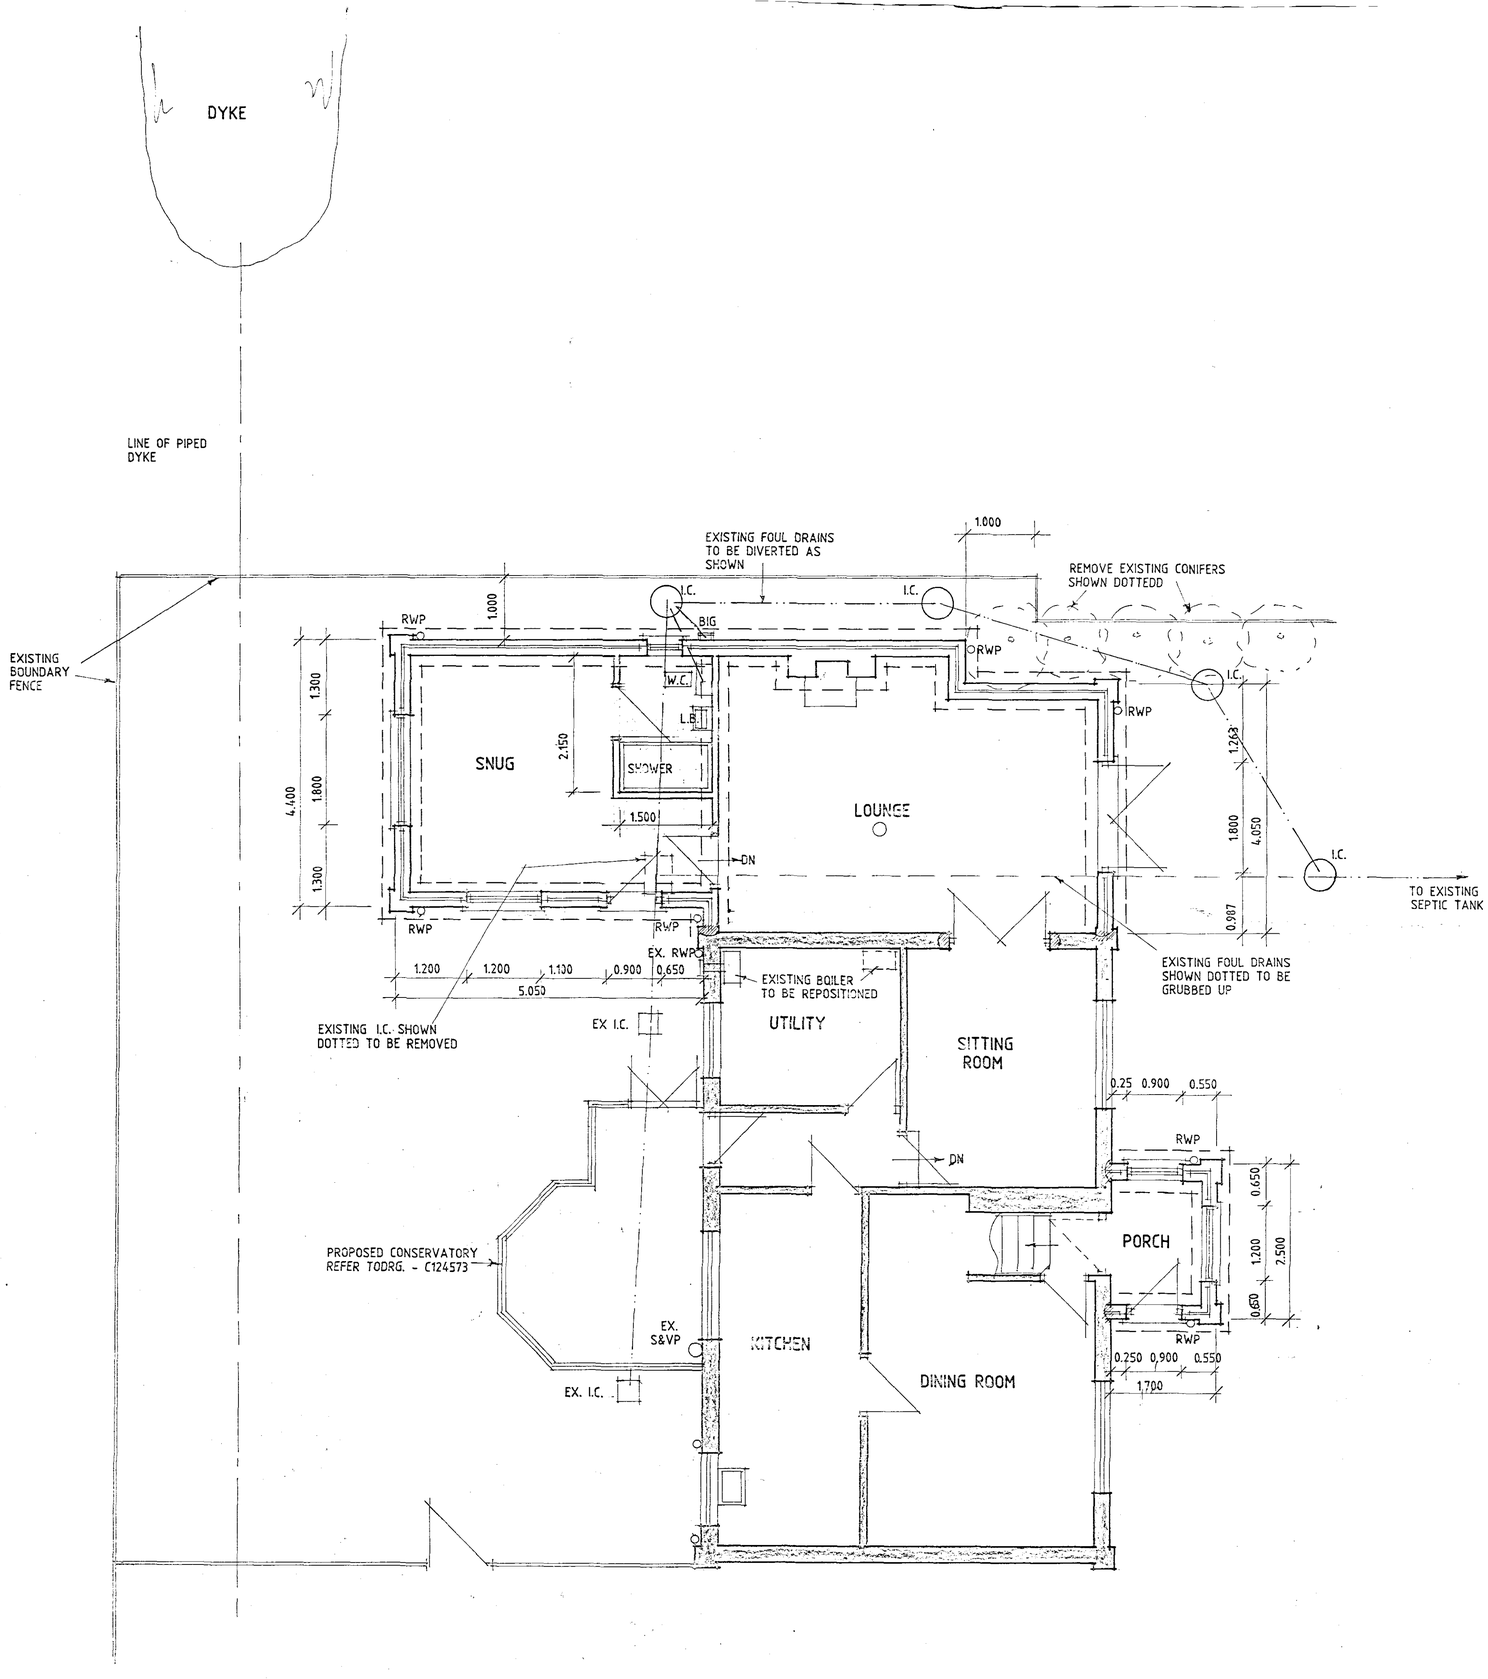



GROUND FLOOR PLAN

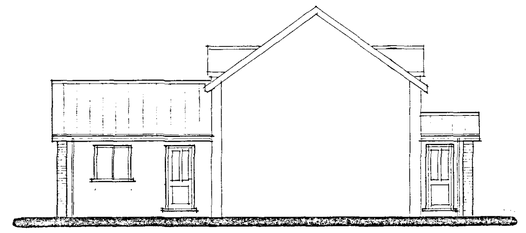


FRONT

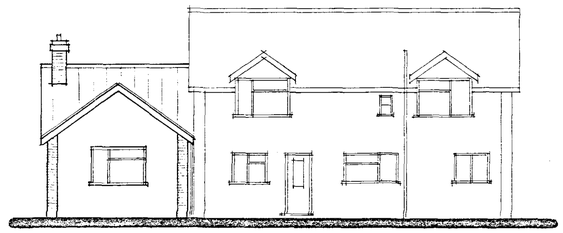

SIDE

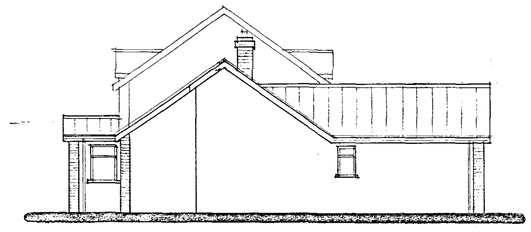

REAR

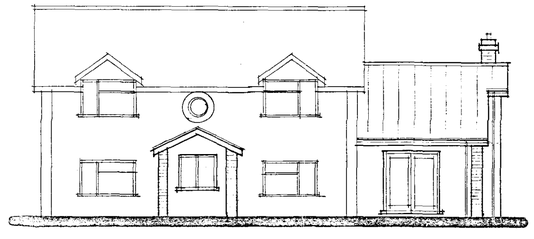

SIDE

Planning & Development
27 OCT 2004
Ref: 1443/04

A - DETAILS ADDED - 30.9.04

Status DESIGN
CONSULTANTS IN ARCHITECTURE & PLANNING

PROPOSED EXTENSIONS AT
4 NORTH ROAD, GEDNEY HILL FOR

NOT DETERMINED
PLAN

1:50	SD04-077/1
SEPT-04	B.GILHAM.

2 Edinburgh Walk, Holbeach,
Spalding, Lincs. PE12 7AP.
Tel: 01406 424343 Fax: 01406 490702