

LANDSCAPING, TREE PLANTING & FENCING SCHEME.

A MIXED HEDGE

- (a) Hawthorn (Crataegus Monocarpa)
- (b) Beech (Fagus Sylvatica)
- (c) Blackthorn (Prunus Spinos)
- (d) Buckthorn (Rhamnus Cathartica)

B SILVER BIRCH (BETULA PENDULA) FEATHERED

C HAWTHORN (CRATAEGUS LAEVIGATA) FEATHERED

D WHITEBEAM (SORBUS ARIA) FEATHERED

E 1.8 METRE HIGH VERTICAL CLOSE BOARDED FENCE


F LINCOLNSHIRE POST & RAIL FENCING & EXISTING PRIVET HEDGE.

All planting to be in accordance with BS 4428:1989 and amendment No. 1 (1991)

All trees to be planted with minimum 0.5m plastic mulch mat and to be staked, tied and tubed.

1/3 to 1/2 bag of peat free tree and shrub planting compost to be incorporated into backfill for each tree hole.


NOTE: DPC LEVEL OF NEW DWELLING TO BE 150MM ABOVE FRONTAGE ROAD [WEST DROVE SOUTH]

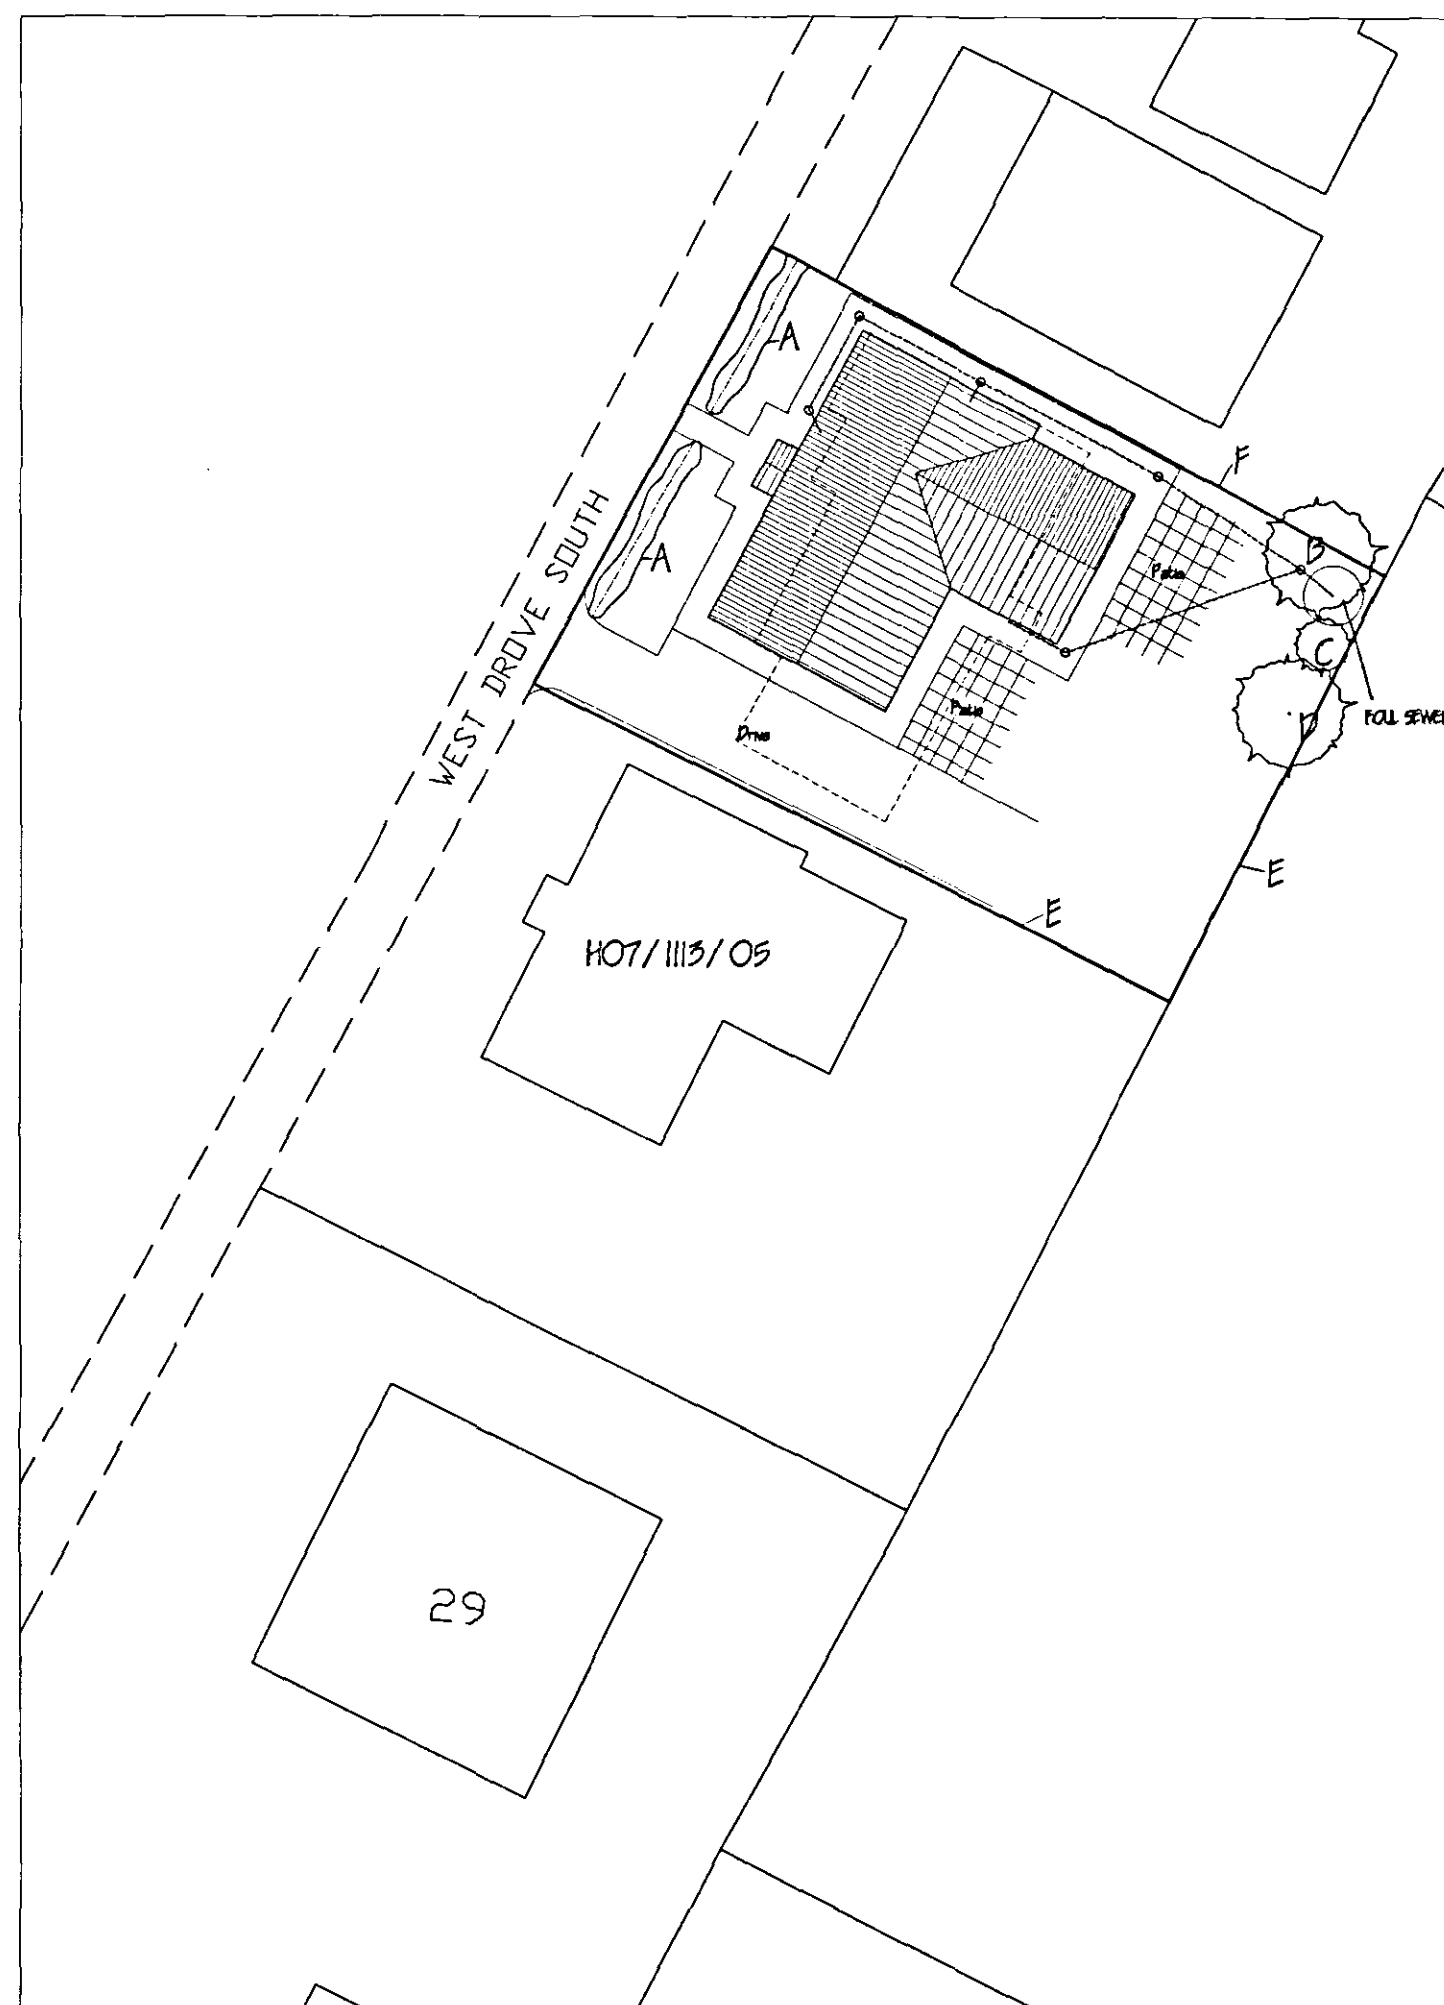

SITE PLAN
1/250

THE COTTAGE,
25 WEST DROVE SOUTH,
TO BE DEMOLISHED.

SITE PLAN - Dimensions,
1/250

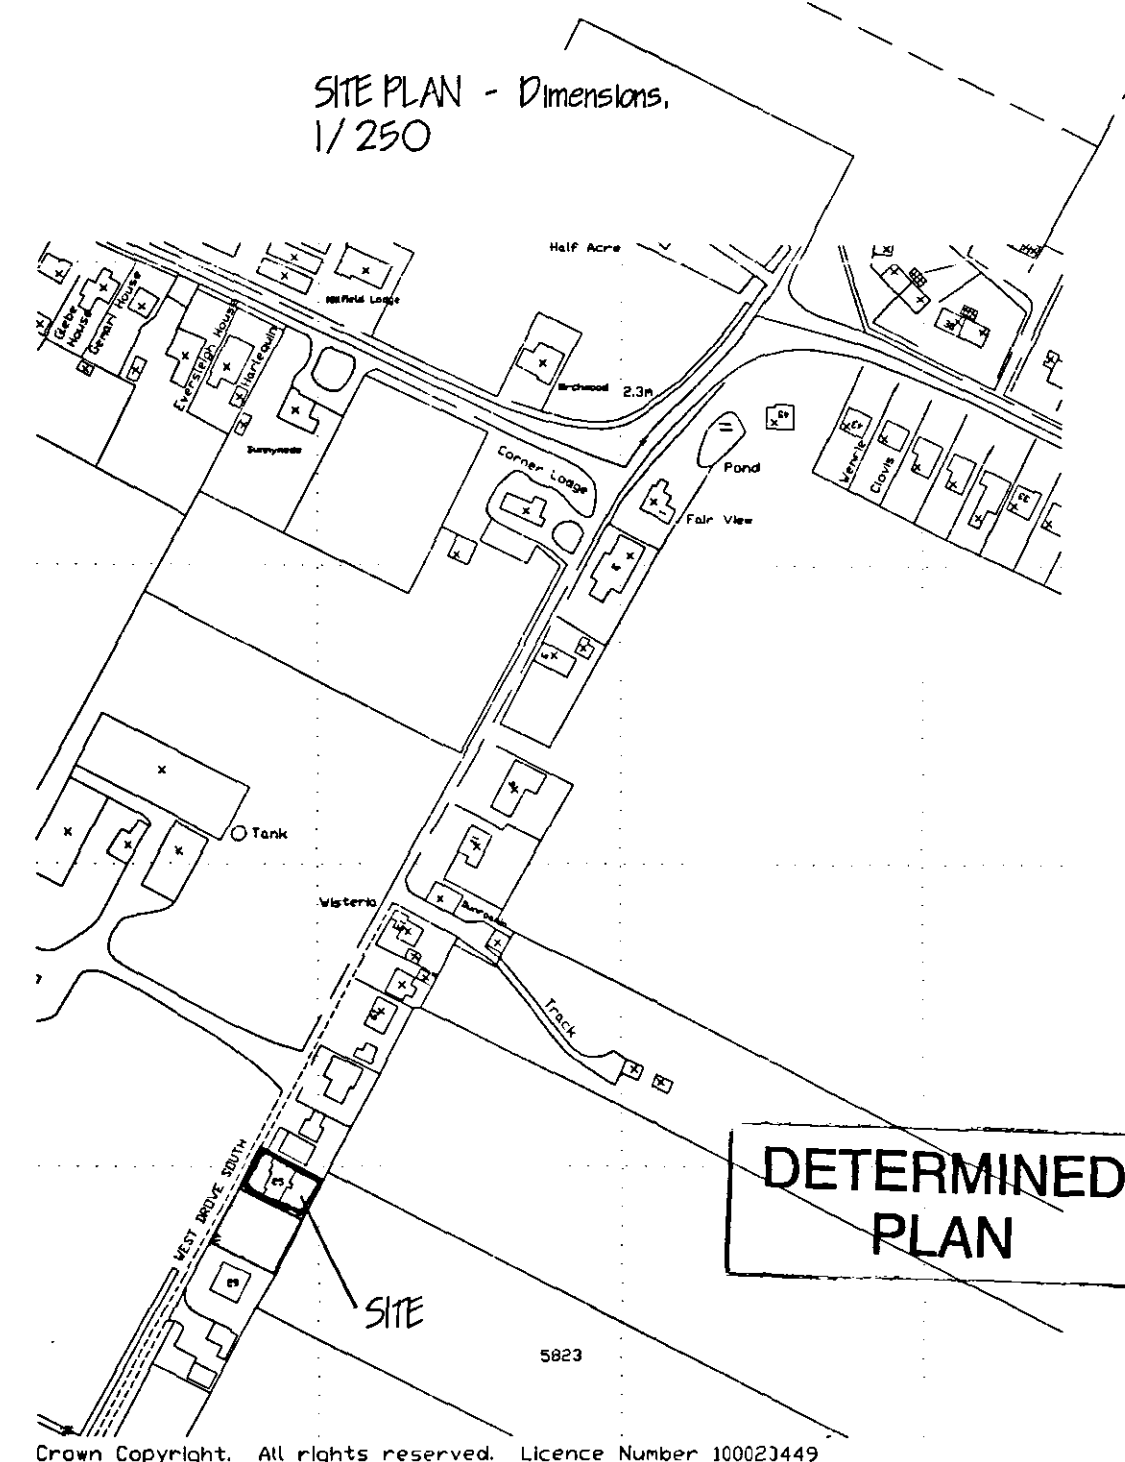

LOCATION PLAN
1/2500

**DETERMINED
PLAN**

Crown Copyright. All rights reserved. Licence Number 100023449

SP2C
Planning & Development
21 NOV 2005
Ref: 1592105

ref.	revision	date

G. R. MERCHANT
I.ENG AMICE FIWO
**ARCHITECTURAL, STRUCTURAL
AND LAND DRAINAGE
CONSULTANTS**
Unit 4, Wrights Mews
12A Park Road, Holbeach,
Spalding, Lincs., PE11 2JZ
Tel: 01408 430800
Fax: 01408 435744
E-Mail: G. R. Merchant @ Merchant. PG.
Co. UK

Project
REPLACEMENT COTTAGE,
THE COTTAGE,
25 WEST DROVE SOUTH,
CEDNEY HILL.

Client
S. KENNALLY.

Drawing
LOCATION & SITE PLANS.

Job Ref.
1264-05.

Date
NOV '05.

Scales
AS INDICATED.

DO NOT SCALE FROM THIS DRAWING
This drawing is copyright and may not be copied, printed, photographed or used for any other purpose other than that for which it is issued. The Client/Contractor is to ensure all dimensions are correct and report any discrepancies to the Architect. All details shown on this drawing including foundations are based upon ground level conditions known to be true. No responsibility can be accepted for abnormal conditions which may be discovered during construction unless reported to the Architect or their design representative prior to construction. This will accept the responsibility in respect of foundations to establish specific site conditions before foundation work is undertaken. This drawing is issued in the amount of information specified and does not purport to contain a full specification of the works. It is solely for the purpose of obtaining Planning / Building Regulations approval. This drawing must not be used as a contract document. The works will not be supervised or executed on site by G. R. Merchant or any representative thereof. It is the client or their appointed agents responsibility to control workmanship, in consultation of materials, reference to specifications, variations to contract etc.
All materials to be new unless otherwise stated and all components and materials etc. to be used shall conform to the relevant standards and specifications and shall be accompanied by a certificate of approval. Materials shall conform to appropriate British standards specifications or BSAs certificates of approval where applicable. The Employer/Client shall ensure that the selected contractor is competent and capable of meeting the requirements of the Health and Safety Regulations for Building and Work places. The Employer/Client is advised that should the works need to comply with The Construction Design and Management Regulations as amended Planning Regulations will be required. The works shall comprise of all that is shown on the drawing and details that may not be specifically shown but may be reasonably inferred as necessary to carry out the works shall be deemed to be included.