
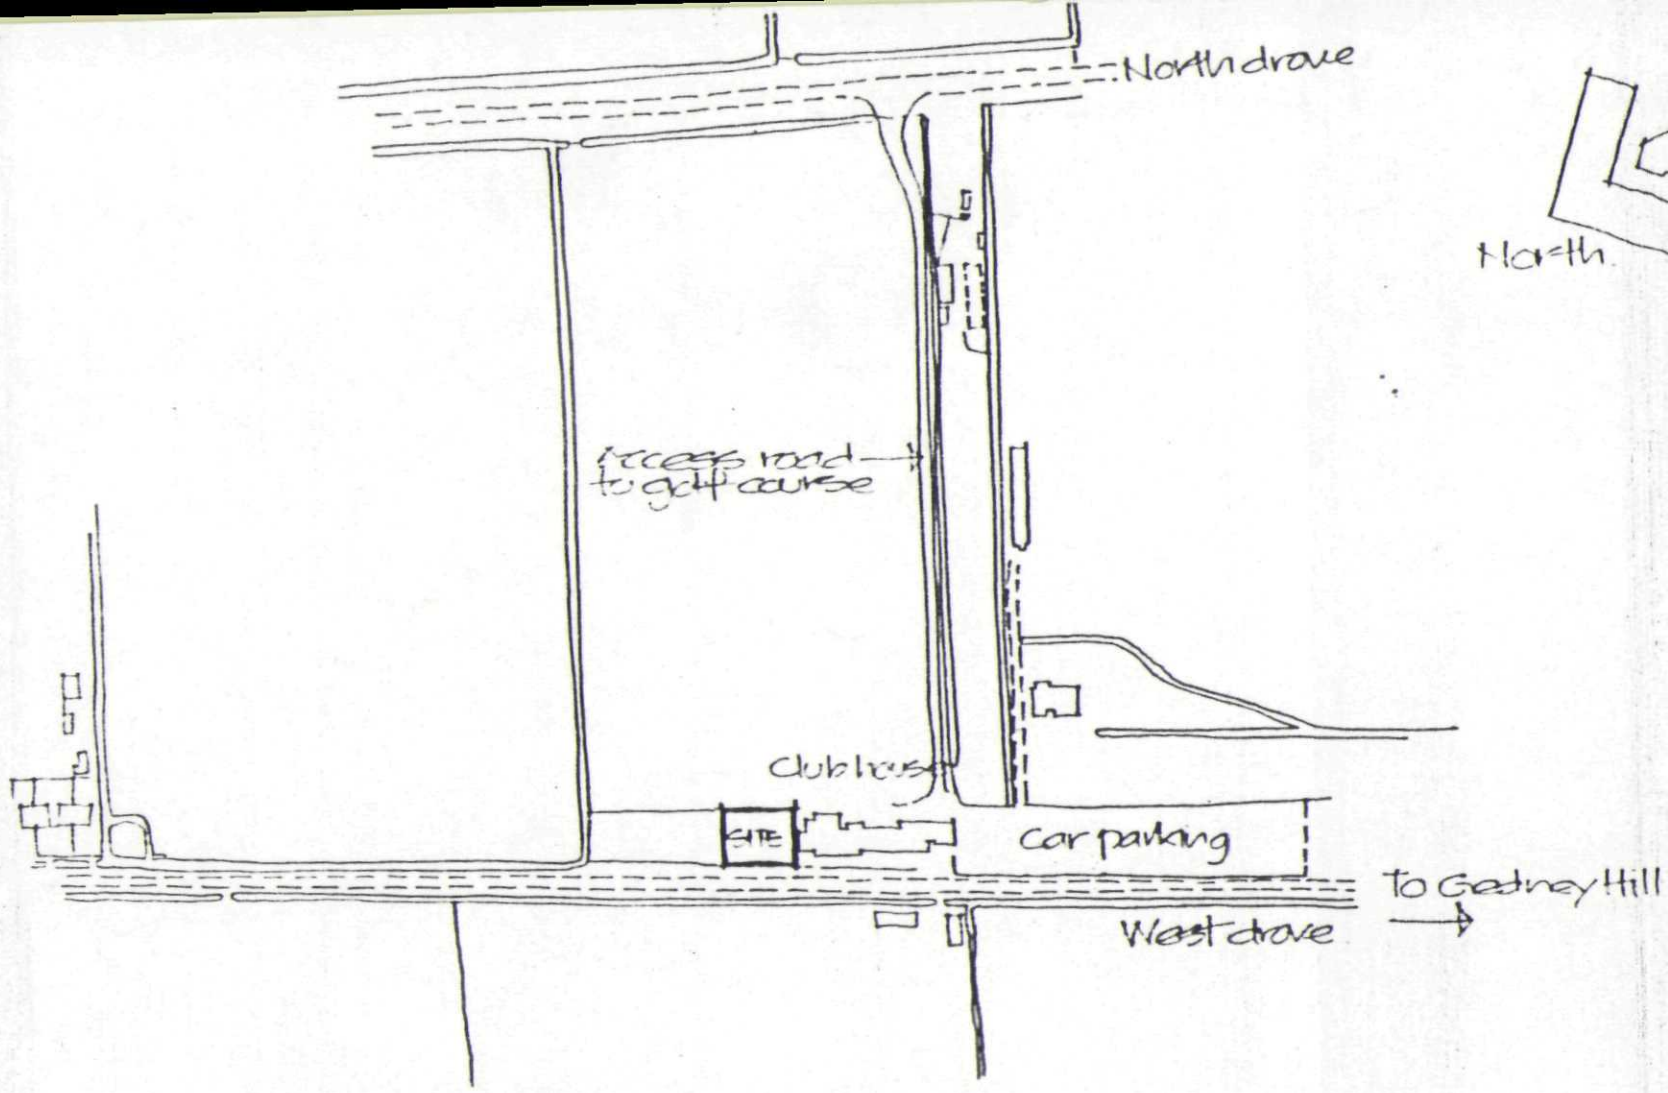


LOCATION PLAN Scale 1:2500

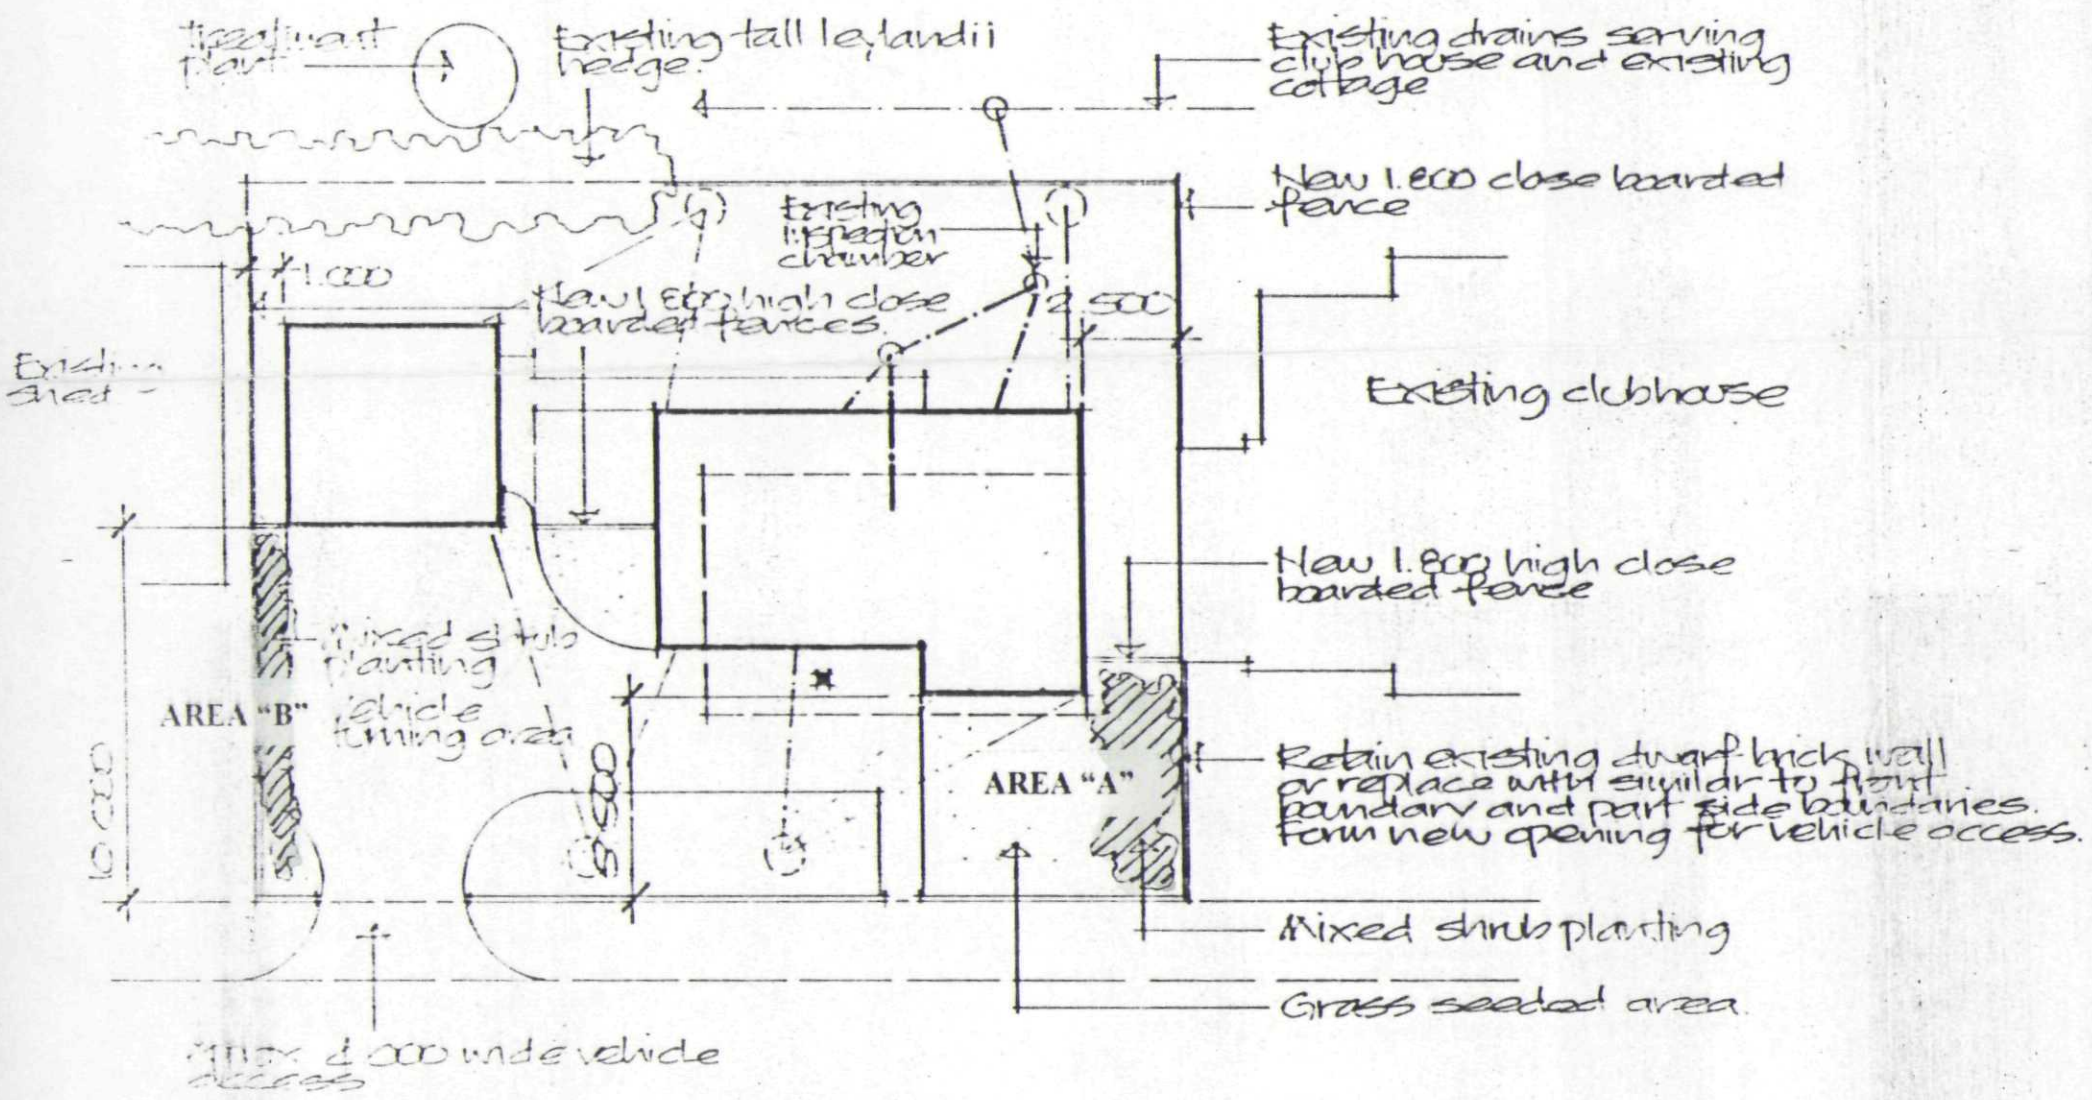

BLOCK PLAN Scale 1:200

Levels Proposed finished ground floor level approx 300mm above road level

Road level approx. 2.000 above Ordnance Datum.

LANDSCAPING LAYOUT
Also refer to separate notes for details of planting.

PROPOSED NEW HOUSE AND GARAGE TO REPLACE EXISTING COTTAGE
WEST DROVE, GEDNEY HILL.
M.R. C. BEITTON

Dwg no 03/36/04

SHDC
Planning & Development
31 DEC 2004
Ref: 1695/04

DETERMINED PLAN

Alan Hornsby
Architectural Services Ltd
Little Acre, Peak Hill, Cowbit,
Spalding, Lincs. PE12 6AW
Tel: Holbeach (01406) 350731