

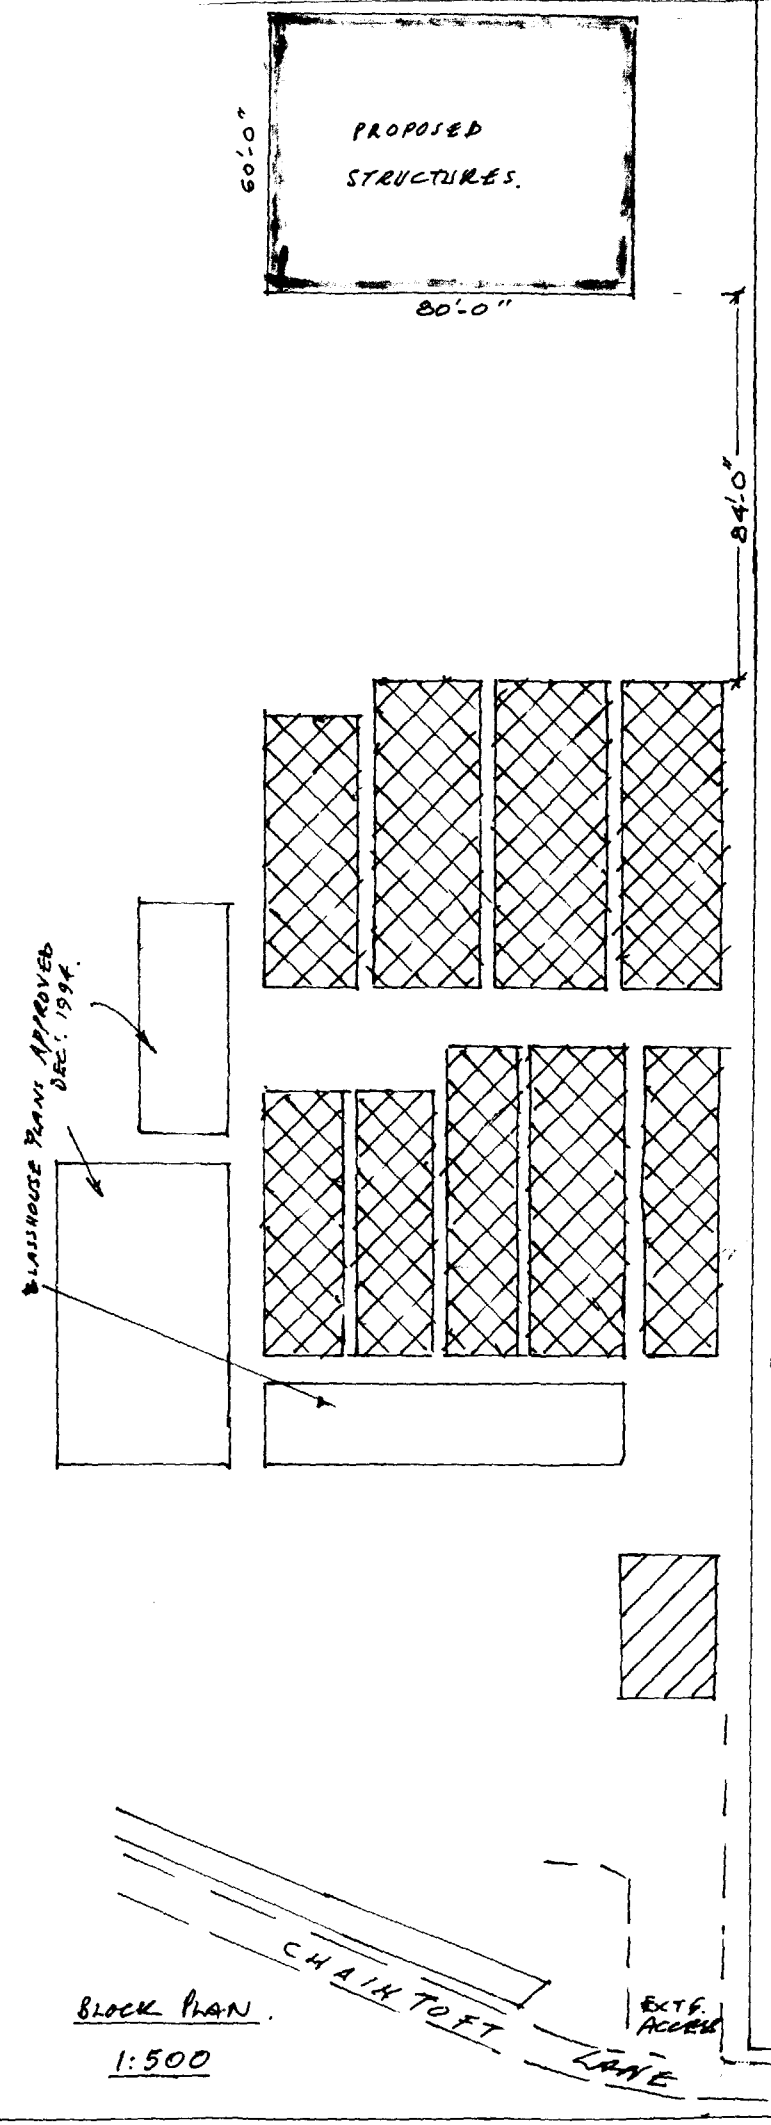
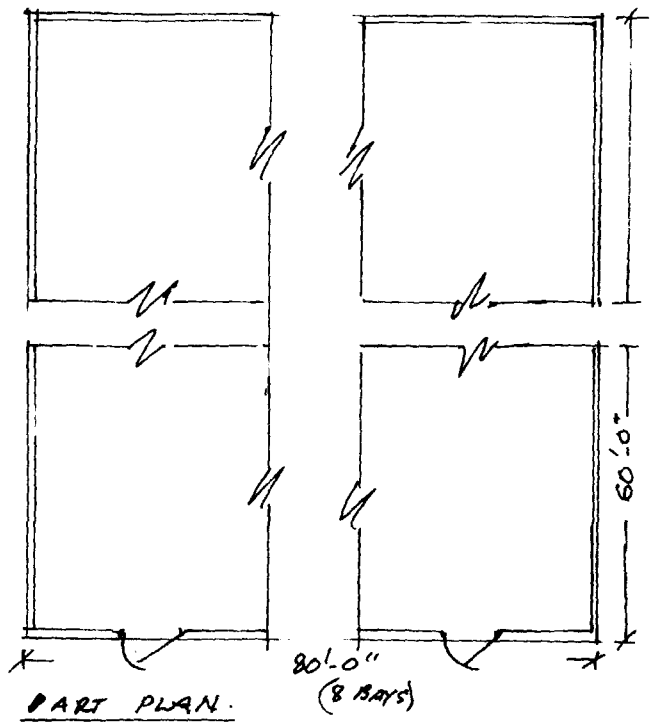




PART PLAN.

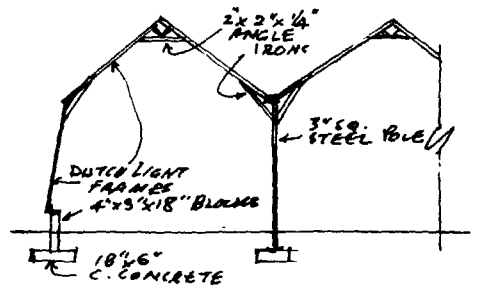


PT. SECTION

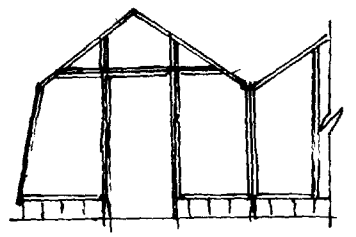


PT. END ELEVATION (S.E)

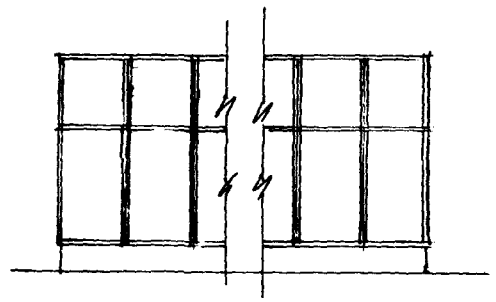

PT. SIDE ELEVATION.

D.C.
T.
N 1995
REF 0004 95

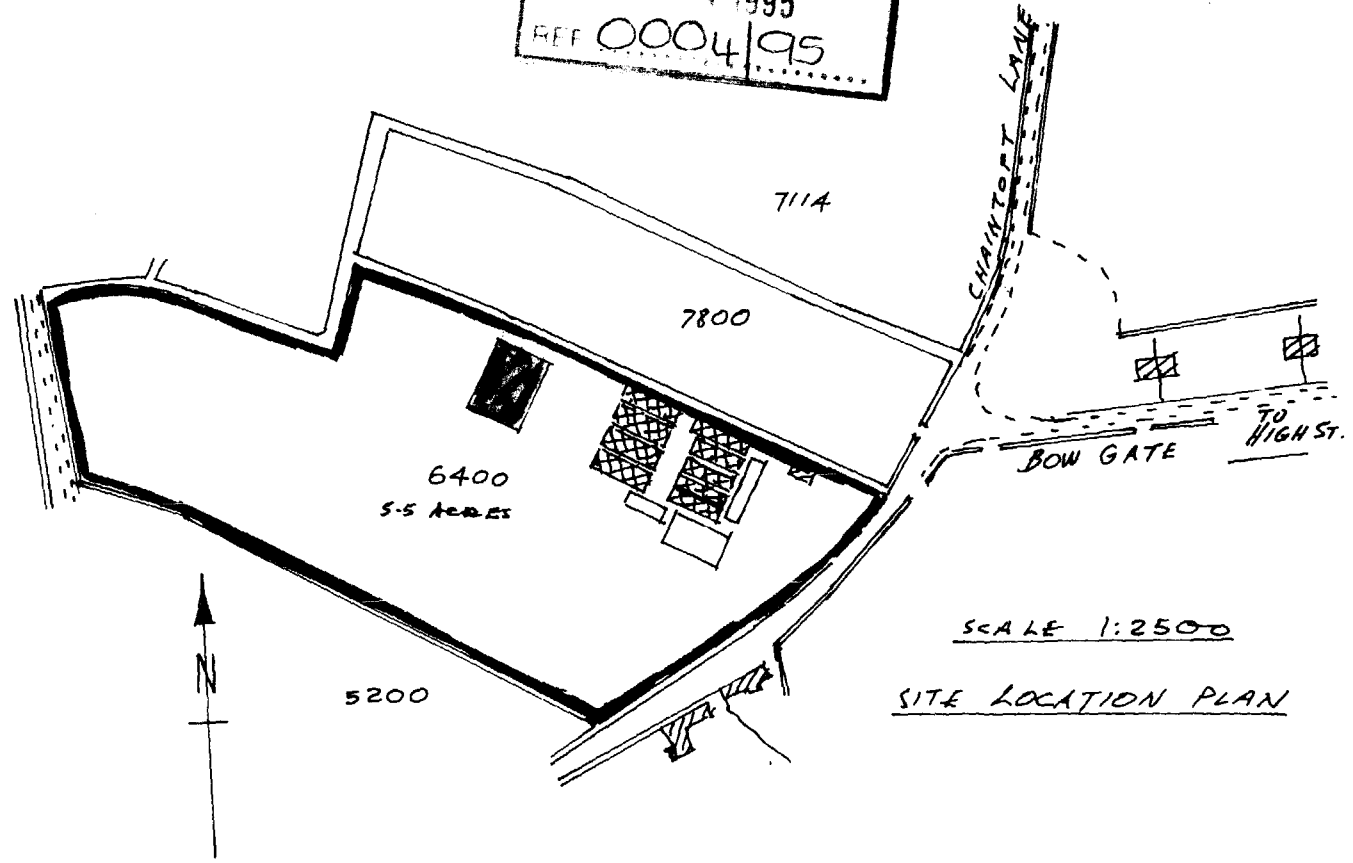


SCALE 1:2500

SITE LOCATION PLAN

PROPOSED DUTCH LIGHT STRUCTURE (8 BAYS) AT BREAMAR NURSERIES, CHAINTOFT LANE, GOSBERTON Nr SPALDING.

G.H. BRANSHAW 16 LOW ROAD. SPALDING. 0775 722851 JAN. 1995.