


SCANNED

General Notes

THIS DRAWING SHALL BE
READ IN CONJUNCTION
WITH THE SEPERATE
BUILDING REGULATION
SPECIFICATION NOTES

ALL DIMENSIONS SHALL BE
CHECKED ON SITE AND
UNDER NO CIRCUMSTANCES
SHALL DIMENSIONS BE
TAKEN FROM THE
DRAWINGS AND USED
FOR TENDERING ORDERING
OR CONSTRUCTION
PURPOSES WITHOUT
CHECKING THEM ON SITE
FIRST


THIS DRAWING IS THE
COPYRIGHT OF J W MOSES
AND SHALL NOT BE COPIED
WITHOUT EXPRESS
CONSENT

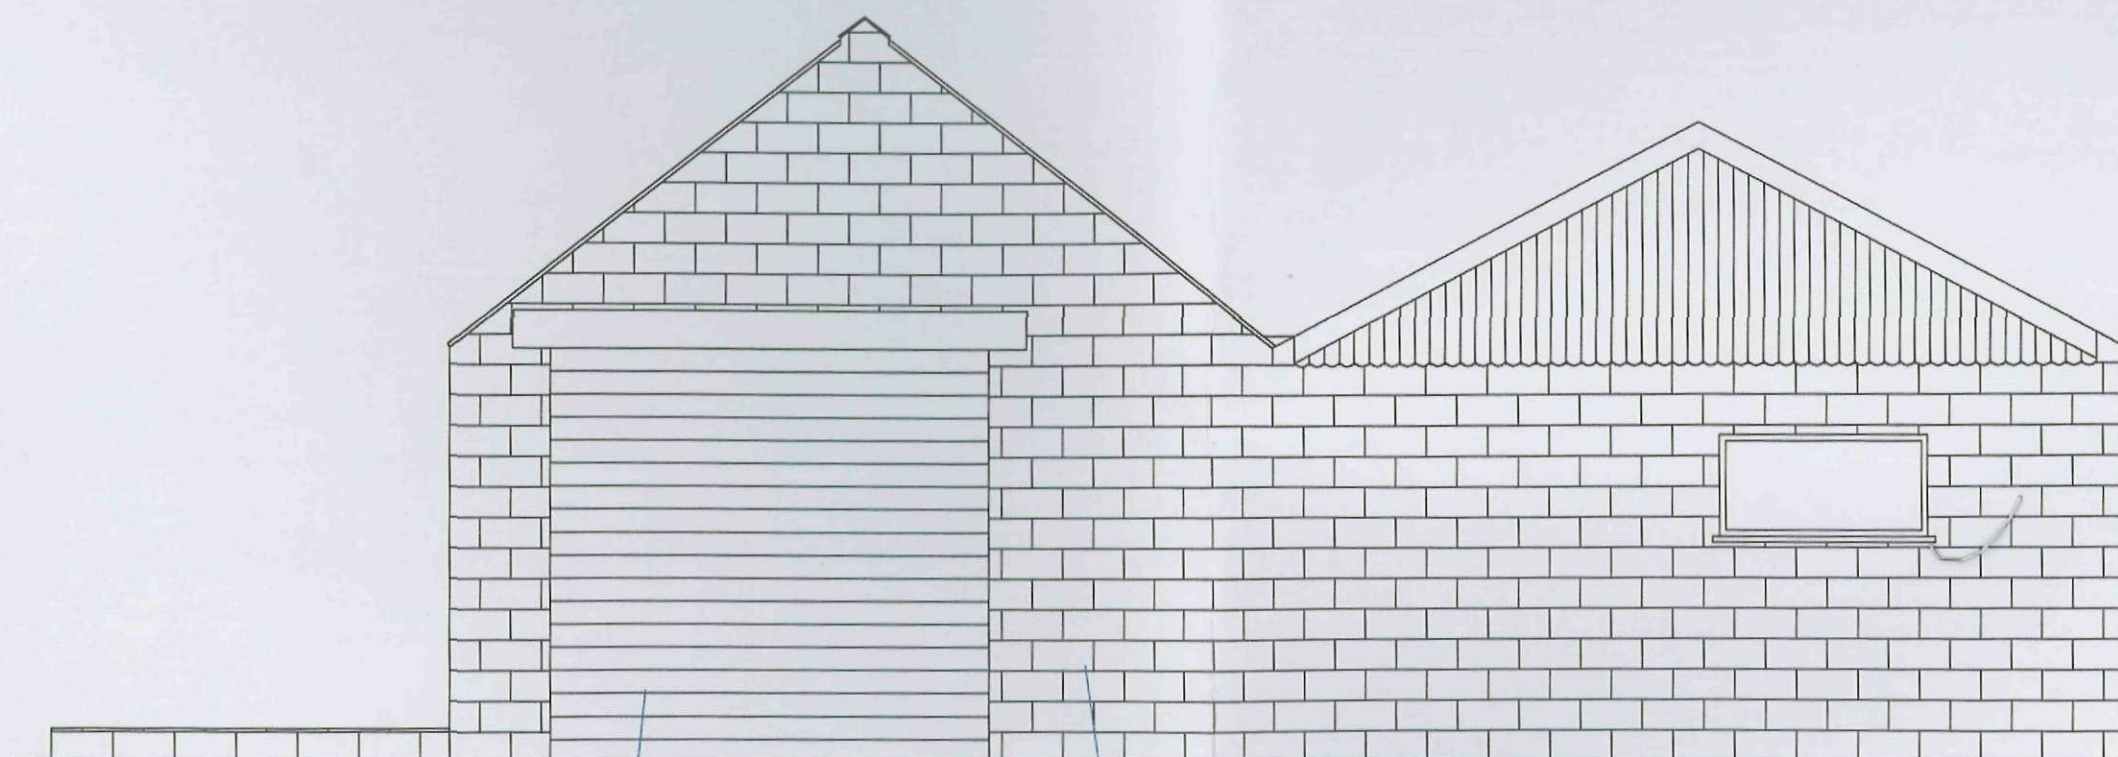

Garage Door

Painted Blockwork

FRONT ELEVATION 1

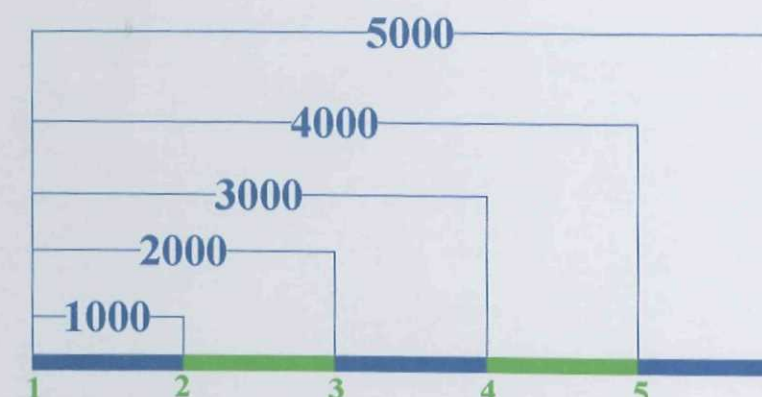

DETERMINED
PLAN

SHDC
Planning & Development

13 JAN 2011

Ref: 0025-11

No. Revision/Issue Date

Firm Name and Address
JOHN W MOSES M.R.I.C.S
CHARTERED SURVEYOR
3 PINE COURT
SPALDING
LINCOLNSHIRE
PE12 6FG

Project Name and Address
PROPOSED GARAGES &
STORAGE BUILDING AT
WARGATE LODGE
WARGATE FIELD LANE
GOSBERTON
SPALDING
PE11 4HJ

Project
JWM/WL/002
Date
21/12/10
Scale
1:50
Sheet
EXISTING
ELEVATION