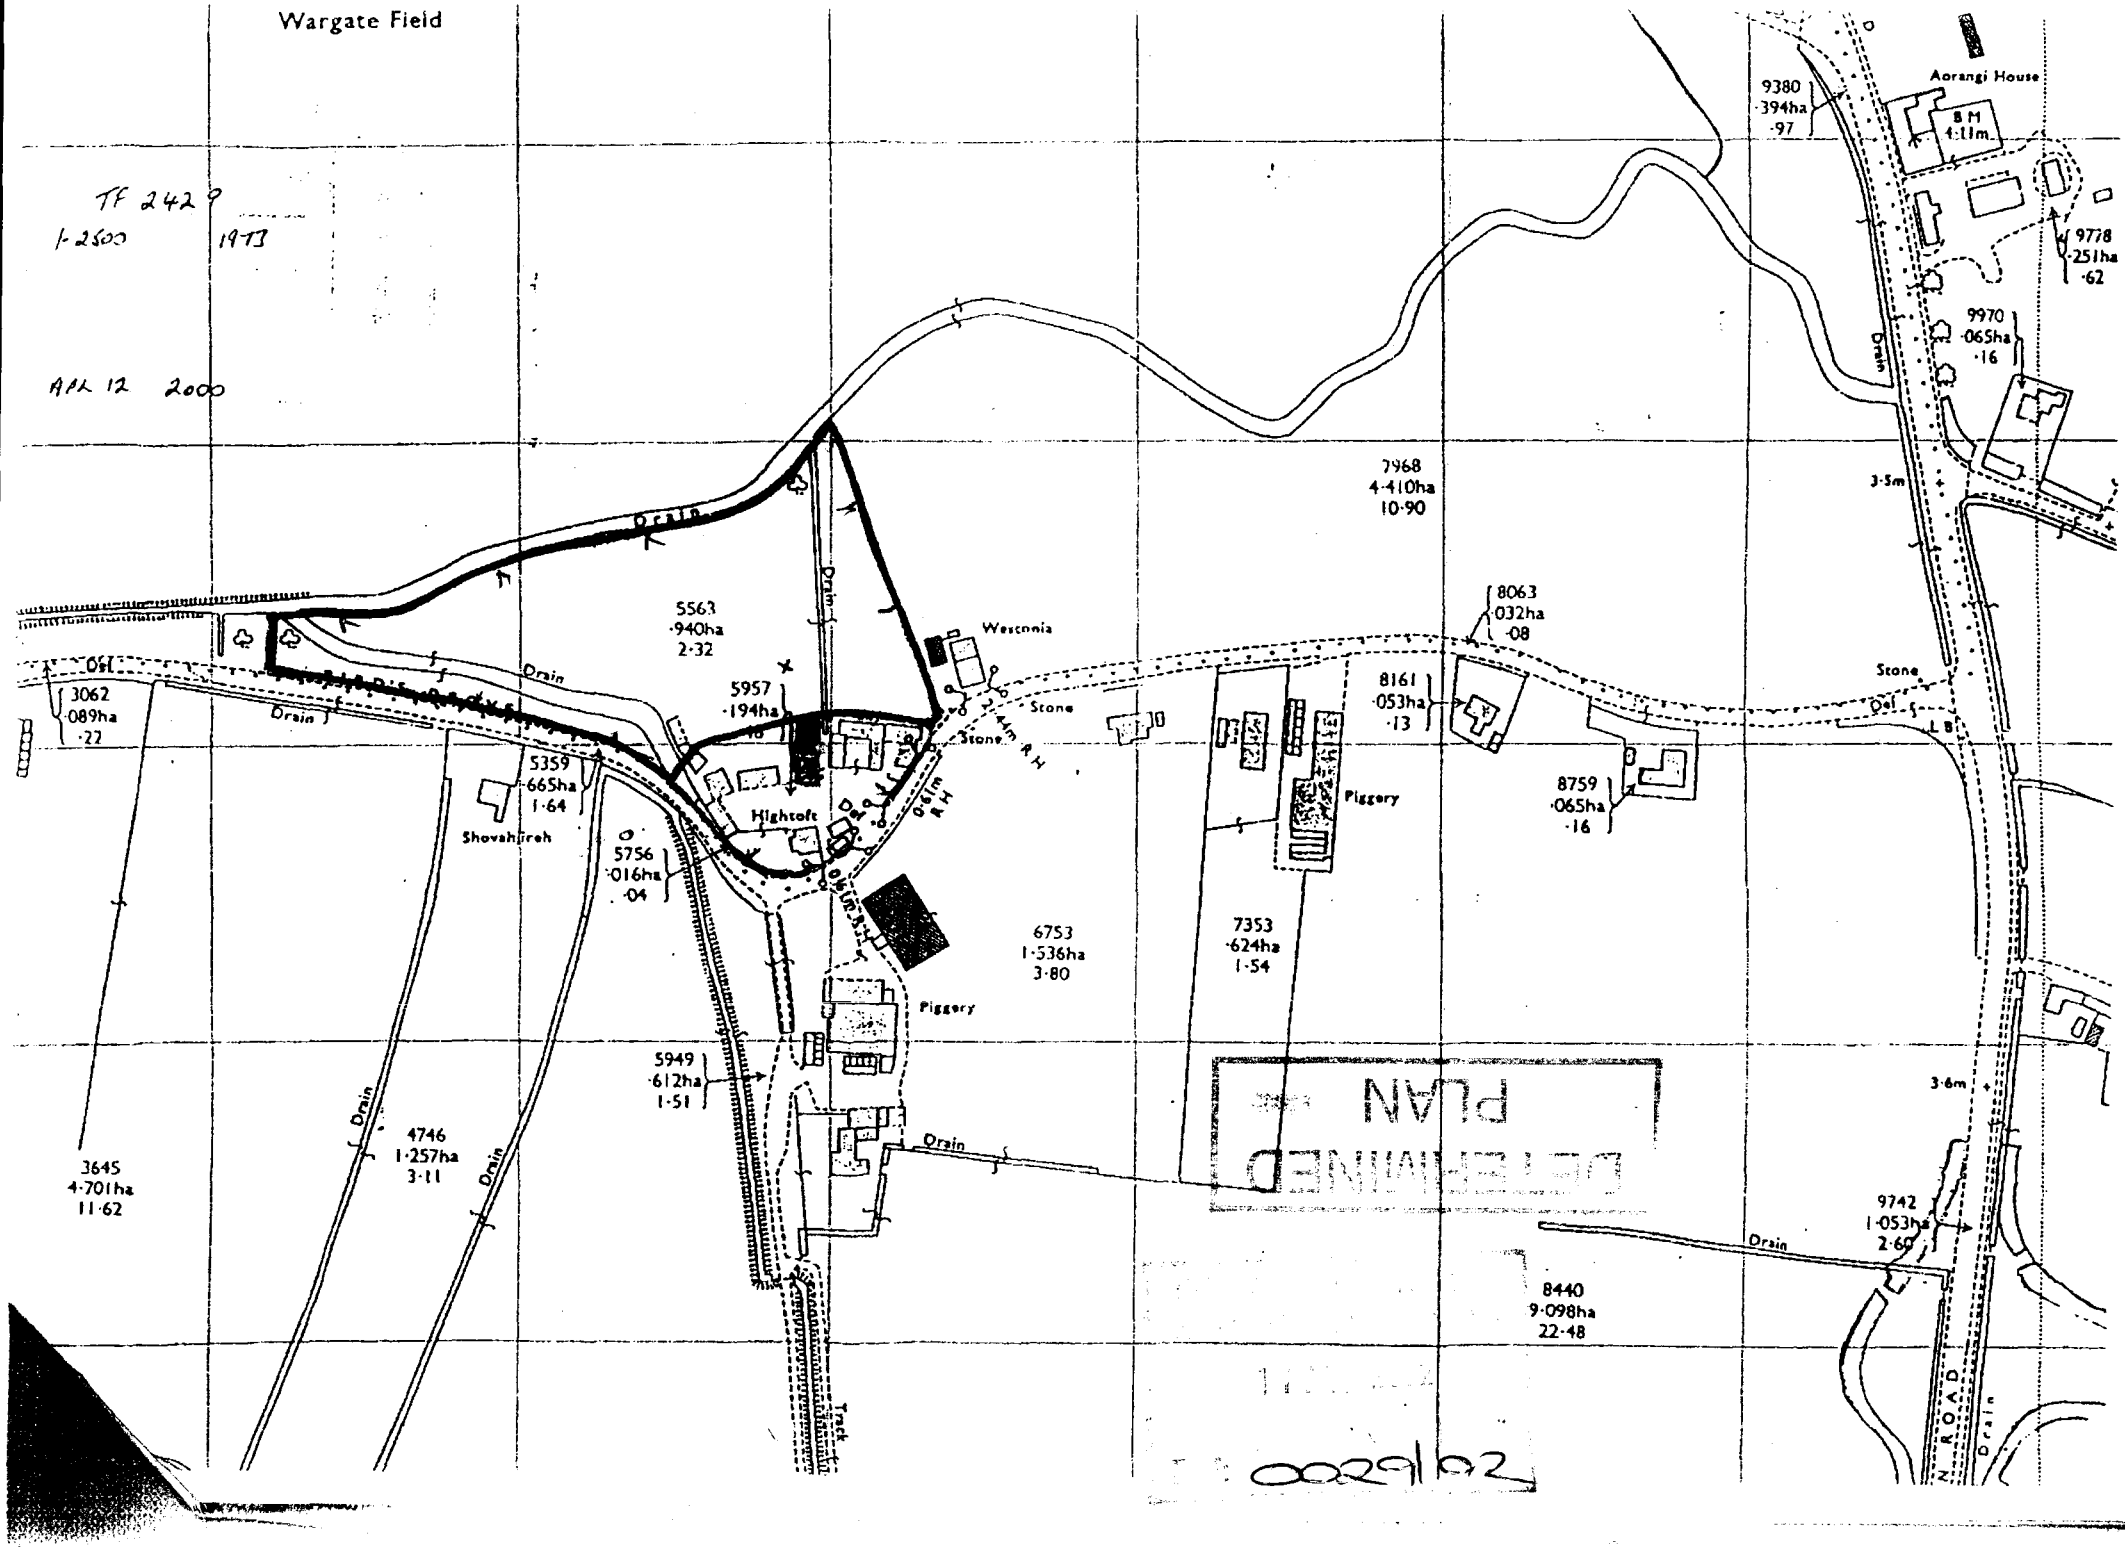
Wargate Field
TF 2429
1-2500 1973
APL 12 2000
Aorangi House
B M 4·11m
9380 ·394ha ·97
9778 ·251ha ·62
9970 ·065ha ·16
3·5m
7968 4·410ha 10·90
8063 ·032ha ·08
8161 ·053ha ·13
8759 ·065ha ·16
Stone
Del
L B
Drain
5563 ·940ha 2·32
5957 ·194ha
Westonia
Stone
Hightoft
Piggery
Shovahireh
5359 ·665ha 1·64
5756 ·016ha ·04
3062 ·089ha ·22
6753 1·536ha 3·80
7353 ·624ha 1·54
5949 ·612ha 1·51
4746 1·257ha 3·11
3645 4·701ha 11·62
8440 9·098ha 22·48
9742 1·053ha 2·60
3·6m
Track
ROAD
DETERMINED PLAN
0029/02

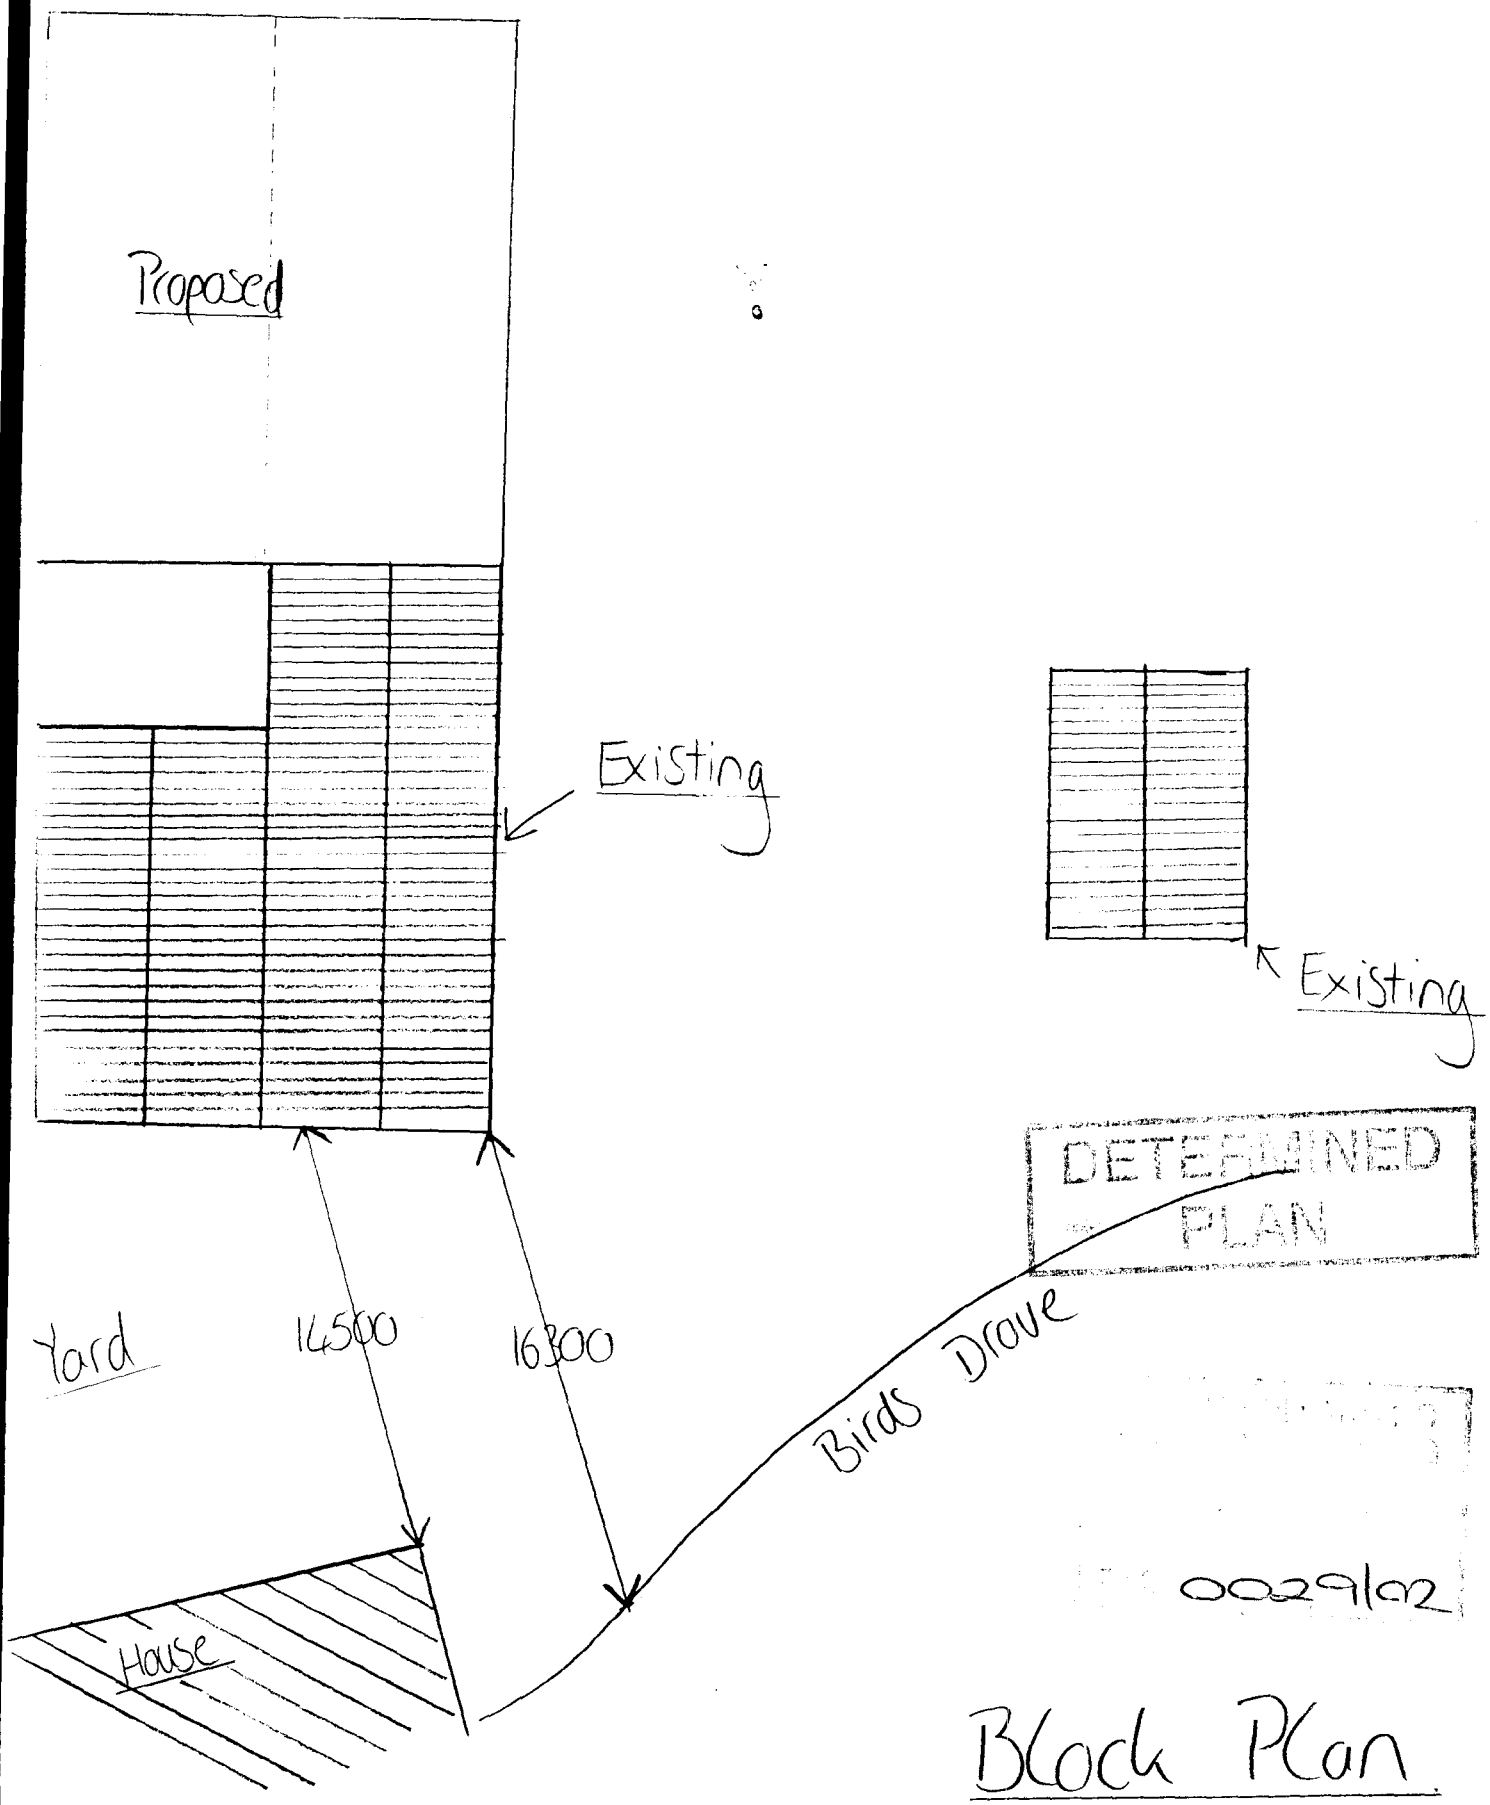

0029/02

Block Plan

1:250

FABRICATION TOLERANCE + OR − 2MM	ALL WELDS 6cfw UNO	HOLE PITCHES + OR − 1mm	DO NOT SCALE − IF IN DOUBT ASK

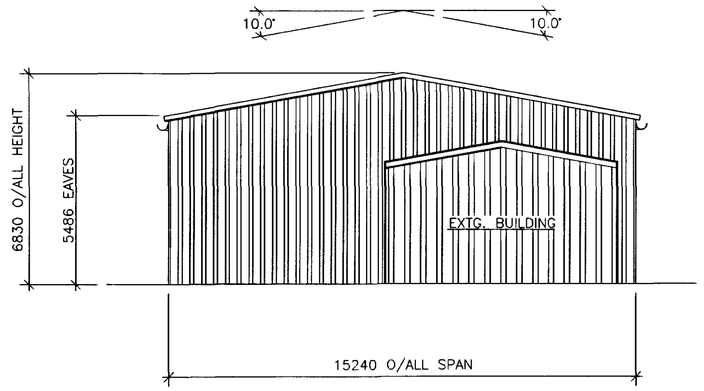

VIEW ON ARROW A

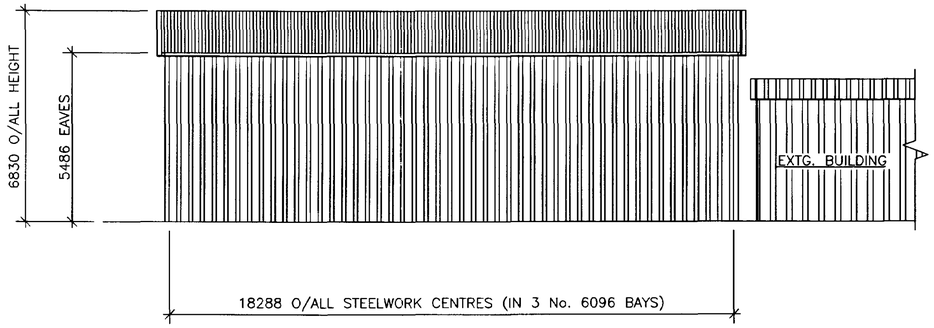

VIEW ON ARROW D

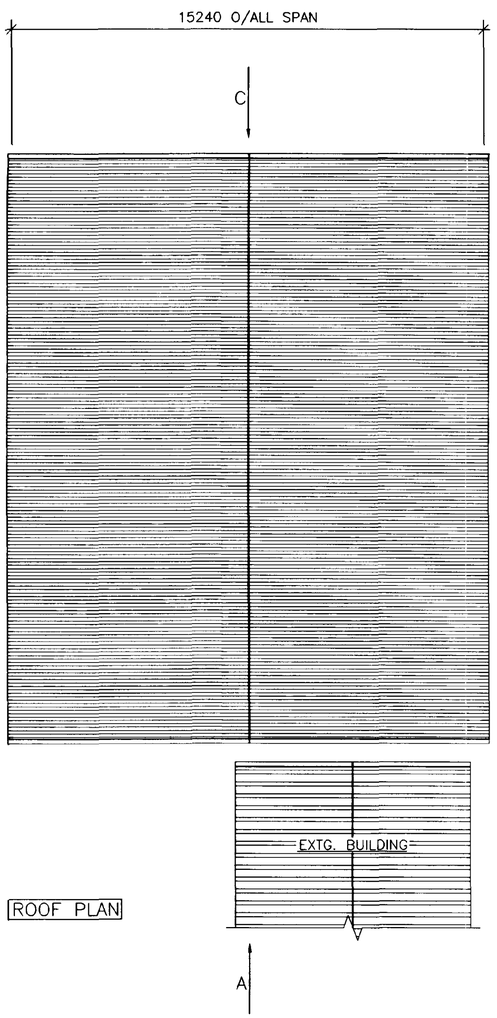

ROOF PLAN

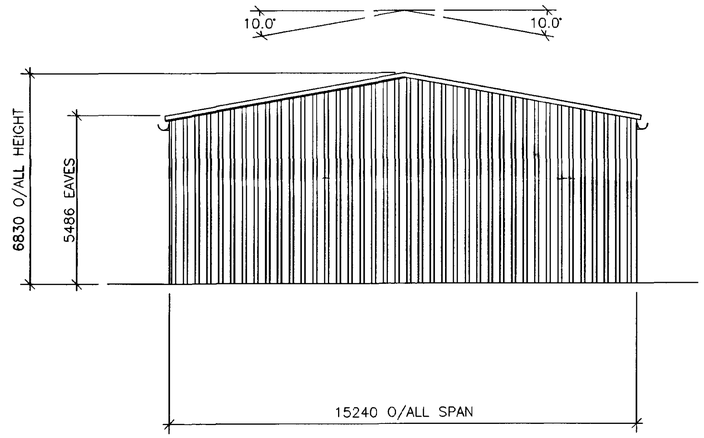

VIEW ON ARROW C

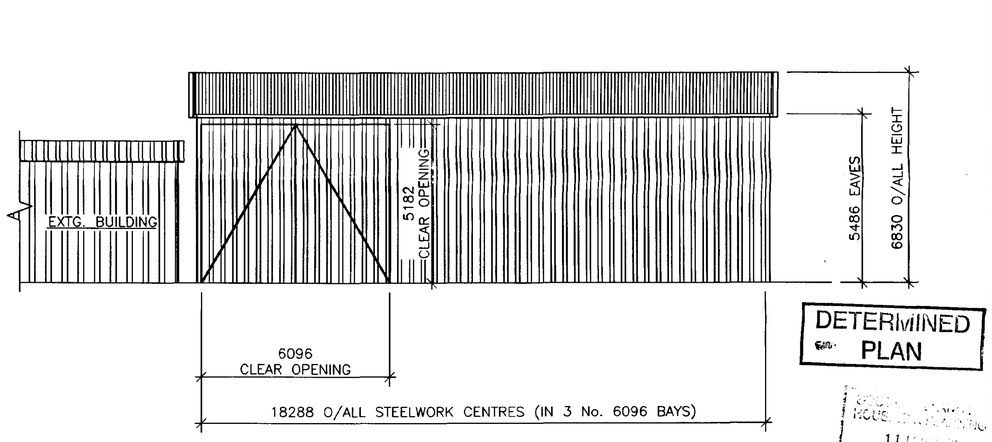

VIEW ON ARROW B

DETERMINED
PLAN

11 JUN 2002

Ref: 0029/02

SPECIFICATION:

ROOF SHEETING – PROFILE 6R NON A/C FIBRE CEMENT SHEETING.

VERTICAL SHEETING – PVC COATED BOX PROFILE GALVANISED STEEL SHEETS.

RAINWATER GOODS – 170mm H/R PVC GUTTERING c/w PVC RWP's.

SLIDING DOORS – 1 No. REQ'D TO SUIT CLEAR OPENING SIZE 6096mm WIDE x 5182mm HIGH.

CONCRETE PANELS – 2000mm HIGH PRE-STRESSED HORIZONTAL CONRETE PANELS REQ'D.

ISSUE STATUS

FOR APPROVAL

REV	BY	DATE	AMENDMENT	CHKD	DATE

PAINT SPECIFICATION

CONTRACT TITLE: KEITH PALMER
K & C PALMER, HIGH TOFT HOUSE,
BIRDS DROVE, SIRFLEET, SPALDING.

DRAWING CONTENTS: PLANNING DRAWING

Robinson Construction
S. Robinson & Sons (Engineers) Limited
Ascot Drive Industrial Estate Derby, DE24 8HU, England Tel (01332) 574711 Fax (01332) 861401
E.Mail: Admin@robinsons.com

	INITIALS	DATE	SCALE 1:100		
DRAWN BY	PT	10/01/01	DRAWING No	REV.	SHEET A1