




View from outside (scale 1:10)

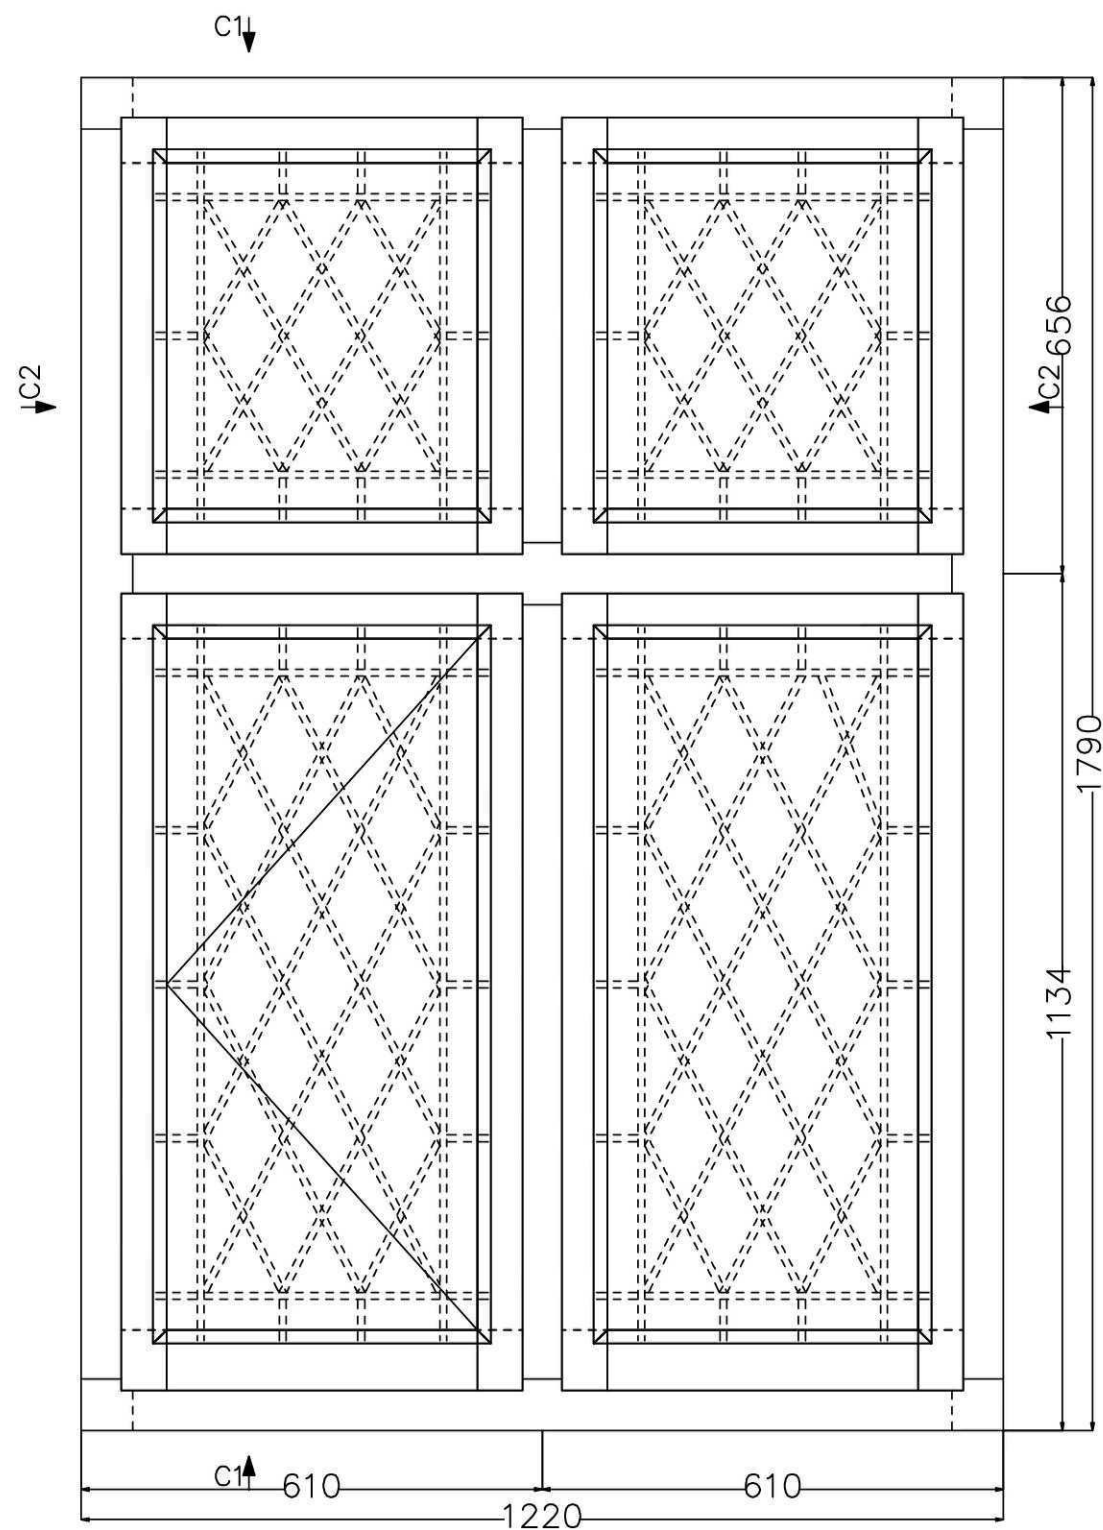

Section C1 (scale 1:5)

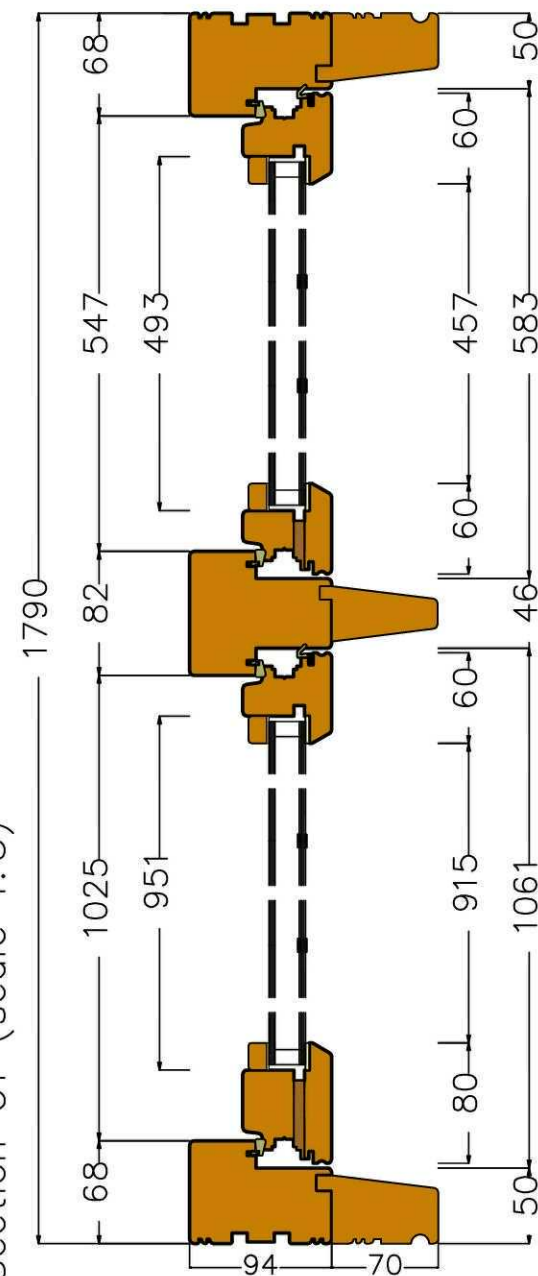

Section C2 (scale 1:5)

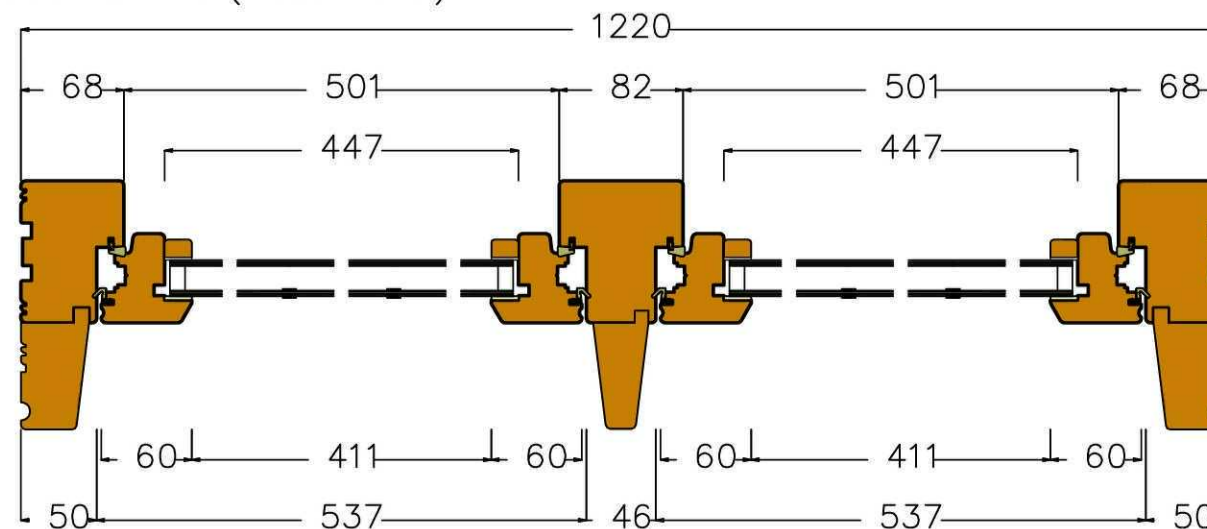

## Comments

Customer: Susan Thorley –  
Gosberton Risegate Village Hall  
Sample Drawing  
Ref: Main Hall and Kitchen

|          |  |
|----------|--|
| F/Sashes |  |
| F/Ironmo |  |
| Glaze    |  |
| P/O/B    |  |

## Revision

A. Frame profile altered.

## Manufacturing Details

Project – RISEGATE

Drawing No 1

Scale As shown on A3

Drawn by Hayden Darley

Date 16.12.2011

**GEORGE BARNSDALE**  
ESTABLISHED 1884

High Street, Donington,  
Spalding, Lincs, PE11 4TA.  
T: 01775 823000 F: 01775 823010  
enquiries@georgebarnsdale.co.uk  
www.georgebarnsdale.co.uk